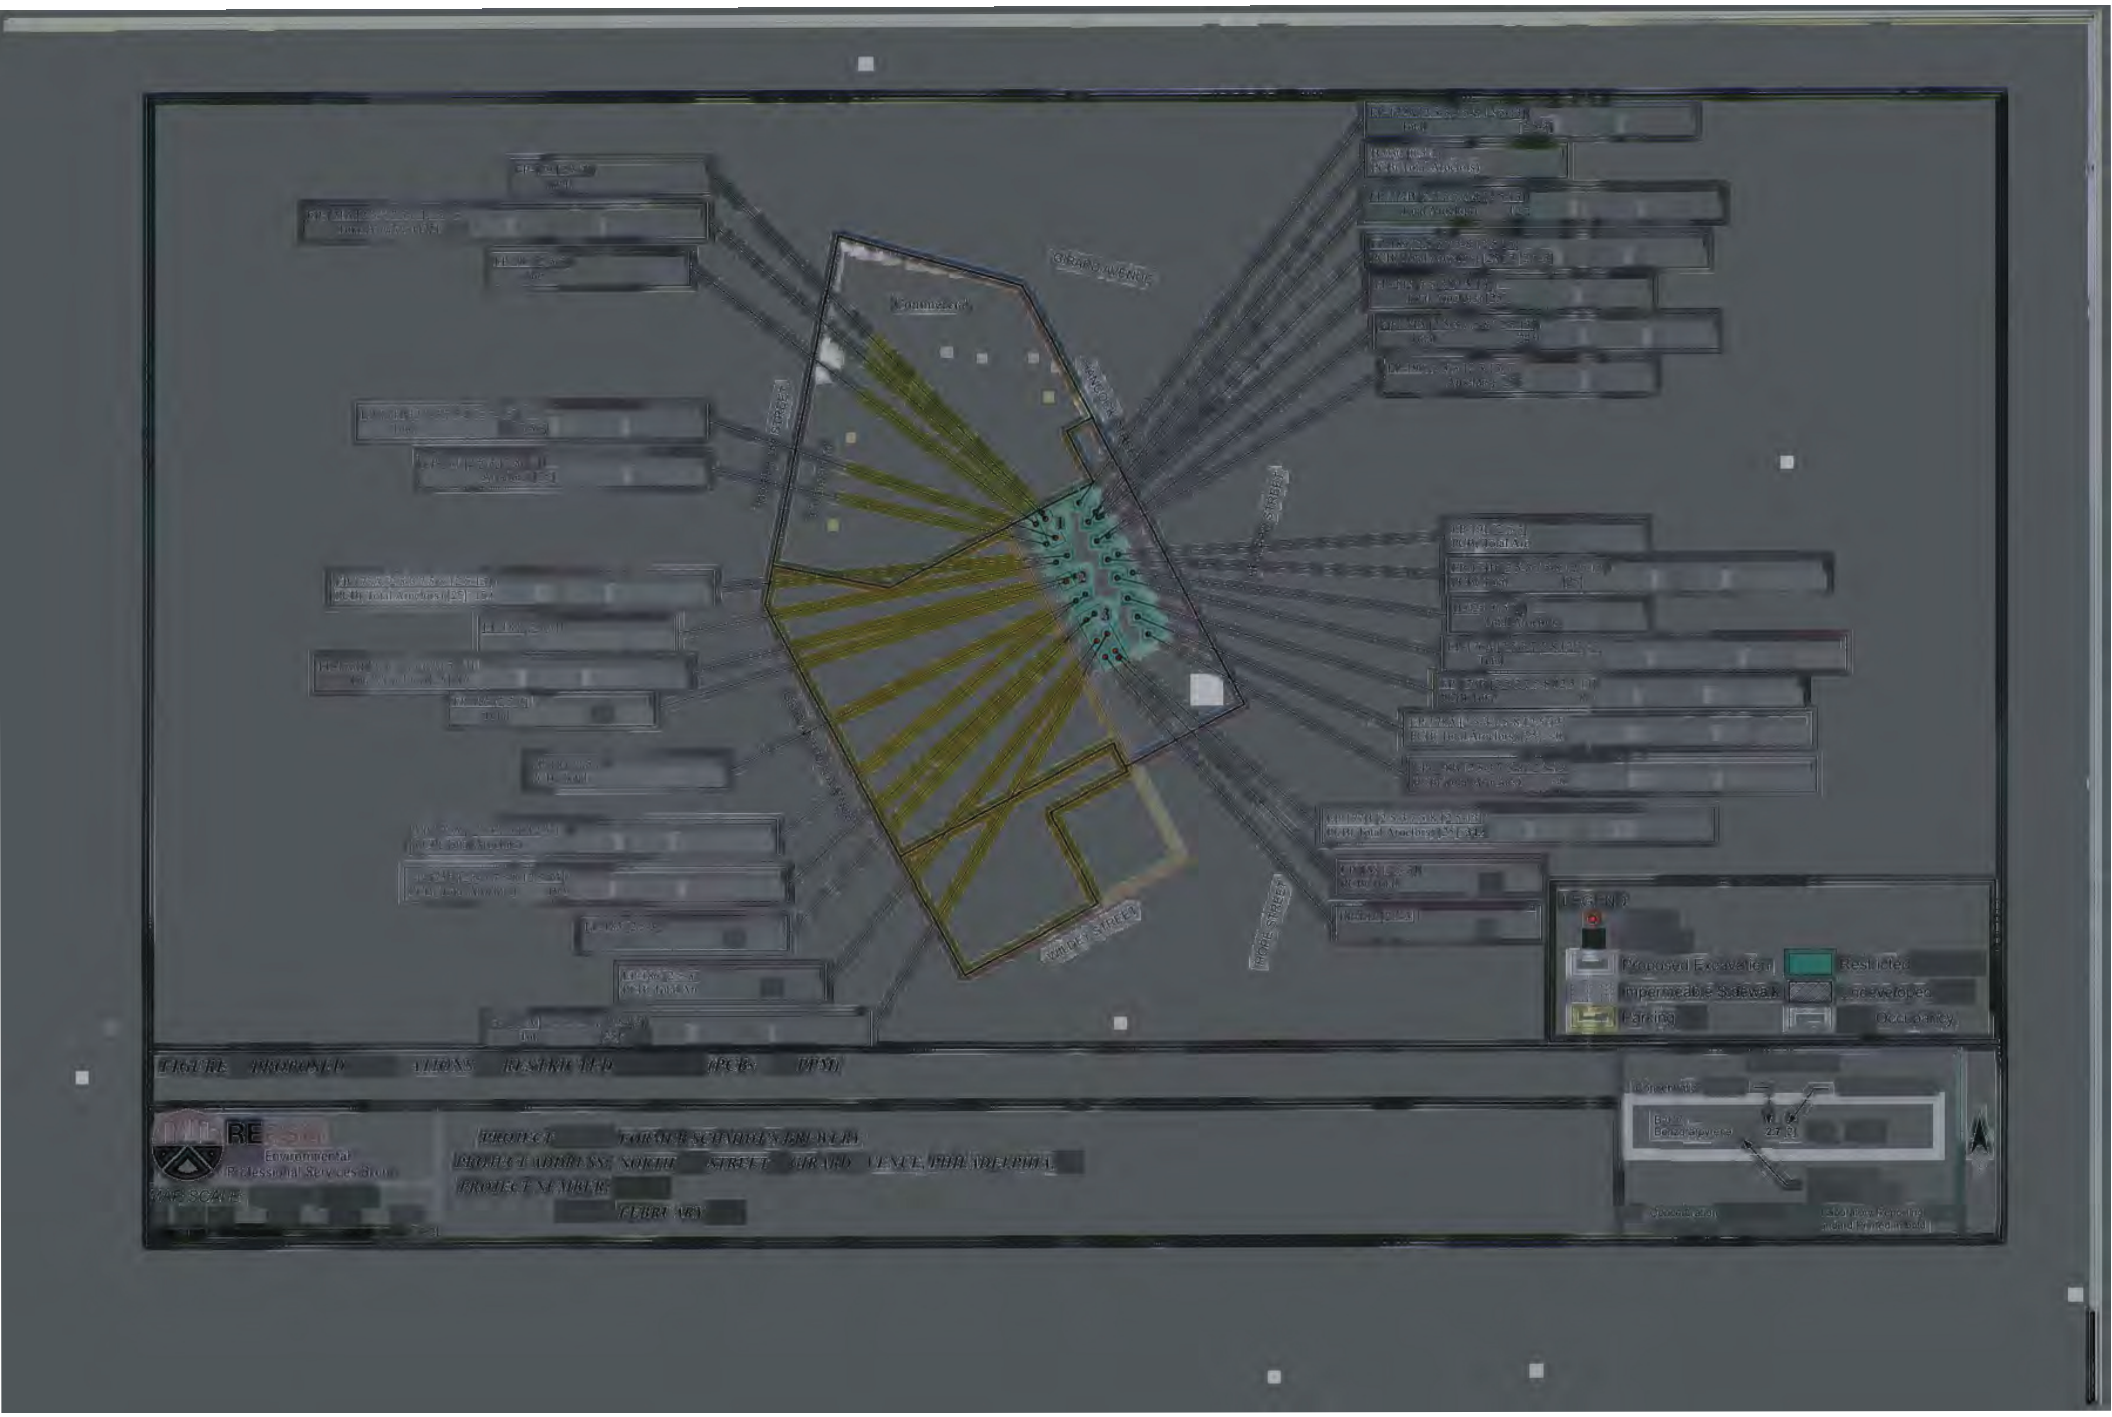
GIRARD AVENUE
Commerce
WILDEY STREET
HOPE STREET
LEGEND
Proposed Excavation
Restricted
Impermeable Sidewalk
Undeveloped
Parking
Occupancy
FIGURE PROPOSED ALIONS RESTRICTED PCBs PPM
REGISTER
Environmental
Professional Services Group
MAP SCALE
PROJECT FORMER SCHMIDT'S BREWERY
PROJECT ADDRESS: NORTH STREET GIRARD AVENUE, PHILADELPHIA
PROJECT NUMBER:
FEBRUARY

LEGEND
Proposed Excavation
Impermeable Sidewalk
Parking
Restricted
Undeveloped
Occupancy
FIGURE PROPOSED ATIONS UNRESTRICTED PCBs PBMs
Environmental Professional Services Group
MAP SCALE
PROJECT FORMER SCHMIDT'S BREWERY
PROJECT ADDRESS: NORTH STREET GIRARD VENUE, PHILADELPHIA
PROJECT NUMBER:
LEBRUARY