ABBREVIATIONS AND INDICATIONS

HW	— · · —	HOT WATER PIPING
CW	— · —	COLD WATER PIPING
S.OR W.	———	SOIL OR WASTE PIPING
V.	— — —	VENT PIPING
	— — —	STORM DRAINAGE PIPING
R.W.L		RAIN WATER LEADER
W.&V		WASTE AND VENT
W		WASTE
F.D.		FLOOR DRAIN
C.O.		CLEANOUT
W.C		WATER CLOSET
L.LAV		LAVATORY
UR.		URINAL
S.S.		SERVICE SINK
D.W.C.		DRINKING WATER COOLER
V.ST.		VENT STACK
W.ST.		WASTE STACK
S.R.		SUPPLY REGISTER
R.R.		RETURN REGISTER
E.R		EXHAUST REGISTER
R.C.		PREFABRICATED ROOF CURB
O.A.I.		OUTSIDE AIR INTAKE
SLH		SILL LINE HEATER
C.U.H		CABINET UNIT HEATER
D.H		DUCT HEATER
U.H.		UNIT HEATER
R.O.		ROOF OPENING

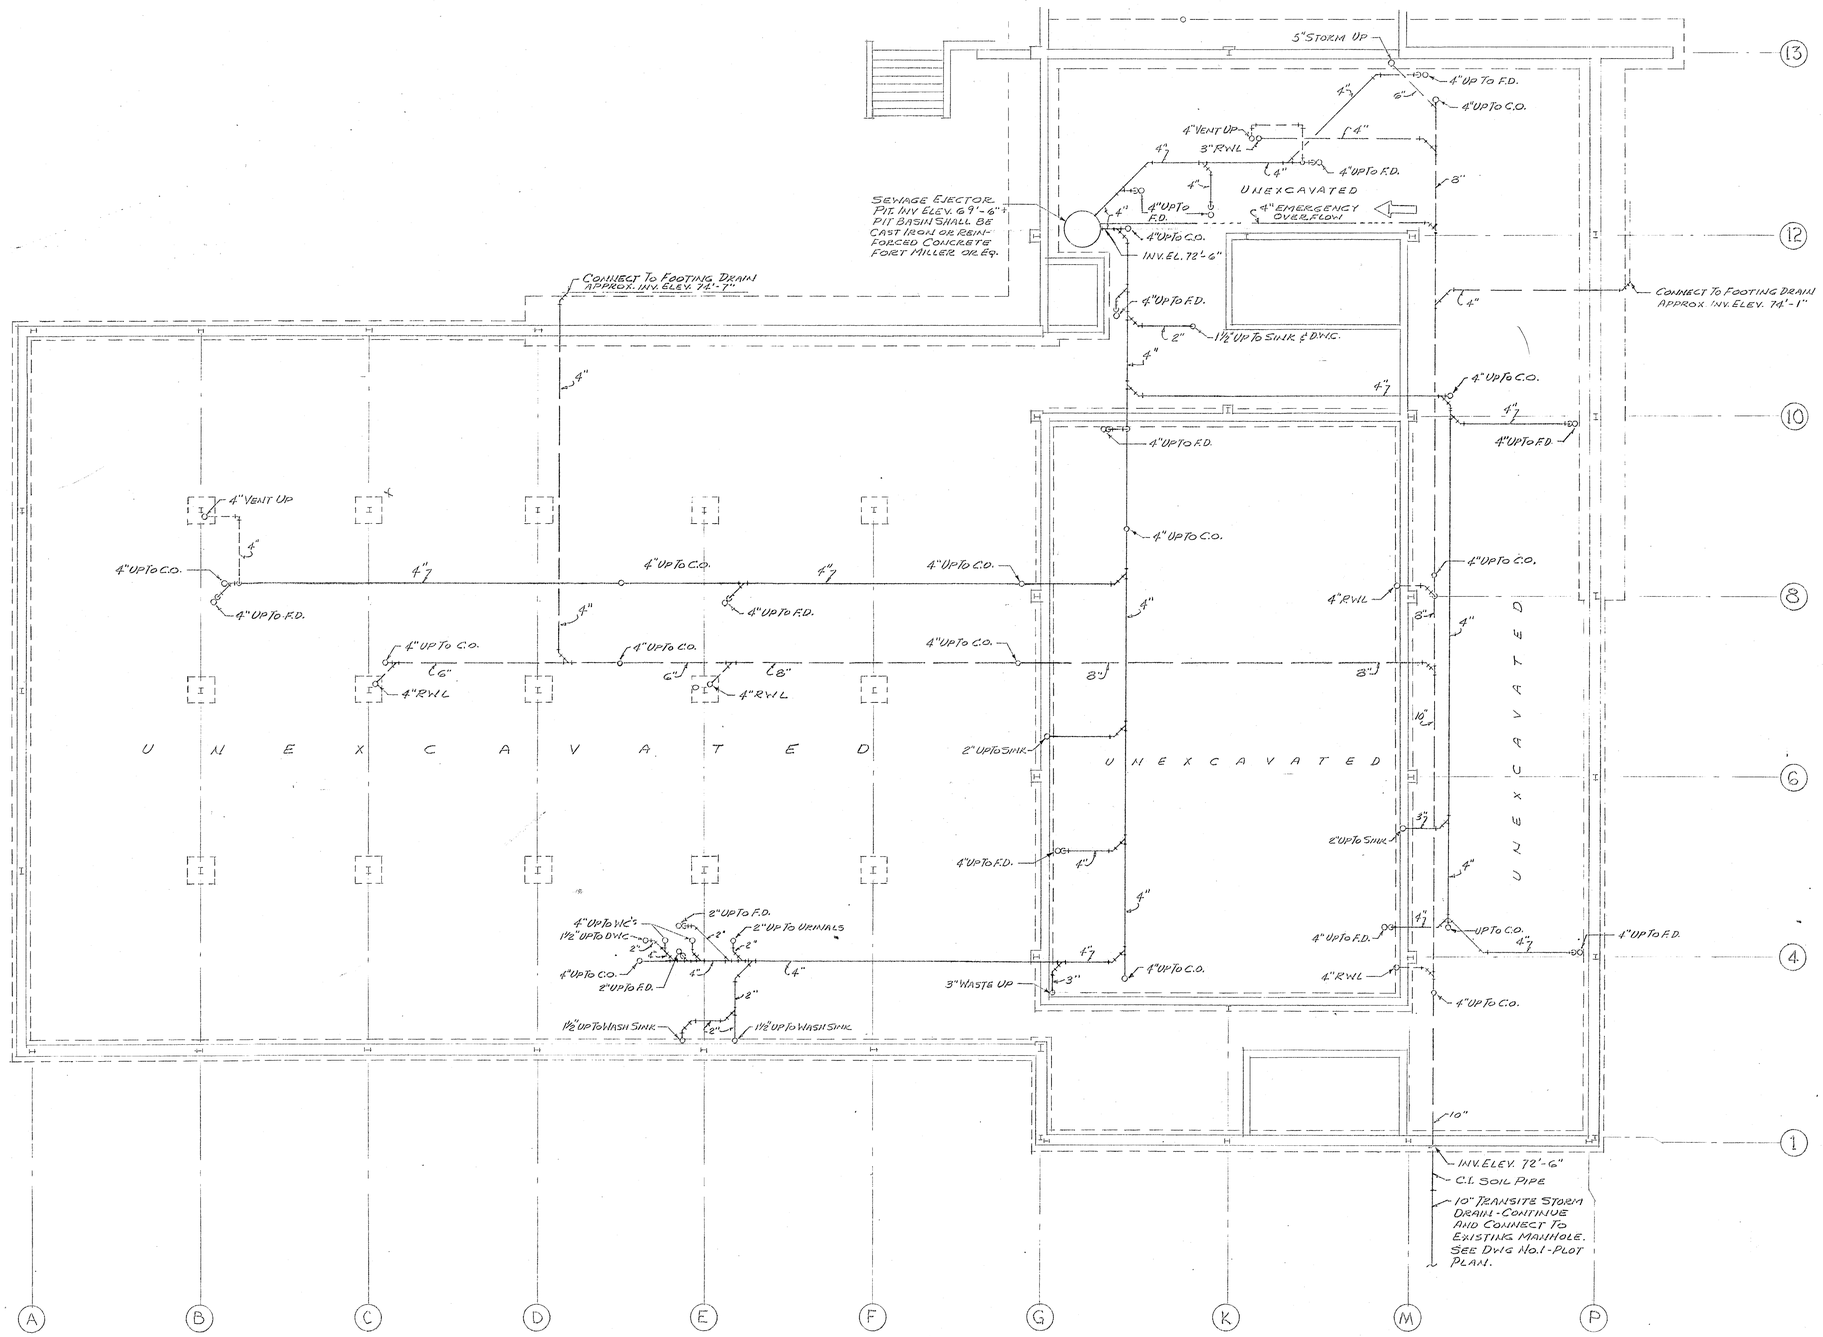

FOUNDATION PLAN

SCALE: 1/8" = 1'-0"

REVISIONS	№	DATE	DESCRIPTION
	1	8-19-66	GENERAL REVISIONS

FOUNDATION PLAN

ADDITION TO McCAFFREY STREET PLANT

DODGE FIBERS CORPORATION

HOOSICK FALLS NEW YORK

JOHN T. PERCY & ASSOCIATES
LATHAM, NEW YORK

DRAWN: R.E.H.
CHECKED:
SCALE: AS NOTED
DATE: JUNE 1, 1966
DFC - 2
M-1