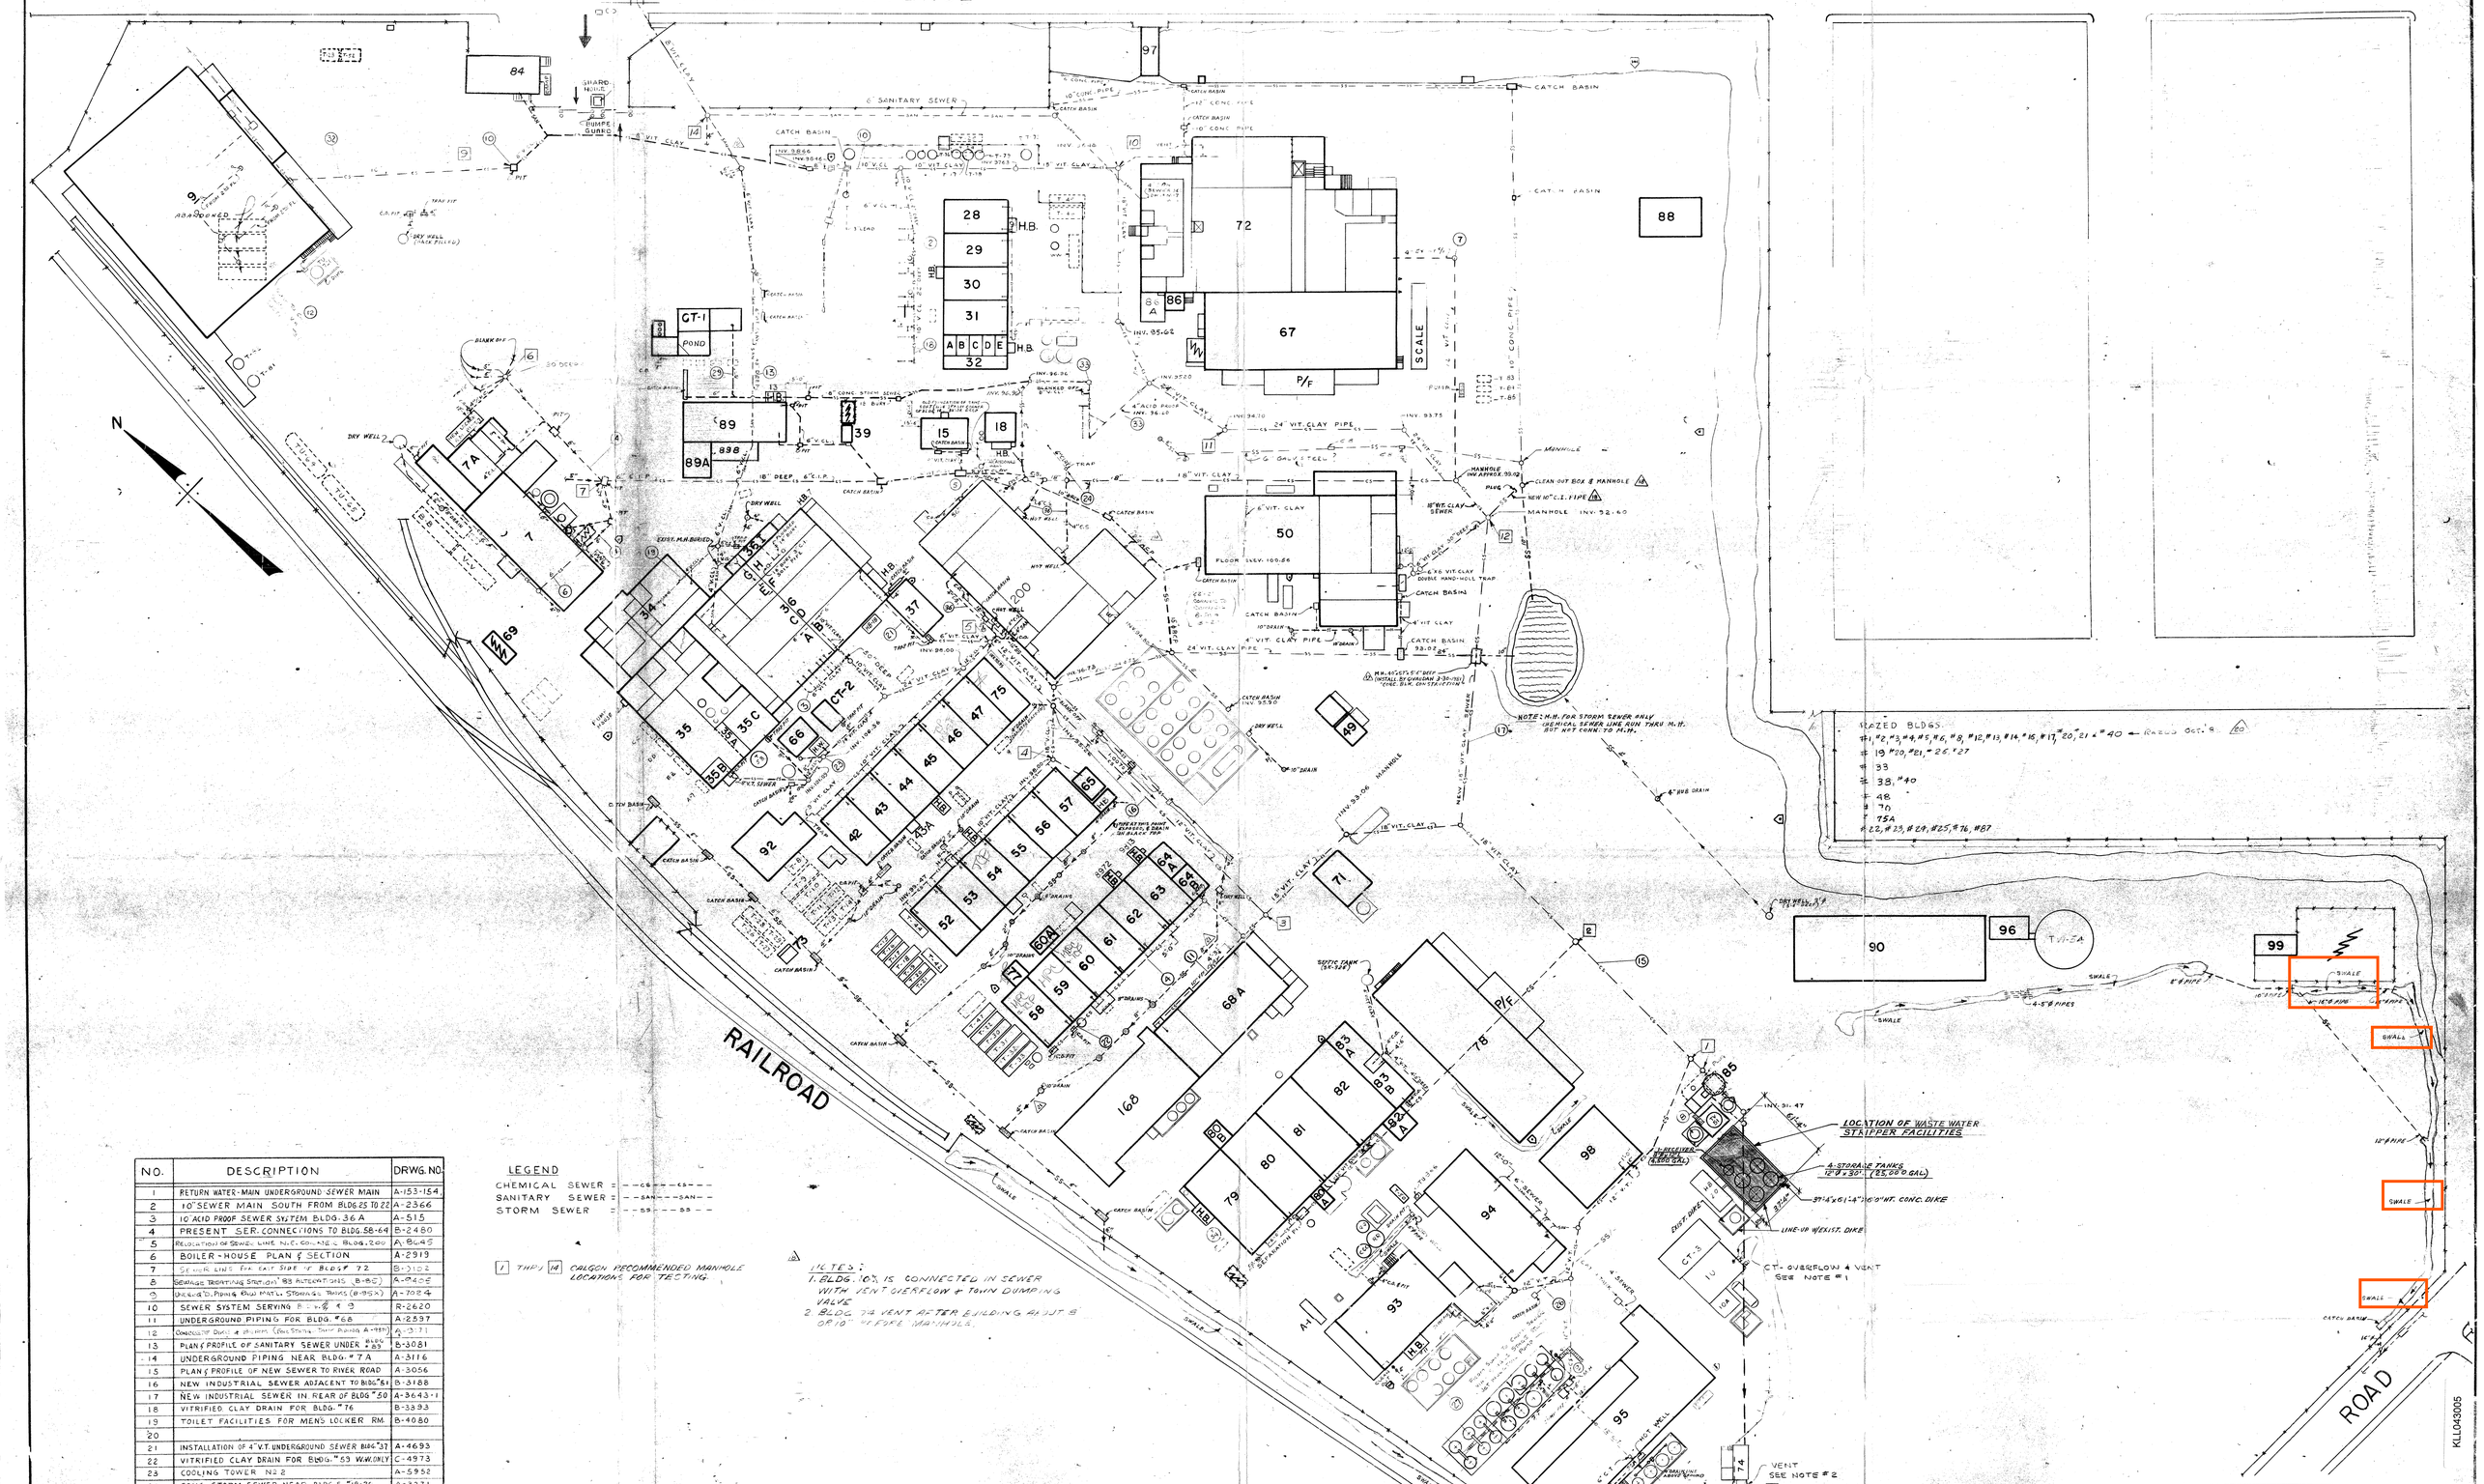

NO.	DESCRIPTION	DRWG. NO.
1	RETURN WATER-MAIN UNDERGROUND SEWER MAIN	A-153-154
2	10" SEWER MAIN SOUTH FROM BLDGS 25 TO 22	A-2366
3	10" ACID PROOF SEWER SYSTEM BLDG. 36 A	A-515
4	PRESENT SER. CONNECTIONS TO BLDG. 58-64	B-2480
5	RELOCATION OF SEWER LINE N.E. CORNER BLDG. 200	A-8645
6	BOILER-HOUSE PLAN & SECTION	A-2919
7	SEWER LINE FOR EAST SIDE OF BLDG # 72	B-3102
8	SEWAGE TREATING STATION '83 ALTERATIONS (B-82)	A-9405
9	UNDERGRD. PIPING & RW MATL. STORAGE TANKS (B-95X)	A-7024
10	SEWER SYSTEM SERVING B-[illegible] & 9	R-2620
11	UNDERGROUND PIPING FOR BLDG. #68	A-2597
12	COOLING TOWER DUCT & PLENUM (FOR STATIC TOWER PIPING A-1931)	A-3171
13	PLAN & PROFILE OF SANITARY SEWER UNDER BLDG. #89	B-3081
14	UNDERGROUND PIPING NEAR BLDG. # 7A	A-3116
15	PLAN & PROFILE OF NEW SEWER TO RIVER ROAD	A-3056
16	NEW INDUSTRIAL SEWER ADJACENT TO BLDG. 51	B-3188
17	NEW INDUSTRIAL SEWER IN REAR OF BLDG. #50	A-3643-1
18	VITRIFIED CLAY DRAIN FOR BLDG. #76	B-3393
19	TOILET FACILITIES FOR MEN'S LOCKER RM.	B-4080
20		
21	INSTALLATION OF 4" V.T. UNDERGROUND SEWER BLDG. #37	A-4693
22	VITRIFIED CLAY DRAIN FOR BLDG. #53 W.W. ONLY	C-4973
23	COOLING TOWER N 2	A-5952
24	CONC. STORM SEWER NEAR BLDGS. #18-26	A-3271
25	UNDERGROUND PIPING BETWEEN BLDG. #15	C-5914
26	UNDERGROUND PIPING SOUTH AREA	A-7091
27	LABORATORY & SUMP PIT SEWER CONNS. BLDG. #33	B-6358
28		
29	POND OVERFLOW WEIR	B-6372
30		
31		
32	UNDERGROUND UTILITY LINES BLDG. #9	B-6526
33	ACID SEWER SOUTH SIDE BLDG. # 26	A-3393
34		
35	FLOW MEASUREMENT FACILITY WASTE / EFFLUENT	A-9165 & A-9213
36	UNDERGROUND UTILITY LINES & SITE PLAN BLDG. 200	REV. 8/28/75

LEGEND

CHEMICAL SEWER = - - CS - - CS - -
SANITARY SEWER = - - SAN - - SAN - -
STORM SEWER = - - SS - - SS - -

1 THRU 14 CALGON RECOMMENDED MANHOLE LOCATIONS FOR TESTING.

NOTES:
1. BLDG. 10% IS CONNECTED IN SEWER WITH VENT OVERFLOW & TOWN DUMPING VALVE
2. BLDG. 74 VENT AFTER BUILDING ADJ. 8 OR 10" BEFORE MANHOLE.

RAZED BLDGS.
#1, #2, #3, #4, #5, #6, #8, #12, #13, #14, #16, #17, #20, #21 ← RAZED OCT. 8
19, #20, #21, #26, #27
33
38, #40
48
70
75A
22, # 23, # 24, #25, #76, #87

No.	BY	DATE	DESCRIPTION	PLT MGR	PROD.	SAFETY
26	MKS	10/8/91	ADD ACID PIT W/ ELECTRICAL & CONNECT.			
25	MKS	7/21/89	UPDATED (ADDED BLDG. 158)			
24	MM	11/25/86	REMOVED EXIST. BLDG. 74 - TANK - HOUSE & NEW UNIT. REMOVED 375 TANKS BLDG. 55 & BLDGS. 75 & 98 UNIT			
23	MM	8/1/85	UPDATED			
22	MM	10/1/78	REMOVE TANKS: TU-377, TU-400, TU-405 TU-8388 & BLDG. 70			
21	GJ	2-4-85	MISC. REVISIONS & UPDATING			
0						
No.	BY	DATE	DESCRIPTION	PLT MGR	PROD.	SAFETY

REVISIONS

THIS DRAWING AND ALL INFORMATION THEREON IS THE PROPERTY OF GIVAUDAN CORP. AND IS CONFIDENTIAL AND MUST NOT BE MADE PUBLIC OR COPIED UNLESS AUTHORIZED BY THEM AND IS SUBJECT TO RETURN UPON DEMAND.

No.	BY	DATE	DESCRIPTION	PLT MGR	PROD.	SAFETY
20	-	6/7/81	REMOVED RAZED BUILDINGS & SERVICES			
19	GA	7-8-80	ADDED CHEMICAL SEWER & STRIP LINES (BLDG. 200)			
18	GJ	11-3-81	ADDED NEW M.H. BY GIVAUDAN (GAS-METER STATION)			
17	GJ	3-5-81	ADDED NEW M.H. INSTALL BY GIVAUDAN			
16	MM	6-30-81	UPDATED UTILITY LINES TO STS BLDG. 74			
15	GJ	1-5-81	New Dwg. No.			
14	GJ	10-3-81	ADDED BLDG. #15			
13	MM	11/11/80	UP-DATED			
12	GJ	11-6-80	GENERAL UPDATING			
11	MM	1/30/79	UP-DATED			
10	MM	10-23-78	UPDATED			
No.	BY	DATE	DESCRIPTION	PLT MGR	PROD.	SAFETY

REVISIONS

No.	BY	DATE	DESCRIPTION	PLT MGR	PROD.	SAFETY
9	MM	10-30-78	UPDATED			
8	MM	9-24-78	UPDATED			
7	MM	9-14-78	UPDATED			
6	MM	8-16-78	MOVED TANK FROM CONT. TANK FARM TO BLDG. 55			
5	MM	6-15-78	UPDATED			
4	MM	11-2-77	ADD STEAM LINE & 8 MANHOLE NEAR BLDG. 9			
3	MK	5-3-76	New SUMP PIT & PIPING N.W. BLDG. 20-22			
2	TAC	4-8-76	CHEMICAL SEWER LOF BLDG. 26 REMOVED.			
1	VS	1-12-76	BLDG. # 51 NAME			
0						
No.	BY	DATE	DESCRIPTION	PLT MGR	PROD.	SAFETY

REVISIONS

REFERENCE DRAWINGS

DWG. NO.	DESCRIPTION	DWG. NO.	DESCRIPTION

LOCATION OF WASTE WATER STRIPPER FACILITIES

REV. 23

DEPT. X 76	GIVAUDAN CORPORATION CLIFTON, NEW JERSEY		
BLDG.			
DATE 6-30-70	DRAWN BY H.MORALES	APPV'D.	JOB NOS.
SCALE 1" = 40'-0"	CHECKED	FILE	DRAWING NO. SK-1

Rev. 26