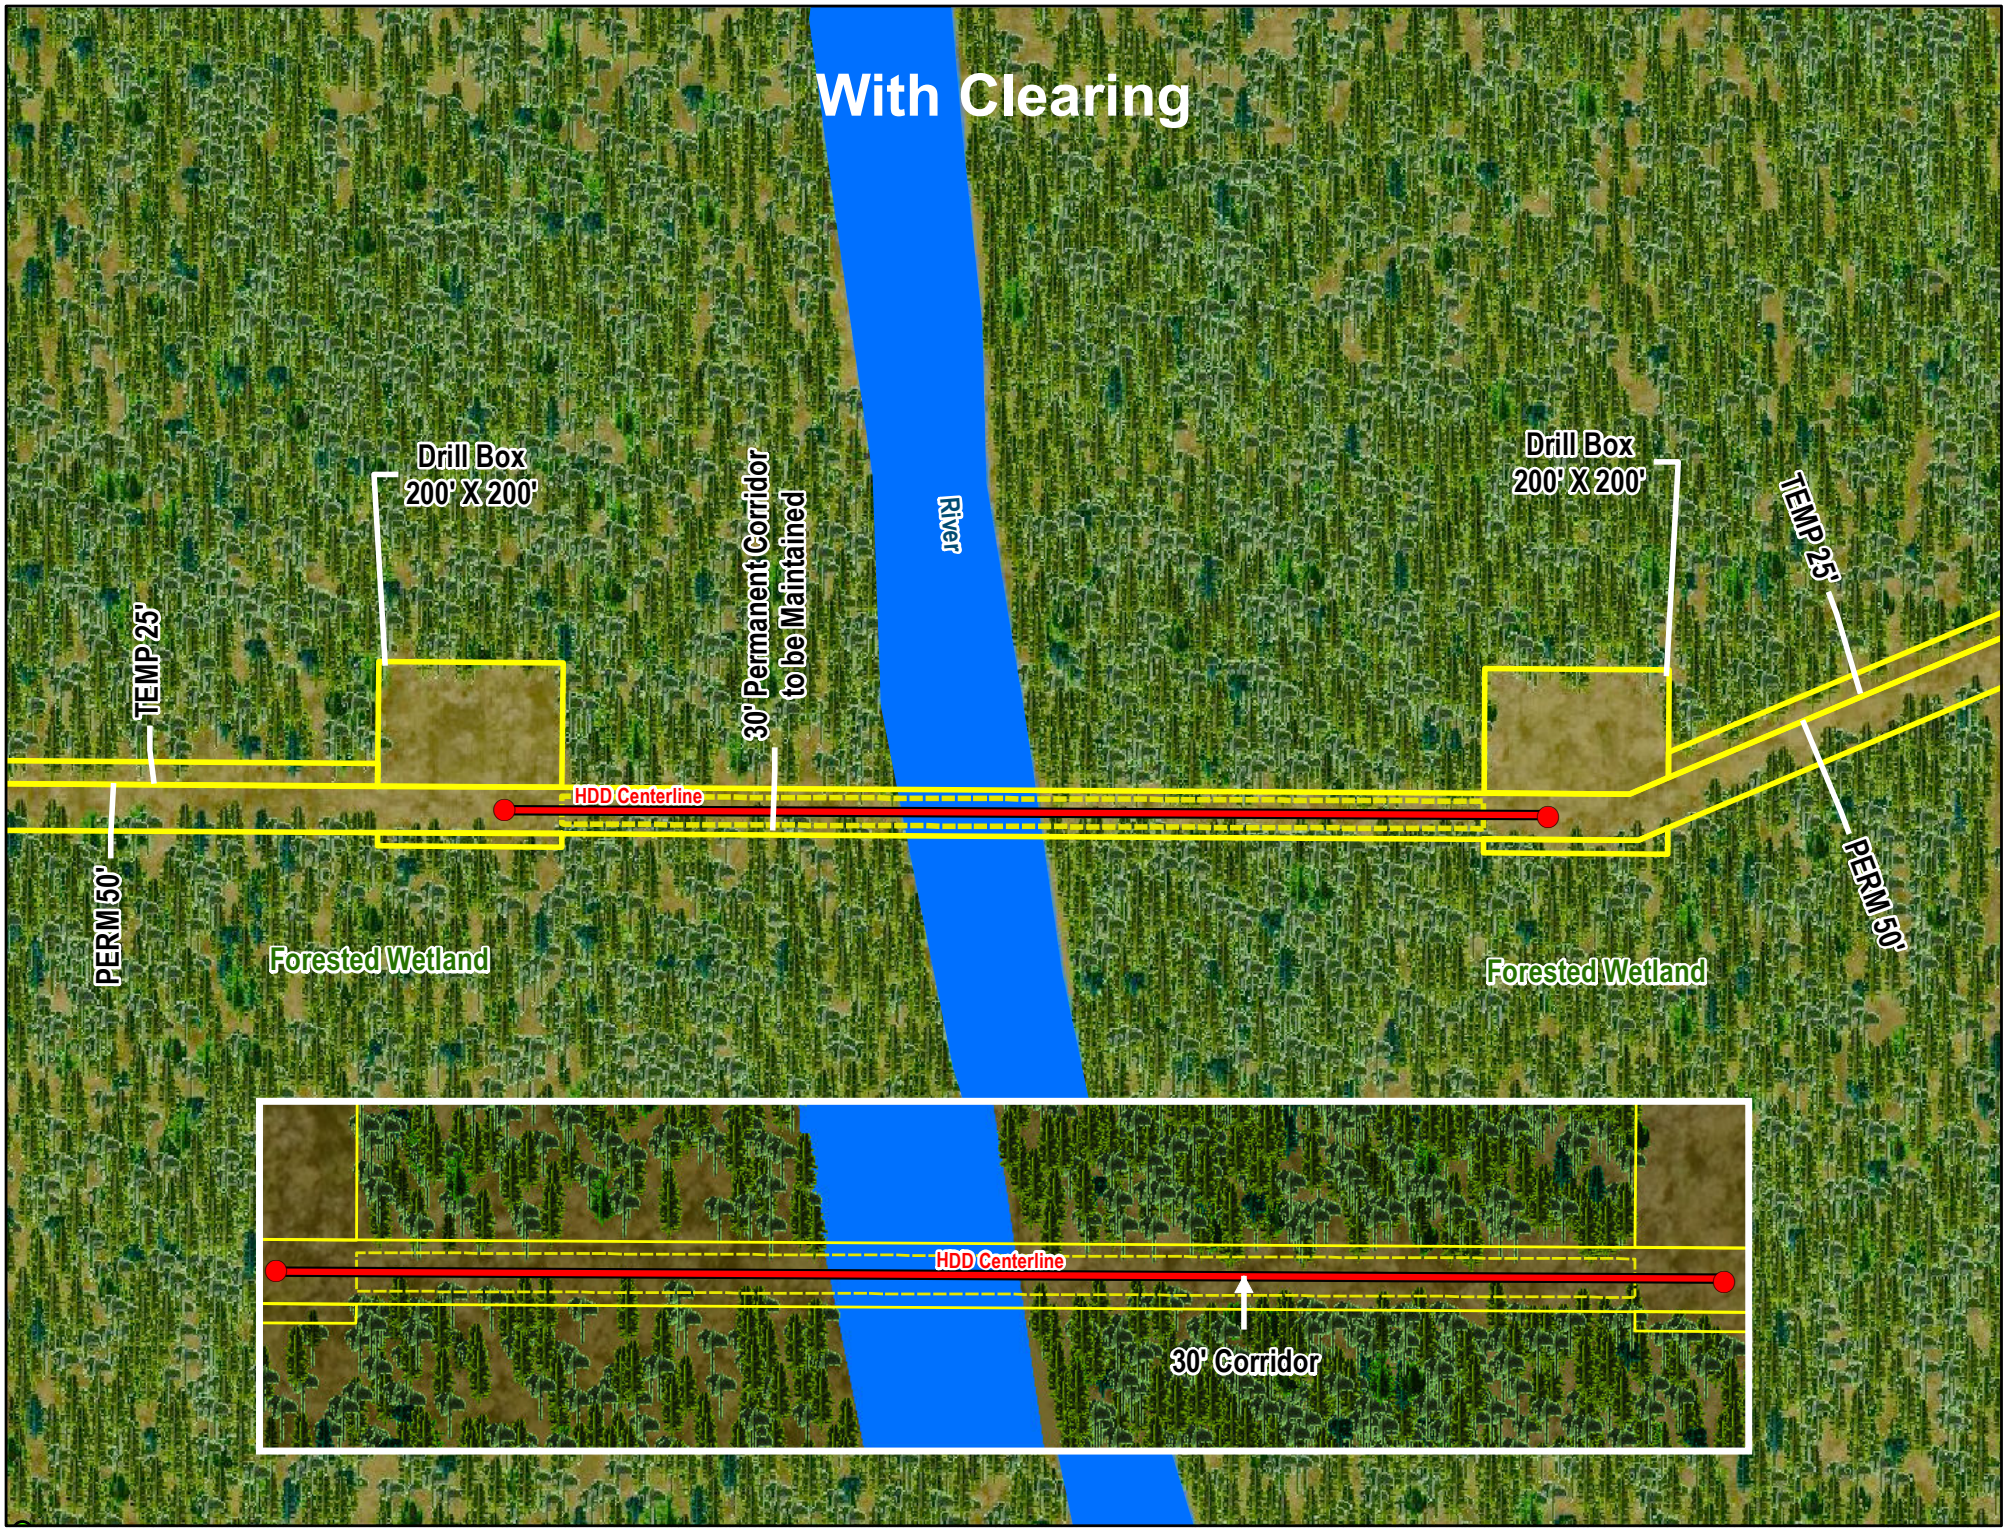
With Clearing
Drill Box
200' X 200'
30' Permanent Corridor
to be Maintained
River
Drill Box
200' X 200'
TEMP 25'
TEMP 25'
HDD Centerline
PERM 50'
PERM 50'
Forested Wetland
Forested Wetland
HDD Centerline
30' Corridor