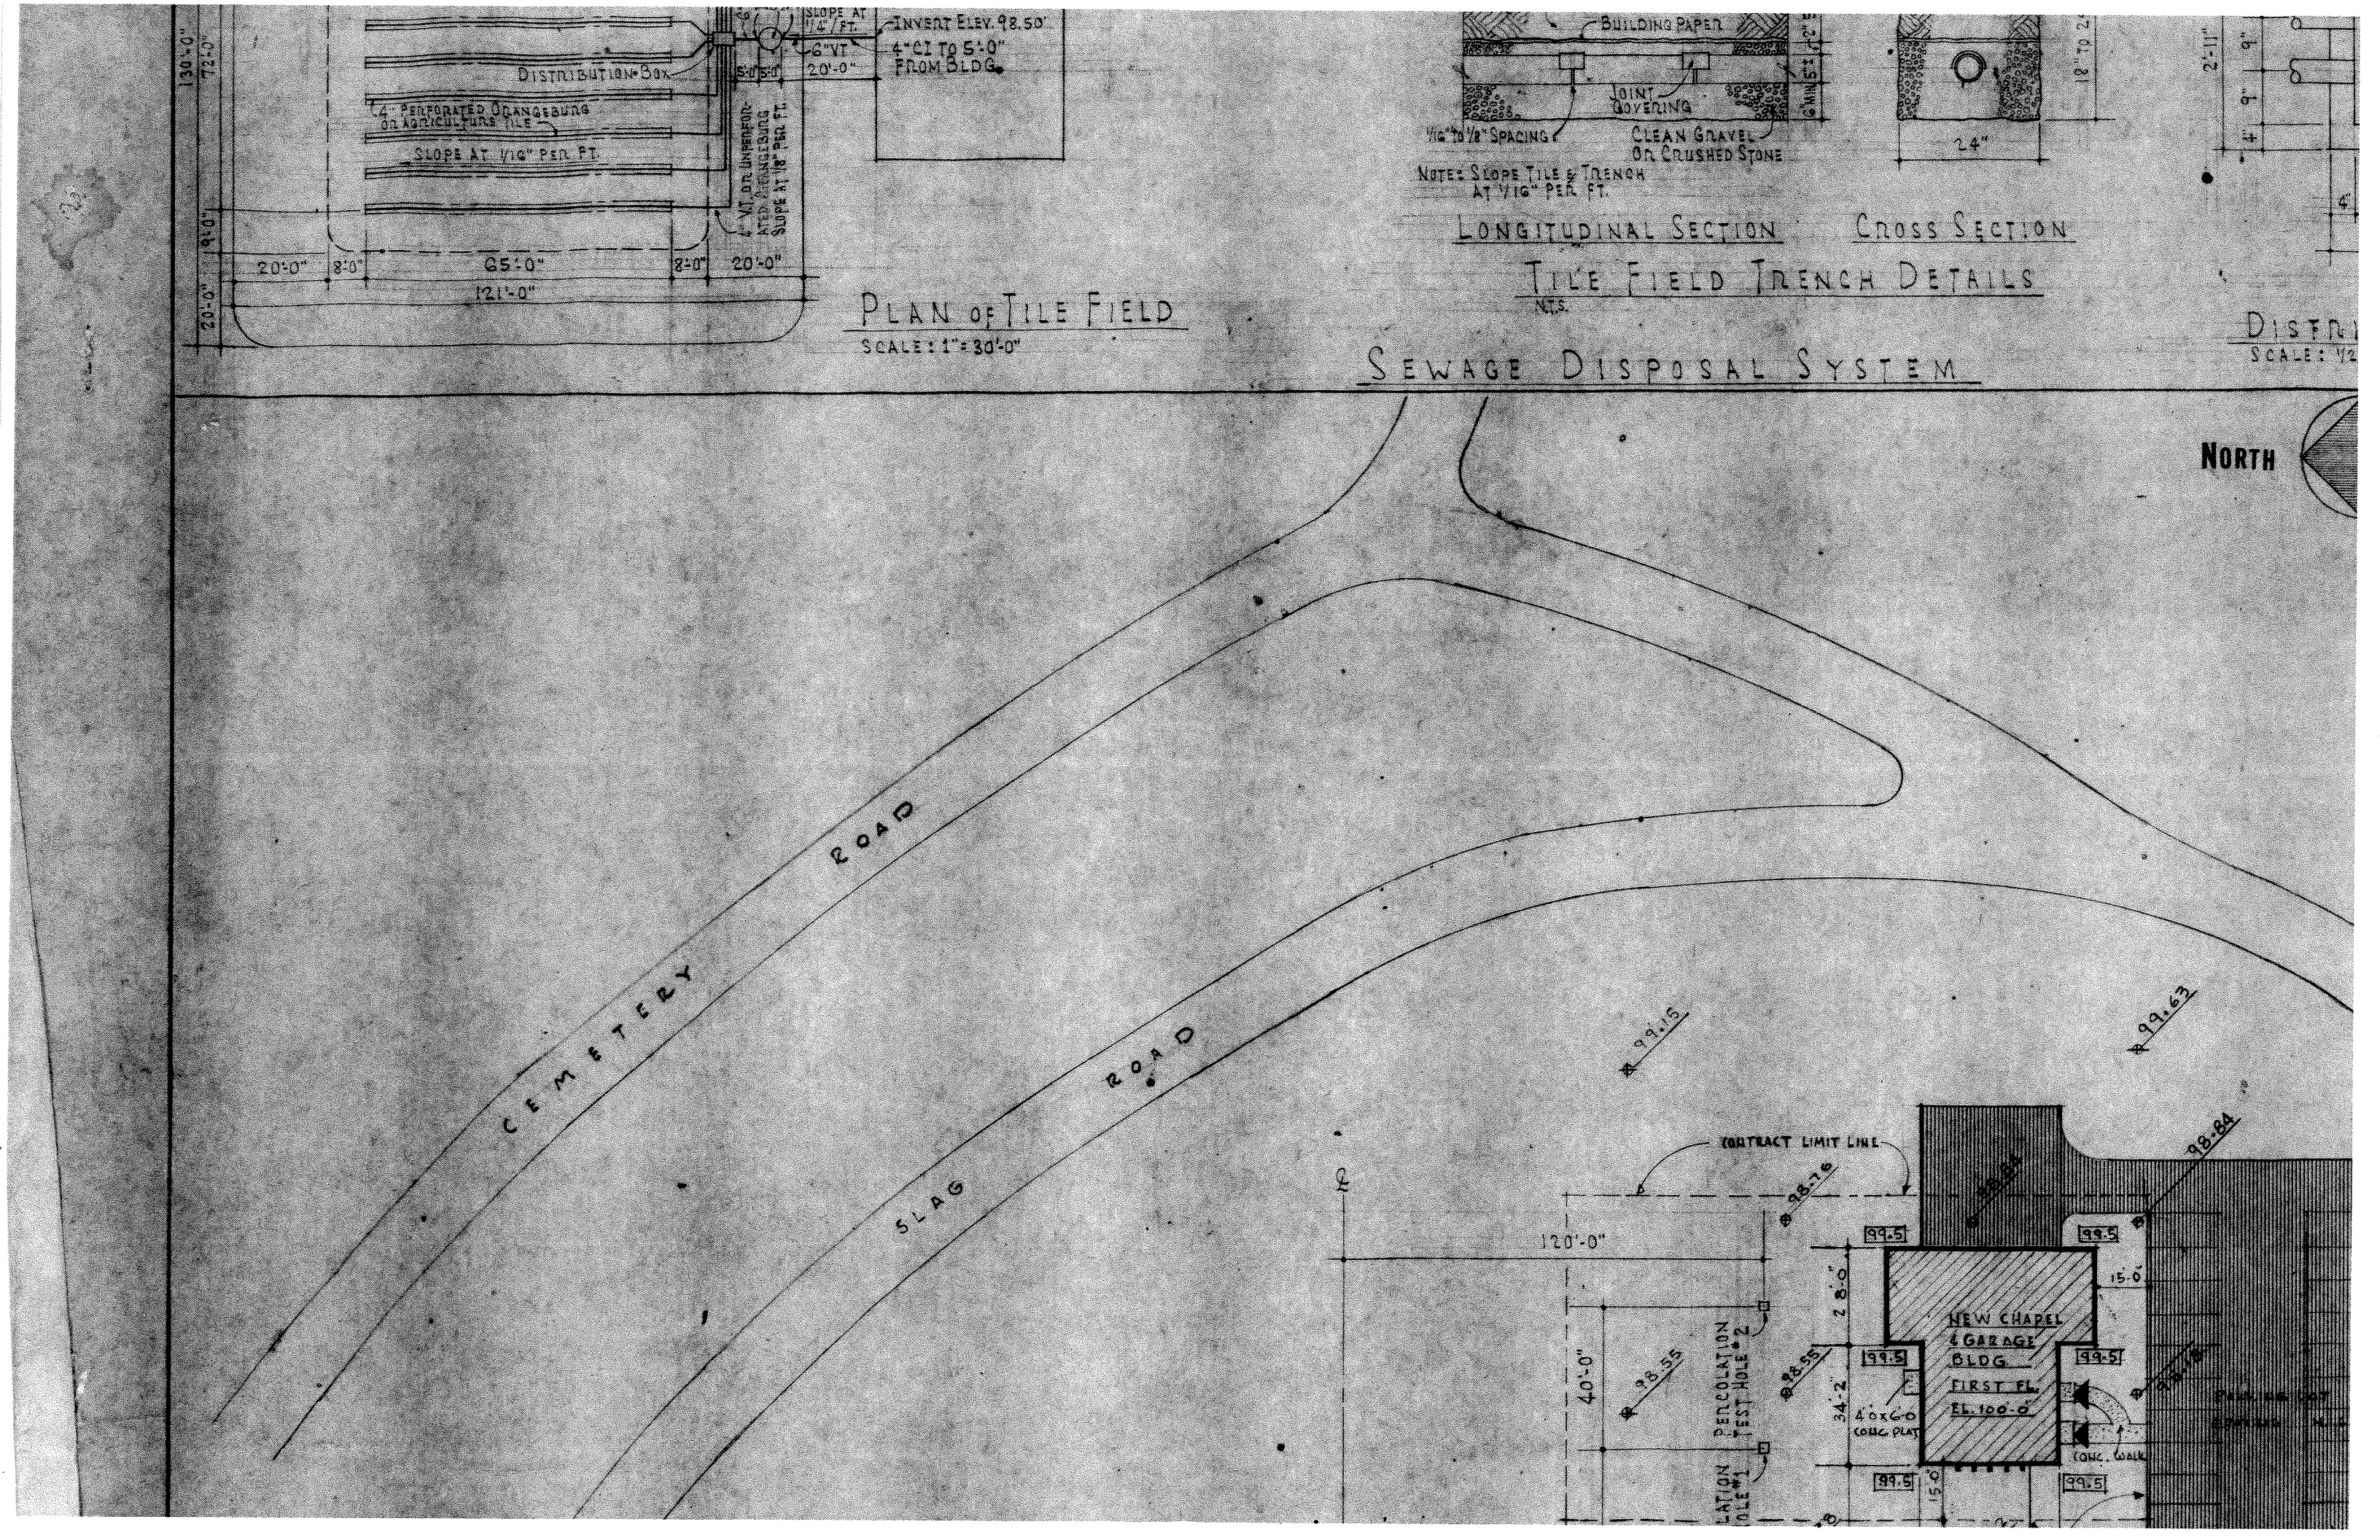
DISTRIBUTION BOX
4" PERFORATED ORANGEBURG ON AGRICULTURE TILE
SLOPE AT 1/16" PER FT.
4" VT. DR. UNPERFOR. ATTD. ORANGEBURG SLOPE AT 1/8" PER FT.
SLOPE AT 1/4" PER FT.
INVERT ELEV. 98.50'
6" VT
4" CI TO 5'-0" FROM BLDG.
130'-0"
72'-0"
9'-0"
20'-0"
8'-0"
65'-0"
121'-0"
PLAN OF TILE FIELD
SCALE: 1" = 30'-0"
BUILDING PAPER
JOINT COVERING
1/16" TO 1/8" SPACING
CLEAN GRAVEL OR CRUSHED STONE
NOTE: SLOPE TILE & TRENCH AT 1/16" PER FT.
LONGITUDINAL SECTION
CROSS SECTION
TILE FIELD TRENCH DETAILS
N.T.S.
18" TO 24"
24"
2'-11"
9"
4"
SEWAGE DISPOSAL SYSTEM
NORTH
CEMETERY ROAD
SLAG ROAD
99.15
99.63
98.84
98.76
CONTRACT LIMIT LINE
120'-0"
40'-0"
98.55
PERCOLATION TEST HOLE #2
PERCOLATION TEST HOLE #1
28'-0"
34'-2"
15'-0"
99.5
NEW CHAPEL & GARAGE BLDG
FIRST FL. EL. 100'-0"
4'0"x6'0" CONC. PLAT
CONC. WALK
PARKING LOT

RIVERDALE AVE

773-1282

CONTRACTOR COPY
COLOR SELECTIONS

REGISTERED ARCHITECTS
UNIVERSITY OF THE STATE OF NEW YORK

WILL ALBAN CANNON, JR., R.A. #5605
CHARLES IRWIN THIELE, R.A. #5002
JOHN DONALD CANNON, P.E. #29573
EDWIN R. SHACKLETON, JR., R.A. #6697
ROBERT R. FITZGERALD, R.A. #6615

CEMETERY BUILDING
HOLY TRINITY R.C. CHURCH
TOWN OF LEWISTON NEW YORK

773-6800
OFFICE OF
CANNON • THIELE • BETZ • CANNON
SHACKLETON • FITZGERALD
ARCHITECTS – ENGINEERS
NIAGARA FALLS, N. Y.

CONTRACTORS MUST TAKE AND VERIFY ALL MEASUREMENTS AT BUILDING BEFORE MAKING SHOP DRAWINGS OR STARTING WORK

DRAWING 1c

JOB NO. 1360 A

DATE JUL 15, 1967

DRAWN BY H.G.

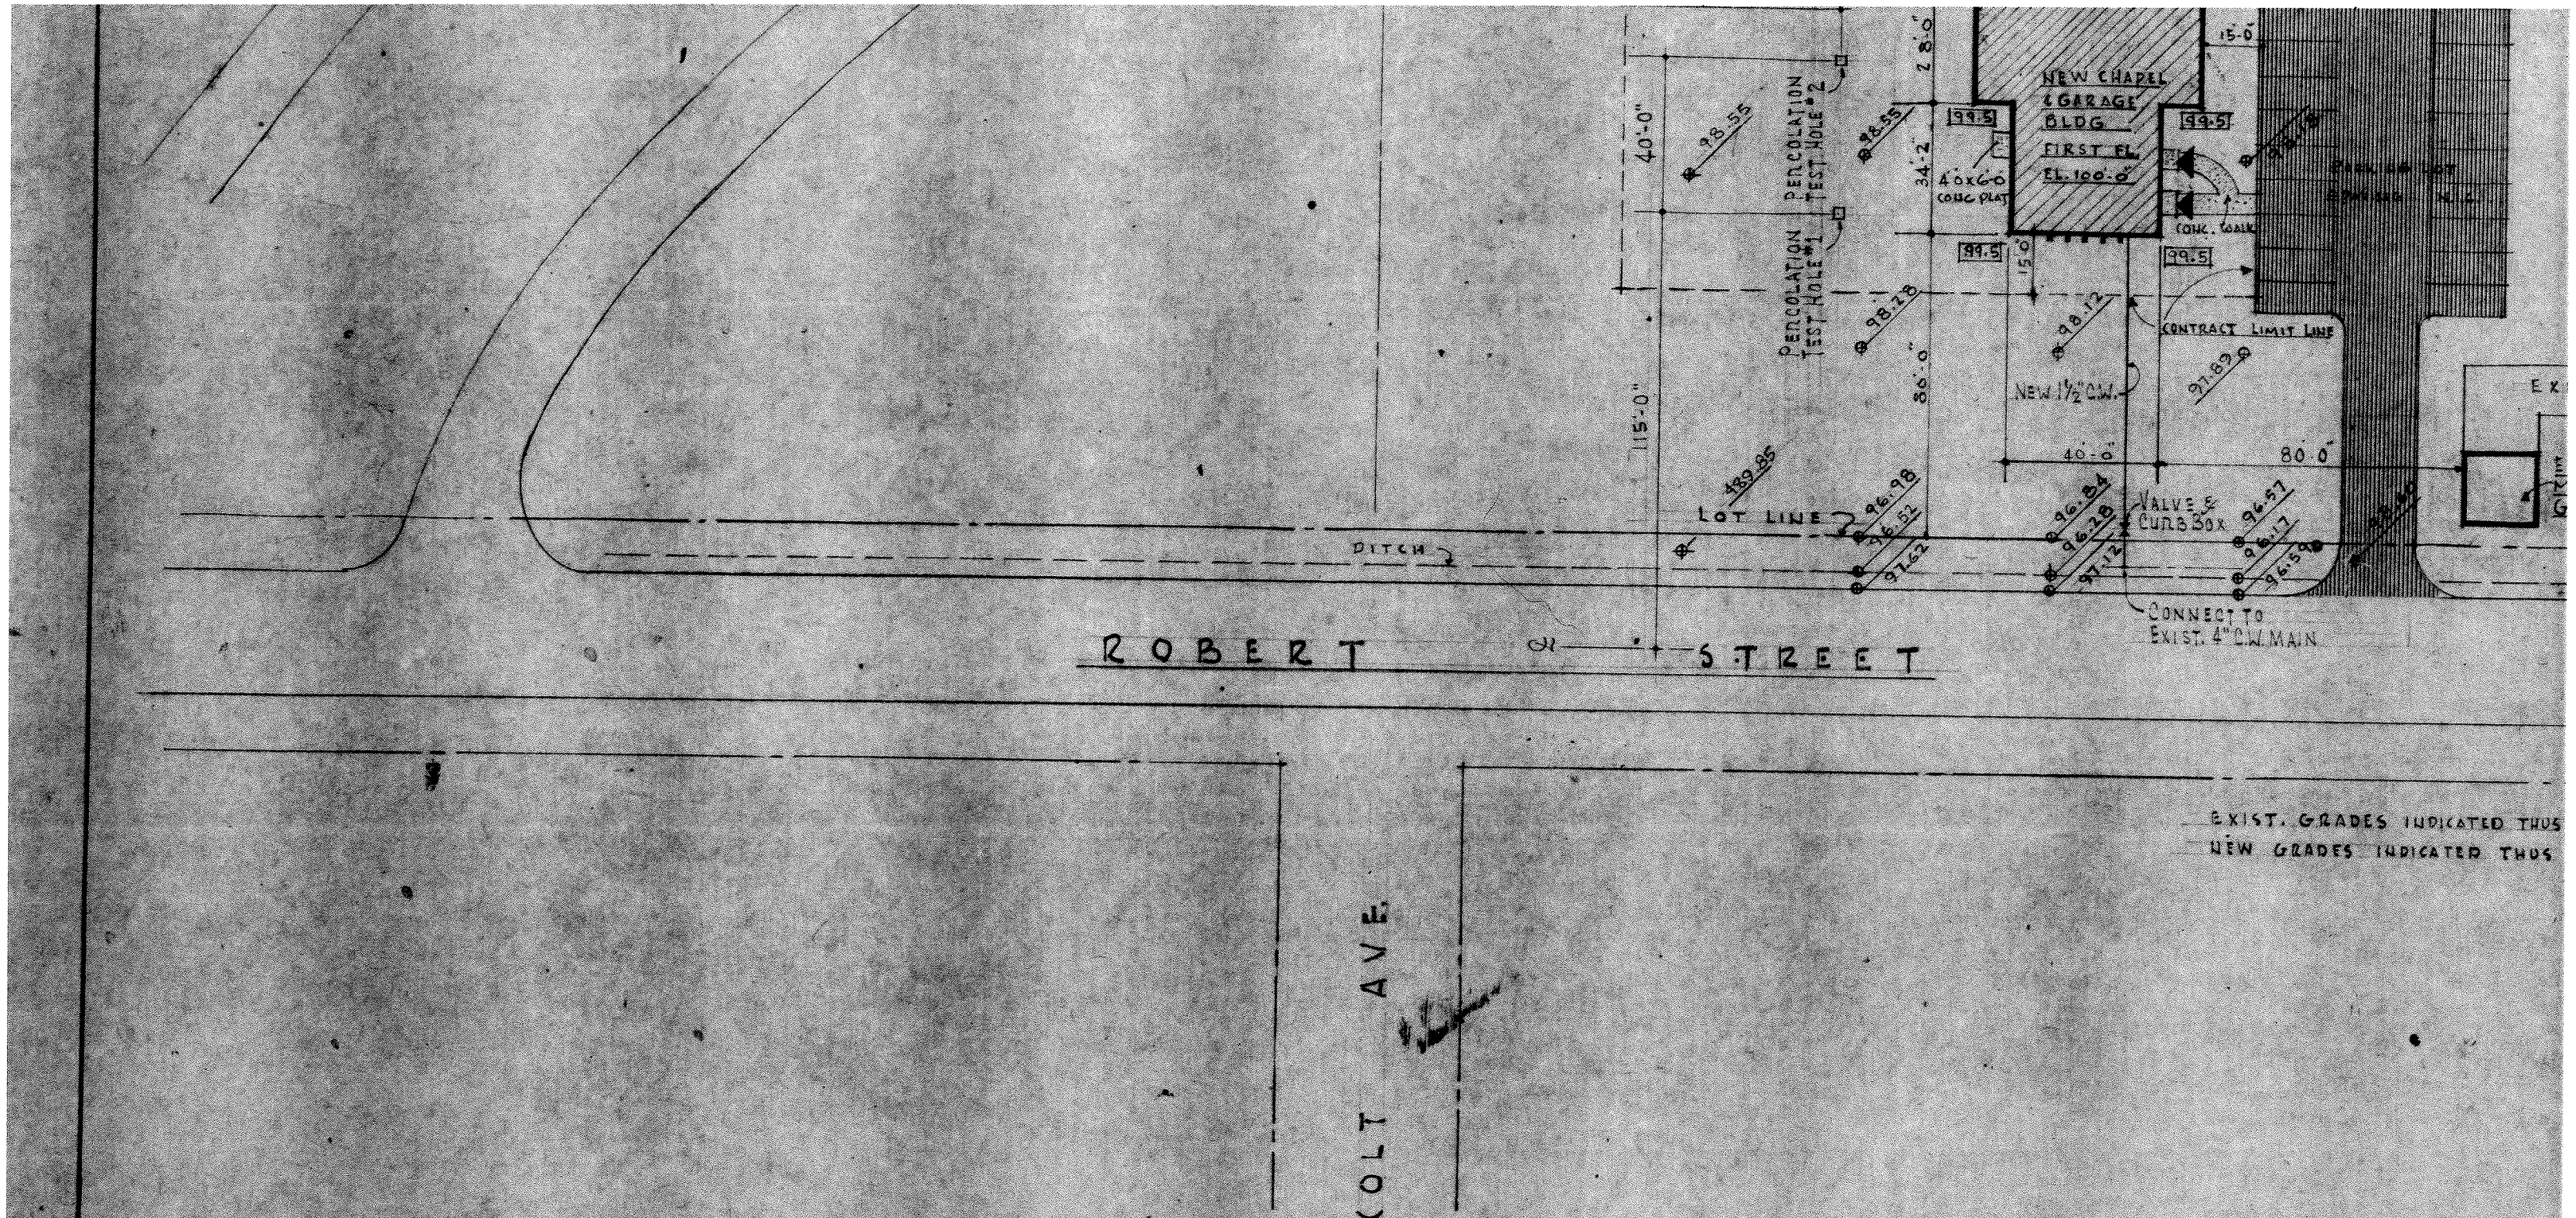

SITE PLAN

SCALE 1" = 40'-0"

INFORMATION TAKEN FROM TOPOGRAPHICAL SURVEY
BY JAMES M. MCINTYRE N.Y.S. LIC # 27412
SURVEY DATED APRIL 28, 1964