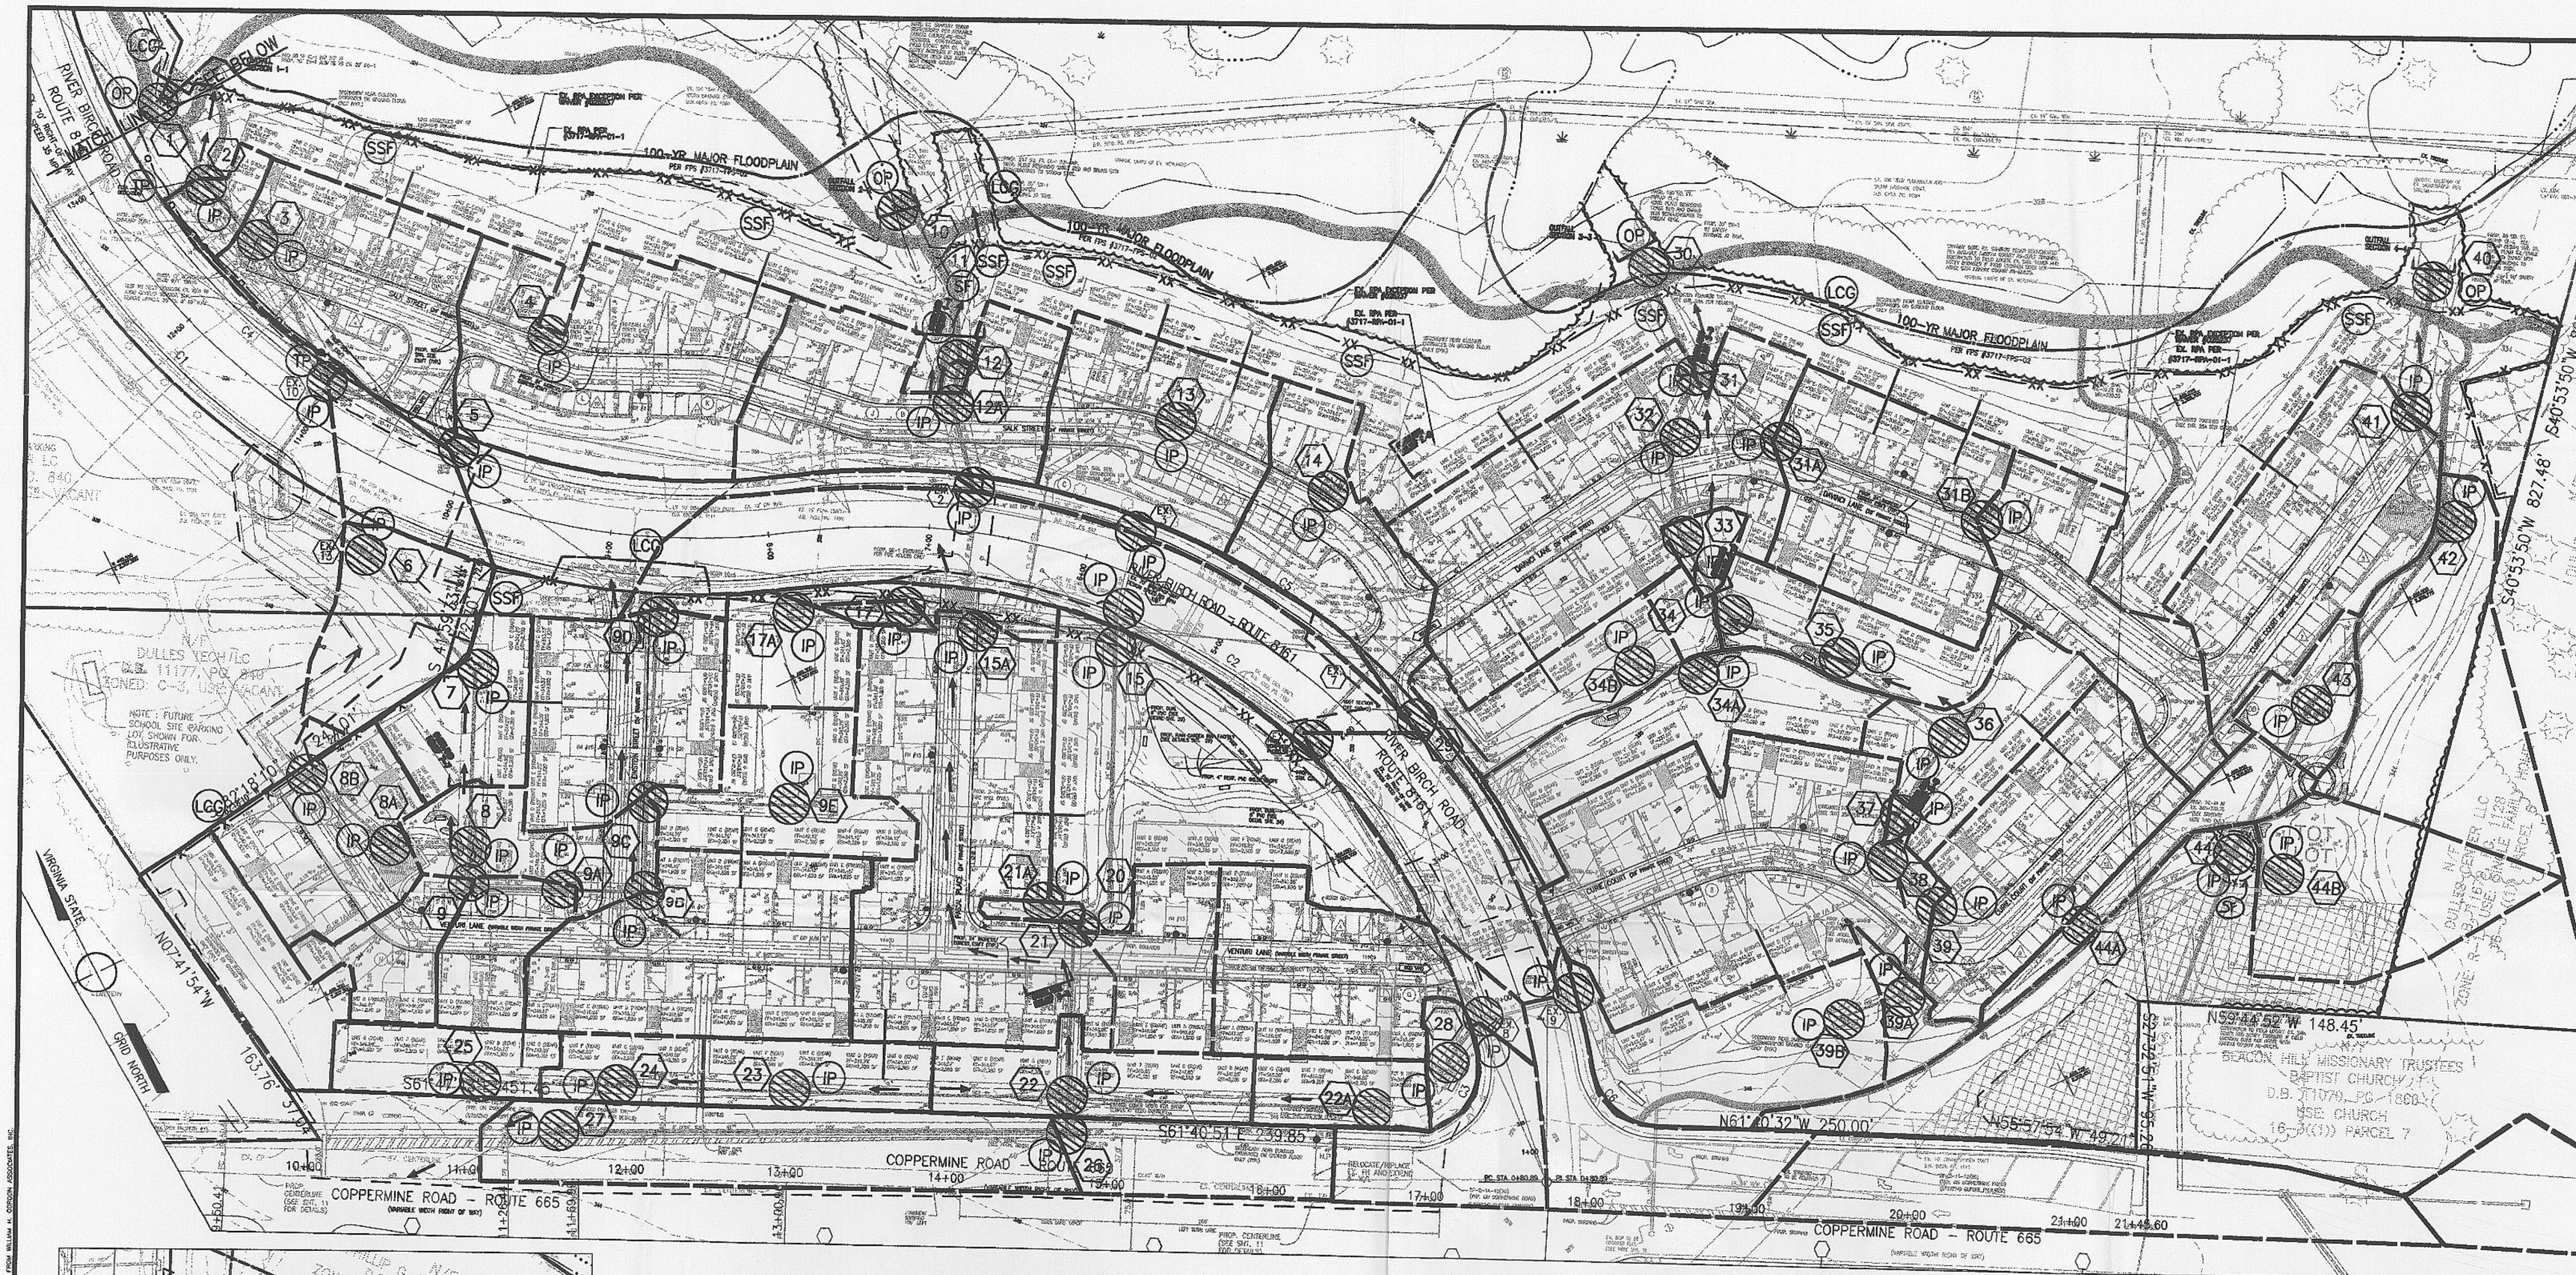


NOTE: SEE SHEET 26 FOR TABLE OF DRAINAGE AREAS PER INLET #.
DENOTES PATHWAY OF 100 YEAR OVERLAND RELIEF.

## EROSION/SEDIMENT CONTROL LEGEND

| NO. | KEY | SYMBOL | DESCRIPTION |
|---|---|---|---|
| 3.02 | CE | | TEMPORARY GRAVEL CONSTRUCTION ENTRANCE |
| 3.05 | SF | X—X—X | SILT FENCE (2 LAYERS) |
| | SSF | XX—XX—XX | SUPER SILT FENCE (2 LAYERS) |
| 3.07 | IP | | STORM DRAIN INLET PROTECTION |
| 3.12 | DV | | DIVERSION |
| 3.13 | ST | | TEMPORARY SEDIMENT TRAP |
| 3.18 | OP | | OUTLET PROTECTION |
| 3.20 | CD | | CHECK DAMS |
| 3.38 | TP | | TREE PROTECTION |
| | LCG | | LIMITS OF CLEARING & GRADING |
| | ILCG | | INITIAL LIMITS OF CLEARING & GRADING |
| | | | DRAINAGE DIVIDES |

★ CRITICAL SLOPE – CRITICAL SLOPE TO BE SEEDED, MULCHED AND TACKED WITHIN 14 DAYS AFTER START OF GRADING, OR SODDED AND PEGGED WITHIN 14 DAYS AFTER START

ESLGND2

| NO. | DESCRIPTION | REVIEW BY | APPROVED | DATE |
|---|---|---|---|---|
| | | | | |

REVISION APPROVED BY DIVISION OF DESIGN REVIEW

# THIS SHEET FOR EROSION/SILTATION CONTROL ONLY!

REVISIONS
7/7/03 COUNTY COMMENTS

SURVEY: WHGA
DESIGN: J.T.WILLIAMS
DRAWN: J.T.WILLIAMS
CHECKED: J. McCLELLAN

ENGINEERS · SURVEYORS · LAND PLANNERS · LANDSCAPE ARCHITECTS
William H. Gordon Associates, Inc.
4501 Daly Drive · Chantilly, Virginia 20151
(703) 263-1900 · METRO (703) 803-9508 · FAX (703) 263-0766

DATE: FEBRUARY, 2003
SCALE: HORZ: 1"=50' VERT: N/A
SEAL: COMMONWEALTH OF VIRGINIA — JOSEPH W. McCLELLAN — LICENSE No. 9521 — PROFESSIONAL ENGINEER

EROSION/SEDIMENT CONTROL PLAN – STAGE 2

PROJECT: COPPERMINE CROSSING CONDOMINIUMS
HUNTER MILL DISTRICT
FAIRFAX COUNTY, VIRGINIA

JOB: 0472-0526
CADD: 0472ES2.DWG
SHEET: 28 OF 36

COPYRIGHT 2003. NO REPRODUCTION OR USE OF THIS DRAWING IS ALLOWED IN PART OR IN WHOLE BY ANY PROCESS WITHOUT PRIOR WRITTEN AUTHORIZATION FROM WILLIAM H. GORDON ASSOCIATES, INC.

2CC189