HP-104

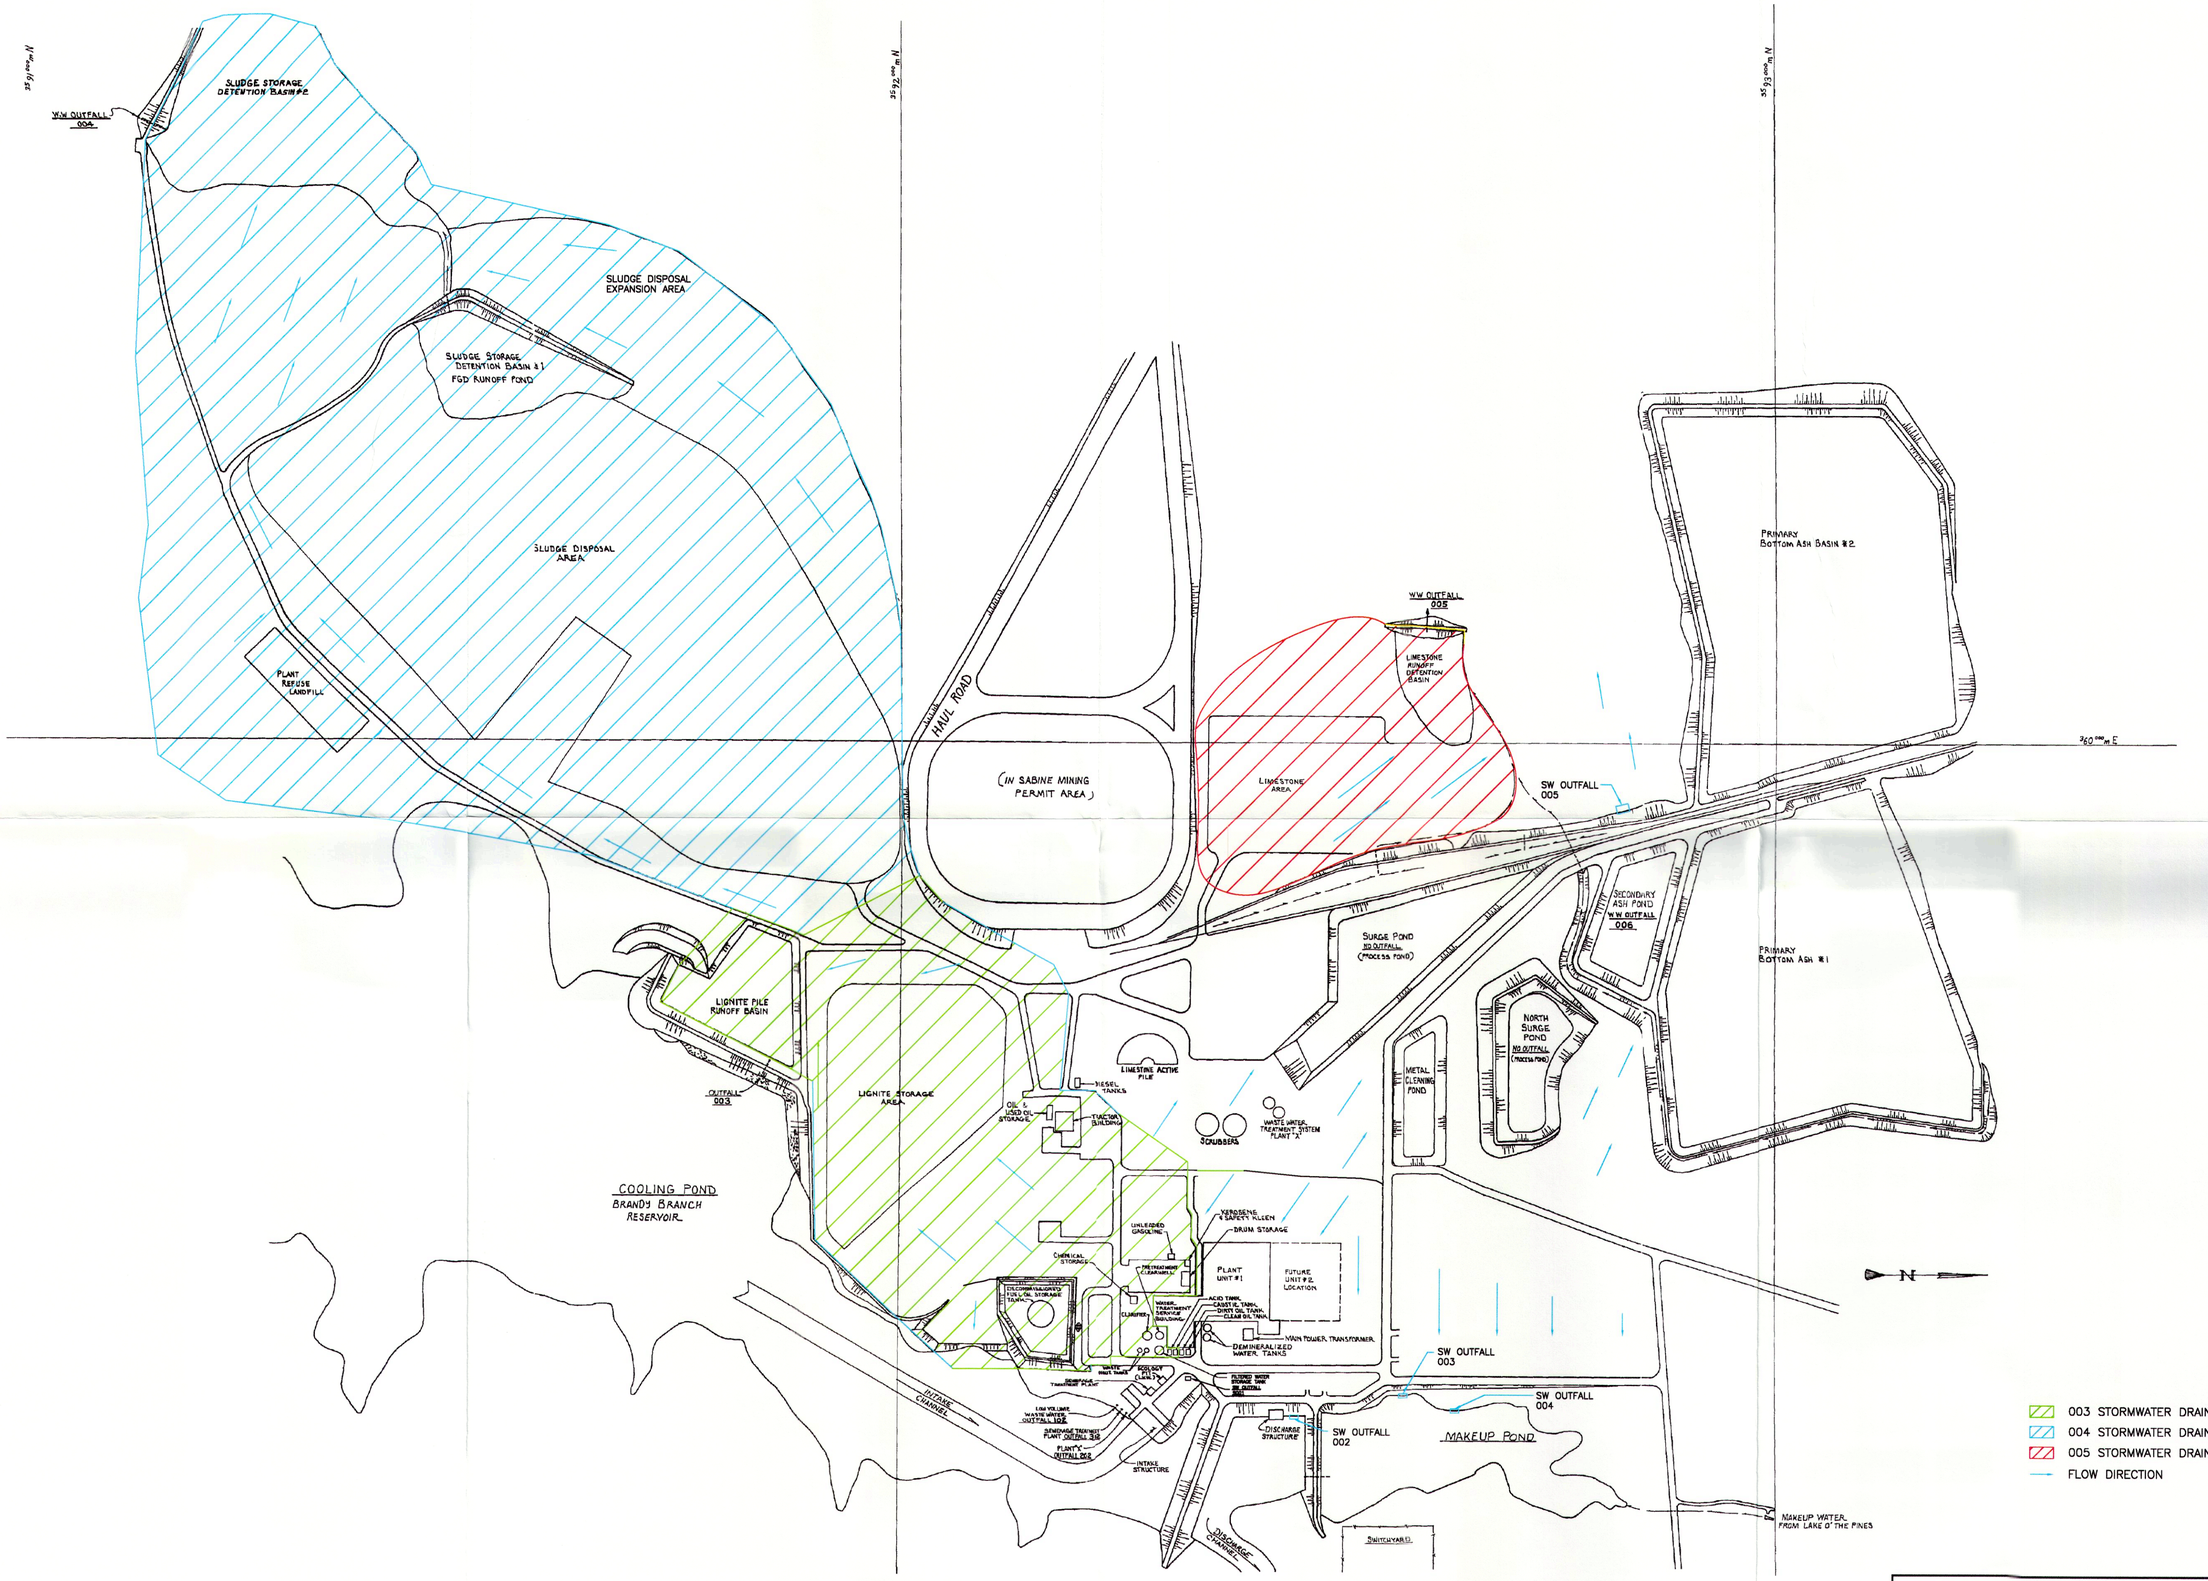

REV	DESCRIPTION	DATE	DR	BY	APP

HENRY W. PIRKEY POWER PLANT

SURFACE IMPOUNDMENTS, DRAINAGES AND OUTFALLS

SOUTHWESTERN ELECTRIC POWER

DRAFTING/ENGINEERING	DATE	SCALE: SCALE	DWG. NO.	REV No.
DR.: M. LONG	2/13/01	AEP PRO SERV	HP-104	A
ENG.:			SHT.	
APP.: K. SPENCER	2/13/01			

J:\DWGFILES\PIRKEY\HP104.dwg 02/13/01 11:12