Portsmouth Plot Plan

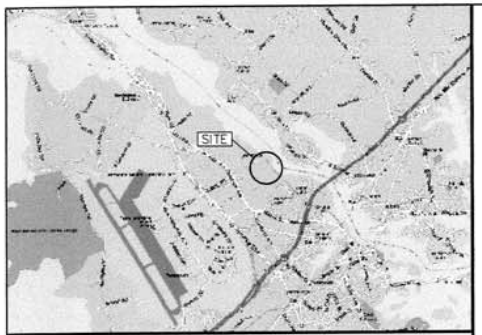

LOCATION MAP
N.T.S.

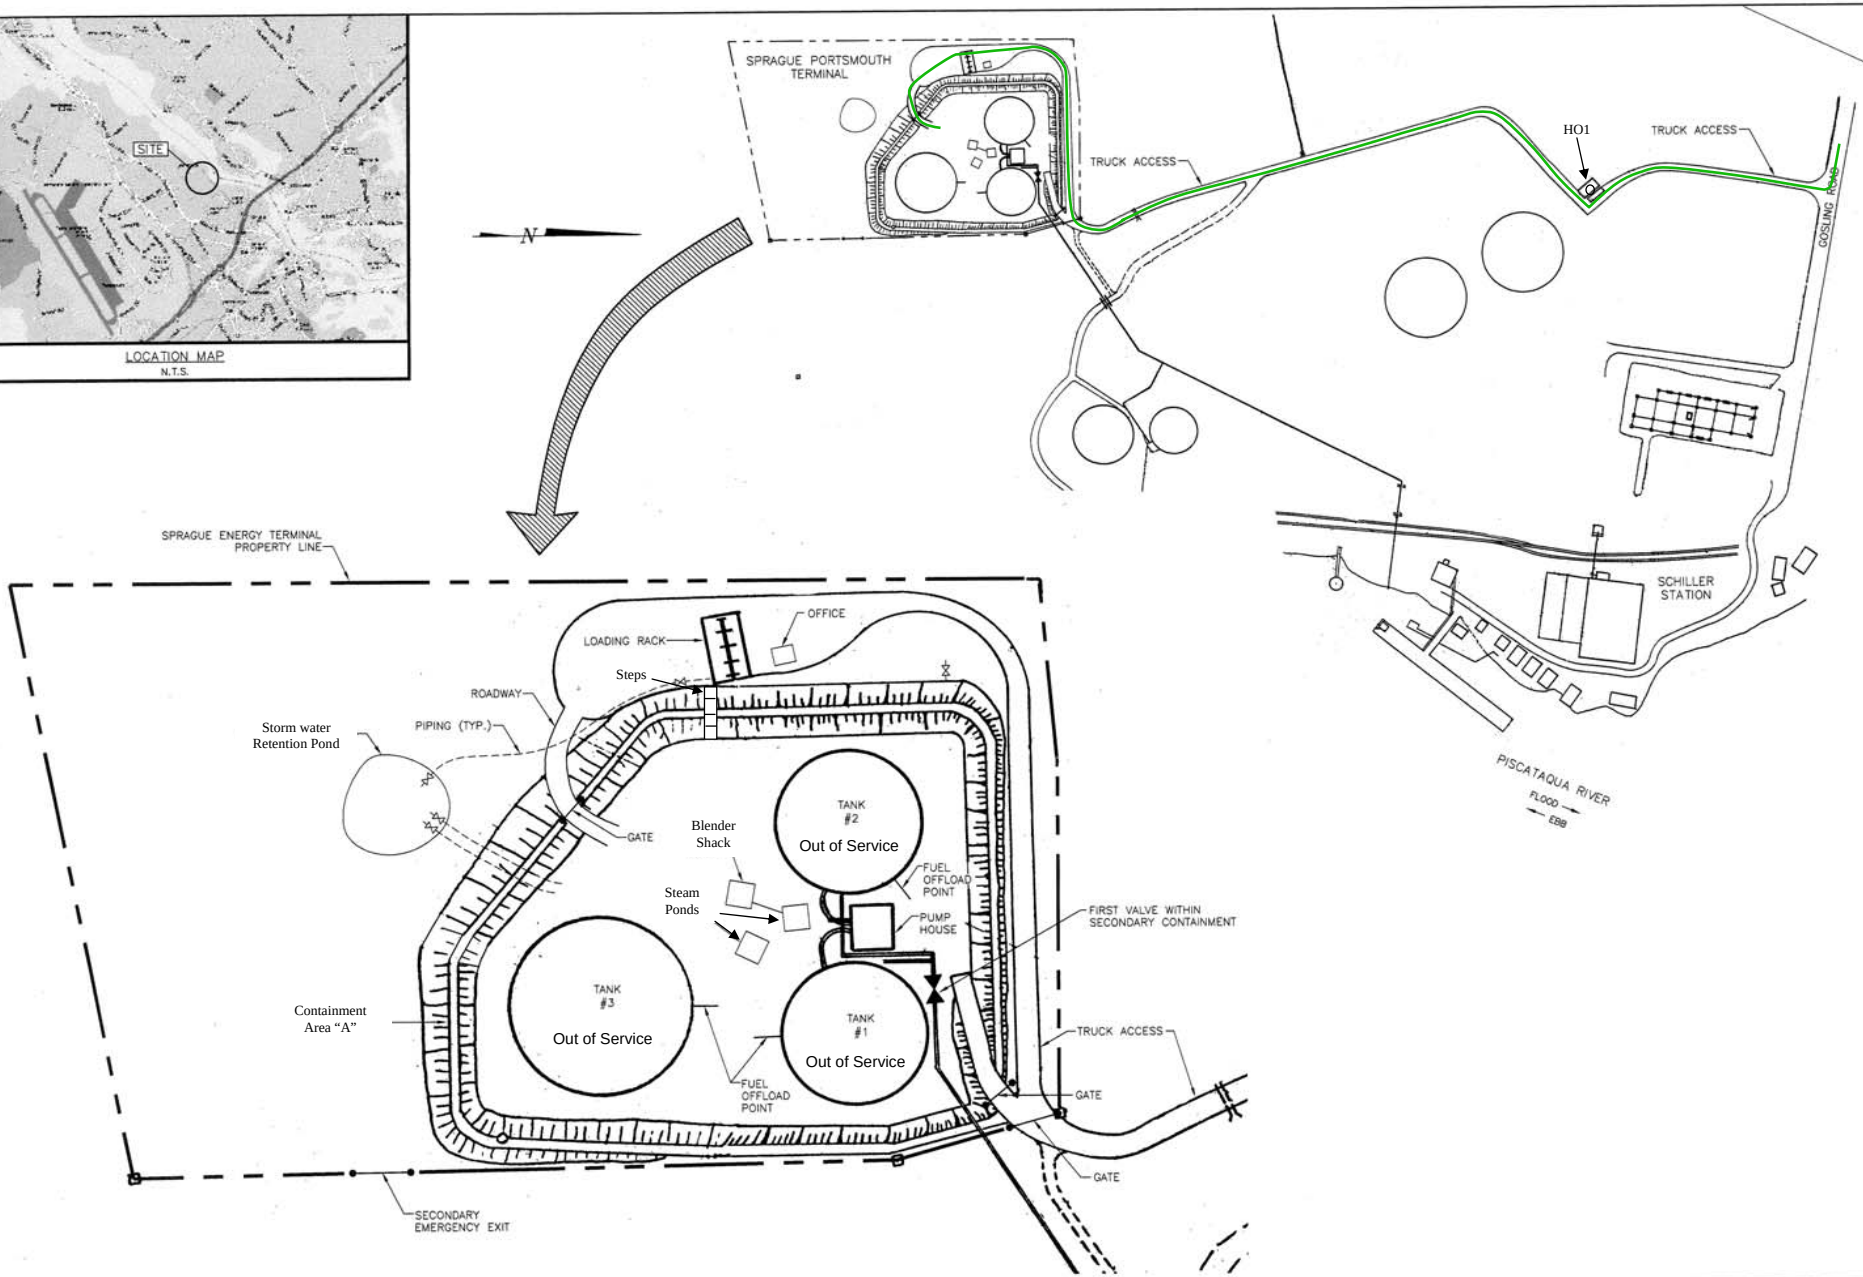

Appledore Engineering Inc.

SPRAGUE ENERGY CORP.
TWO INTERNATIONAL DRIVE, PORTSMOUTH, NH
PORTSMOUTH TERMINAL: EMERGENCY RESPONSE PLAN
EMERGENCY RESPONSE PLAN

SHEET 1 OF 1

FIGURE 1