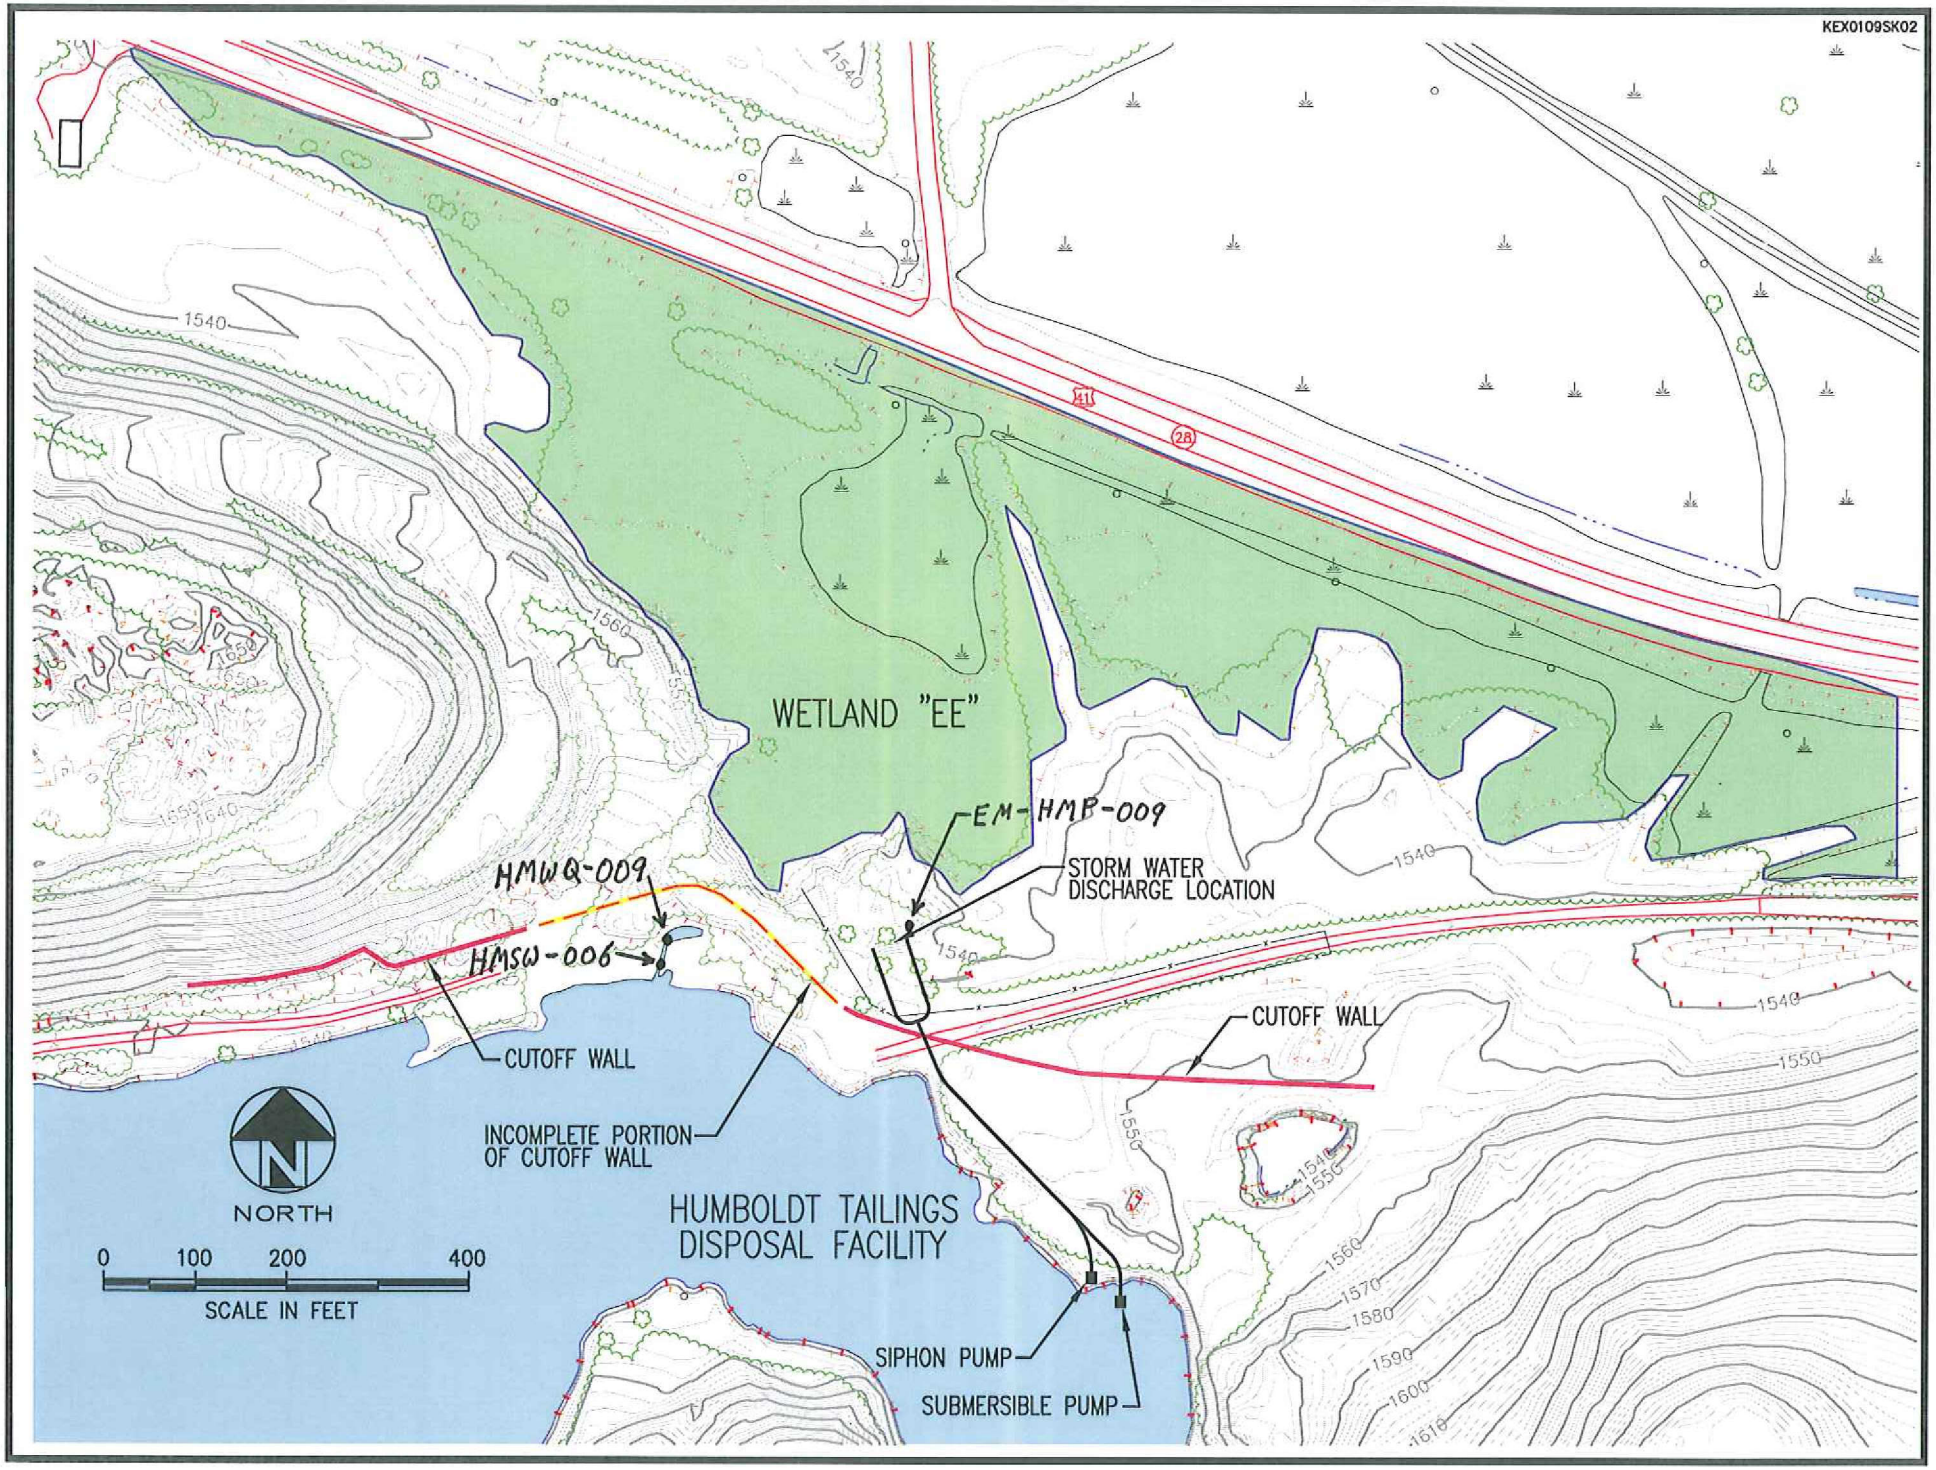
KEX0109SK02
WETLAND "EE"
EM-HMP-009
STORM WATER
DISCHARGE LOCATION
HMWQ-009
HMSW-006
CUTOFF WALL
CUTOFF WALL
INCOMPLETE PORTION
OF CUTOFF WALL
HUMBOLDT TAILINGS
DISPOSAL FACILITY
SIPHON PUMP
SUBMERSIBLE PUMP
NORTH
0 100 200 400
SCALE IN FEET
1540
1550
1560
1570
1580
1590
1600
1610
1640
1650
411
28