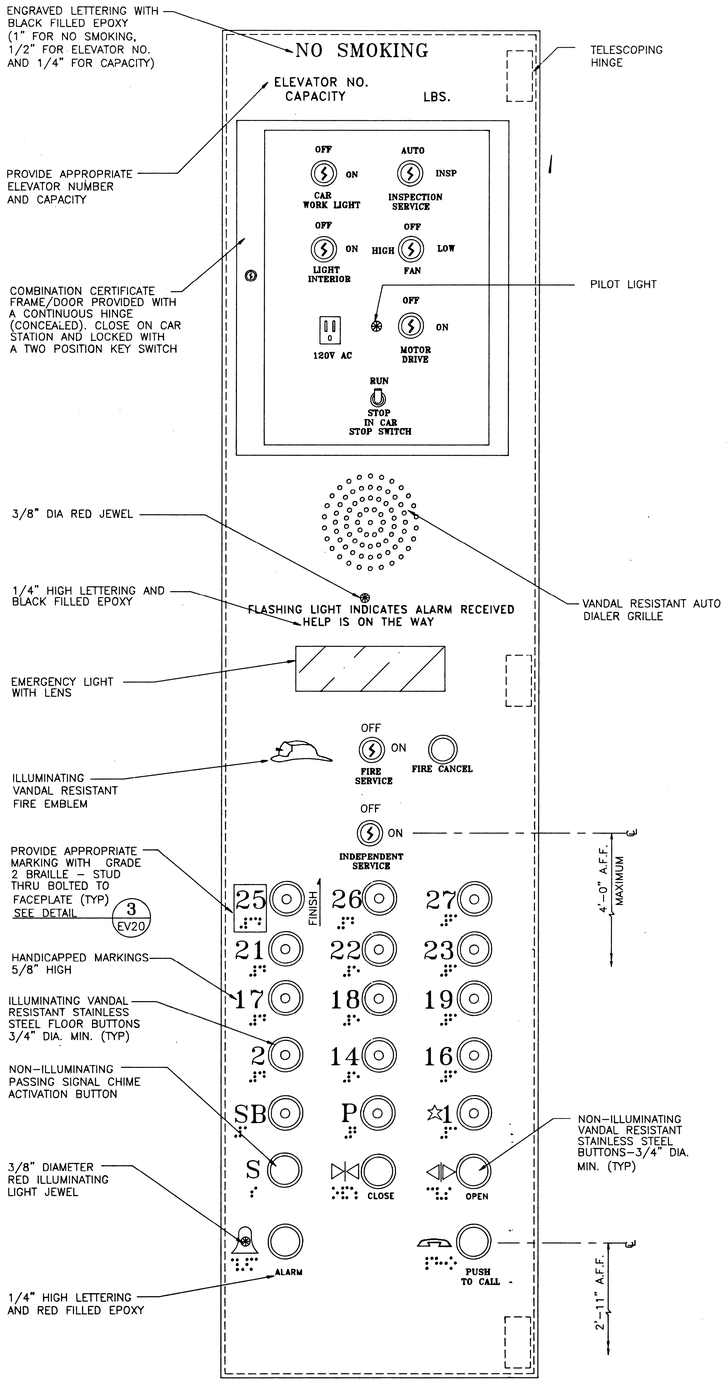

CAR OPERATING STATION
ELEVATOR NO. 27
SCALE: NONE

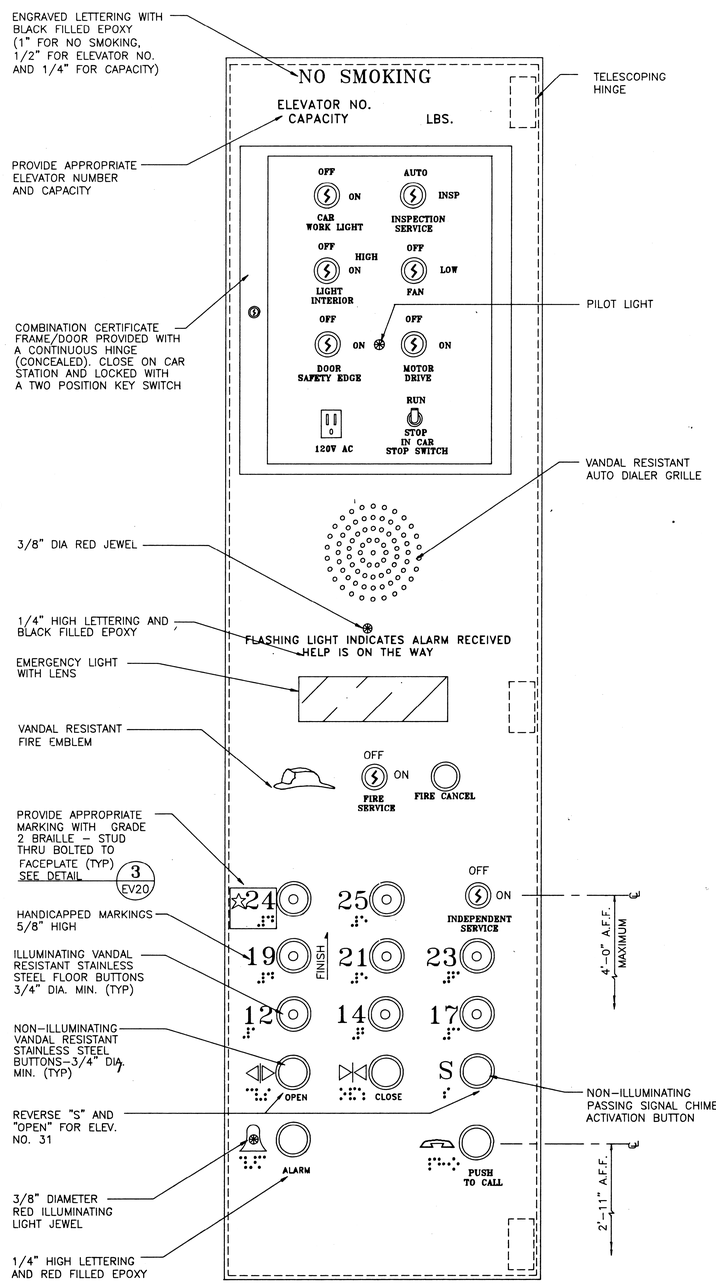

CAR OPERATING STATION
ELEVATOR NOS. 30 THRU 32
SCALE: NONE

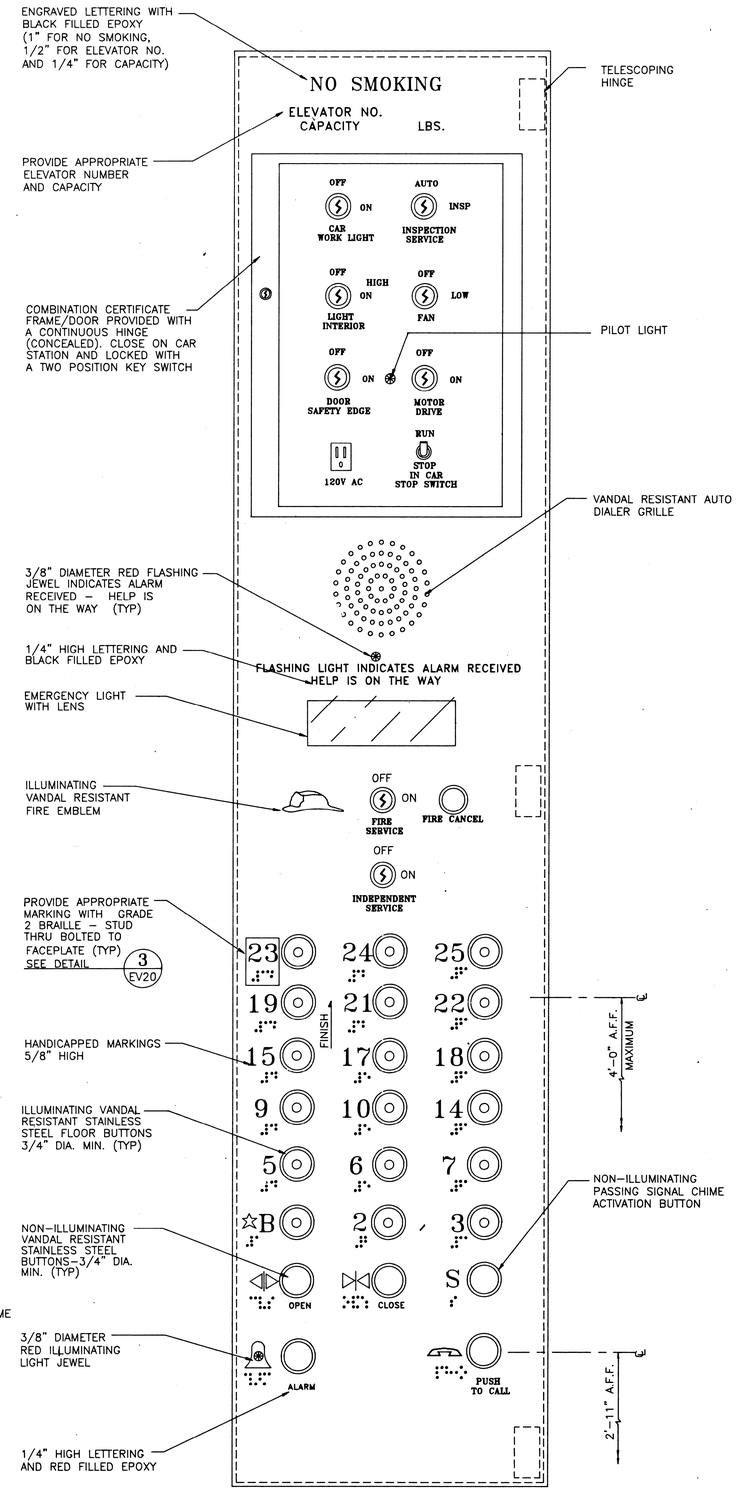

CAR OPERATING STATION
ELEVATOR NO. 33
SCALE: NONE

NO.	REVISION	DATE
	FINAL	2/23/96

ENVIRONMENTAL SYSTEMS DESIGN
CONSULTING ENGINEERS
MECHANICAL – ELECTRICAL
55 EAST MONROE ST.-SUITE 1660
CHICAGO, ILLINOIS 60603
(312) 372-1200

J. MARTIN ASSOCIATES
Elevator Consultants
Williamsburg Commons
4 Auer Court
East Brunswick, N.J. 08816-5826
908-613-9600 FAX 908-613-9696

GENERAL SERVICES ADMINISTRATION
PUBLIC BUILDING SERVICE
CHICAGO, ILLINOIS

BUILDING	NAME	E. M. DIRKSEN BUILDING
	ADDRESS	STREET 219 S. DEARBORN ST. CITY CHICAGO STATE IL
	NUMBER	
PROJECT	DESCRIPTION	ELEVATOR IMPROVEMENT FOR JCK BLDG
	NUMBER	ILL94004
DRAWINGS	DRAWN BY KP CKD BY LP DATE 2/23/96	
	TITLE	FIXTURES: ELEVS. 27 & 30 THRU 33
	TYPE	
	NUMBER	3 (TYPE) EV (SERIES) 19 (SEQUENCE)