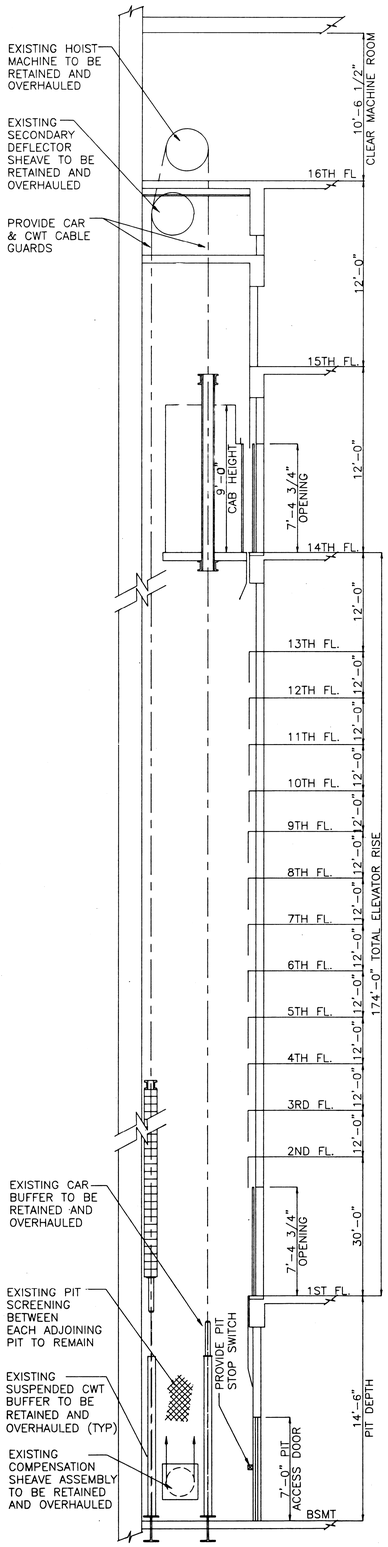

SECTION C EV4 EV5

ELEVATOR NOS. 7 THRU 12
SCALE: 1/4" = 1'-0"

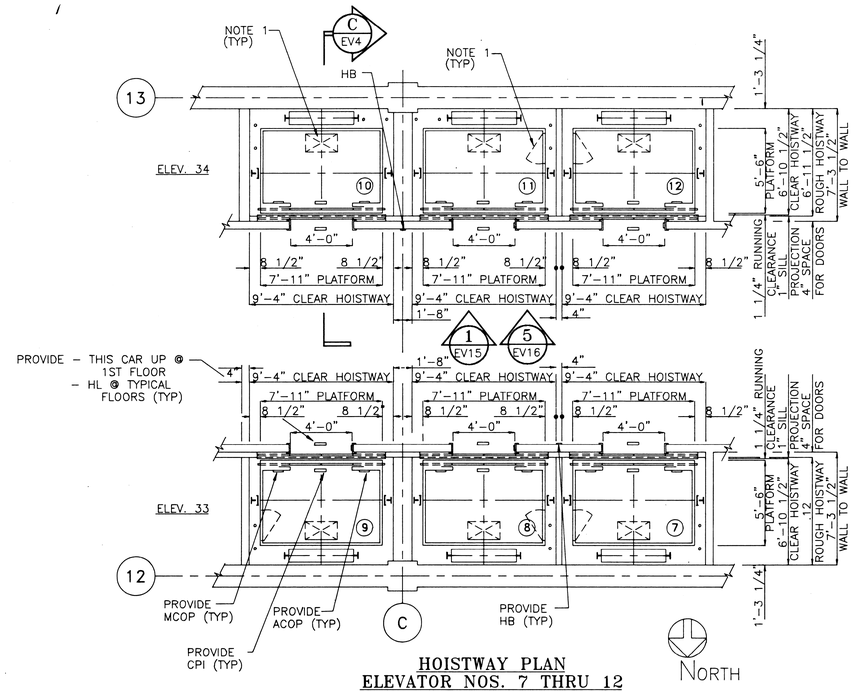

HOISTWAY PLAN
ELEVATOR NOS. 7 THRU 12
3500 LBS. @ 600 F.P.M.
SCALE: 1/4" = 1'-0"

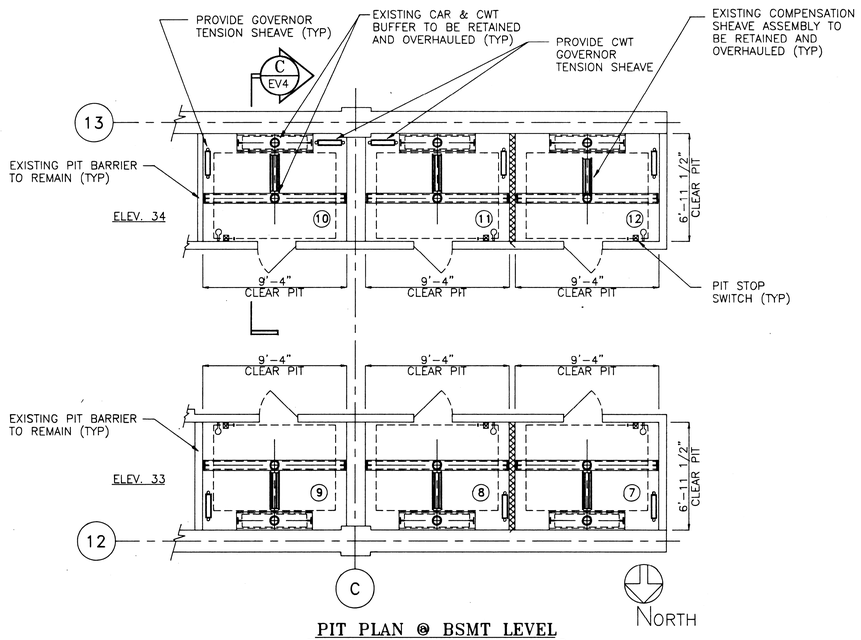

PIT PLAN @ BSMT LEVEL
ELEVATOR NOS. 7 THRU 12
SCALE: 1/4" = 1'-0"

NOTE:

1. EXISTING SIDE AND TOP ACCESS OPENING TO REMAIN WITH NEW CONTACT SWITCHES AND LOCKING CYLINDERS.

NO.	REVISION	DATE
	FINAL	2/23/96

ENVIRONMENTAL SYSTEMS DESIGN
CONSULTING ENGINEERS
MECHANICAL – ELECTRICAL
55 EAST MONROE ST.–SUITE 1660
CHICAGO, ILLINOIS 60603
(312) 372-1200

J. MARTIN ASSOCIATES
Elevator Consultants
Williamsburg Commons
4 Auer Court
East Brunswick, N.J. 08816-5826
908-613-9600 FAX 908-613-9696

GENERAL SERVICES ADMINISTRATION
PUBLIC BUILDING SERVICE
CHICAGO, ILLINOIS

BUILDING	NAME	E. M. DIRKSEN BUILDING		
	ADDRESS	219 S. DEARBORN ST. / CHICAGO / IL		
	NUMBER			
PROJECT	DESCRIPTION	ELEVATOR IMPROVEMENT FOR EMD BLDG		
	NUMBER	IIL94004		
DRAWINGS	DRAWN BY	KP	CKD BY LP	DATE 2/23/96
	TITLE	HW PLANS & SECTION: ELEV. 7 – 12		
	TYPE			
	NUMBER	3 (TYPE)	EV (SERIES)	4 (SEQUENCE)