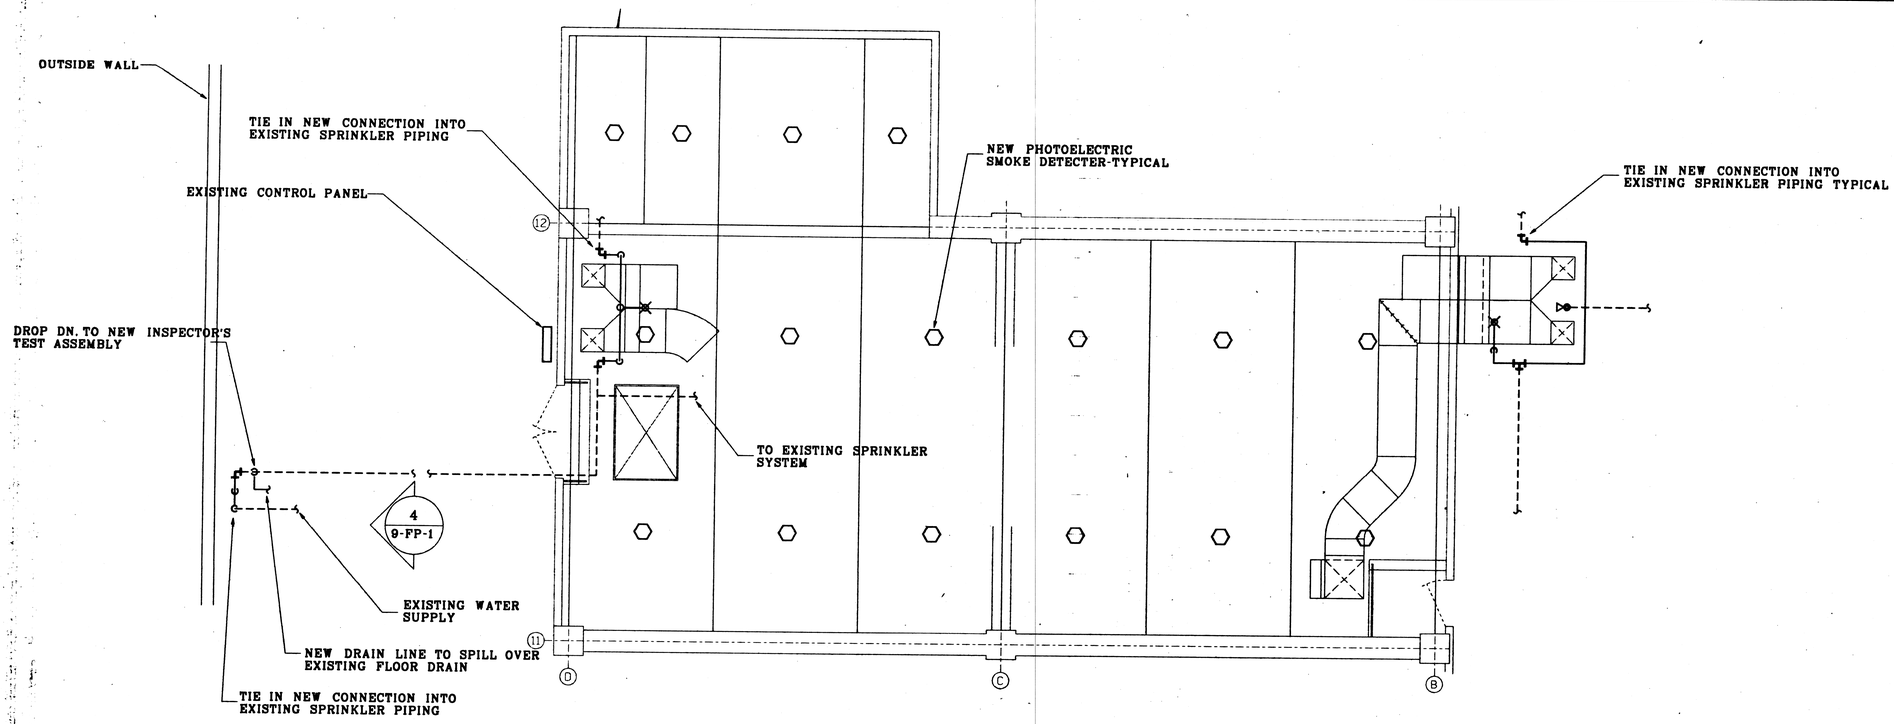

ELEVATOR NOS. 20 THRU 26 & 33 MACHINE ROOM PLAN @ 30TH FLOOR (SOUTH)

SCALE: 1/4" = 1"-0"

NORTH

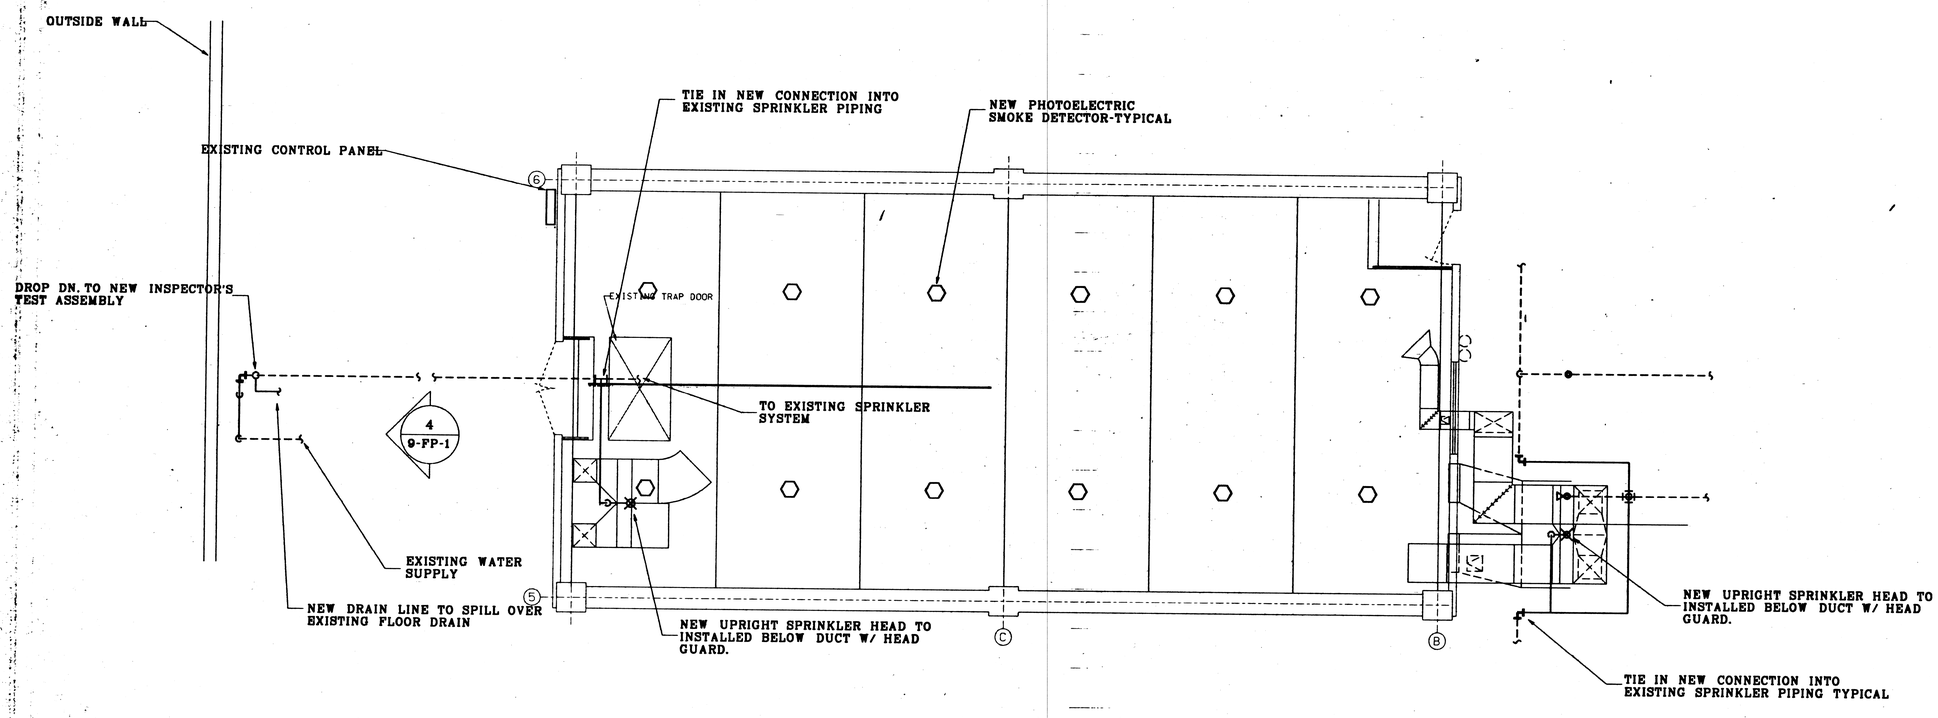

ELEVATOR NOS. 13 THRU 19 MACHINE ROOM PLAN @ 30TH FLOOR (NORTH)

SCALE: 1/4" = 1"-0"

NORTH

NO.	REVISION	DATE
	FINAL	2/23/96

ENVIRONMENTAL SYSTEMS DESIGN
CONSULTING ENGINEERS
MECHANICAL - ELECTRICAL
55 EAST MONROE ST.-SUITE 1660
CHICAGO, ILLINOIS 60603
(312) 372-1200

J. MARTIN ASSOCIATES
Elevator Consultants
Williamsburg Commons
4 Aster Court
East Brunswick, N.J. 08816-5826
908-613-9600 FAX 908-613-9696

GENERAL SERVICES ADMINISTRATION
PUBLIC BUILDING SERVICE
CHICAGO IL

BUILDING	NAME	E. M. DIRKSEN (EMD) BUILDING
	ADDRESS	STREET 219 S. DEARBORN ST
		CITY CHICAGO STATE IL
	NUMBER	
PROJECT	DESCRIPTION	ELEVATOR IMPROVEMENT FOR EMD BLDG
	NUMBER	IIL94004
DRAWINGS	DRAWN BY M.R.	CKD BY S.S. DATE 2/23/96
	TITLE	30TH FLOOR MACHINE RM.
	TYPE	FIRE PROTECTION PLAN
	NUMBER	9 (TYPE) FP (SERIES) 10 (SEQUENCE)

Copyright © 1994 by Environmental Systems Design Inc.