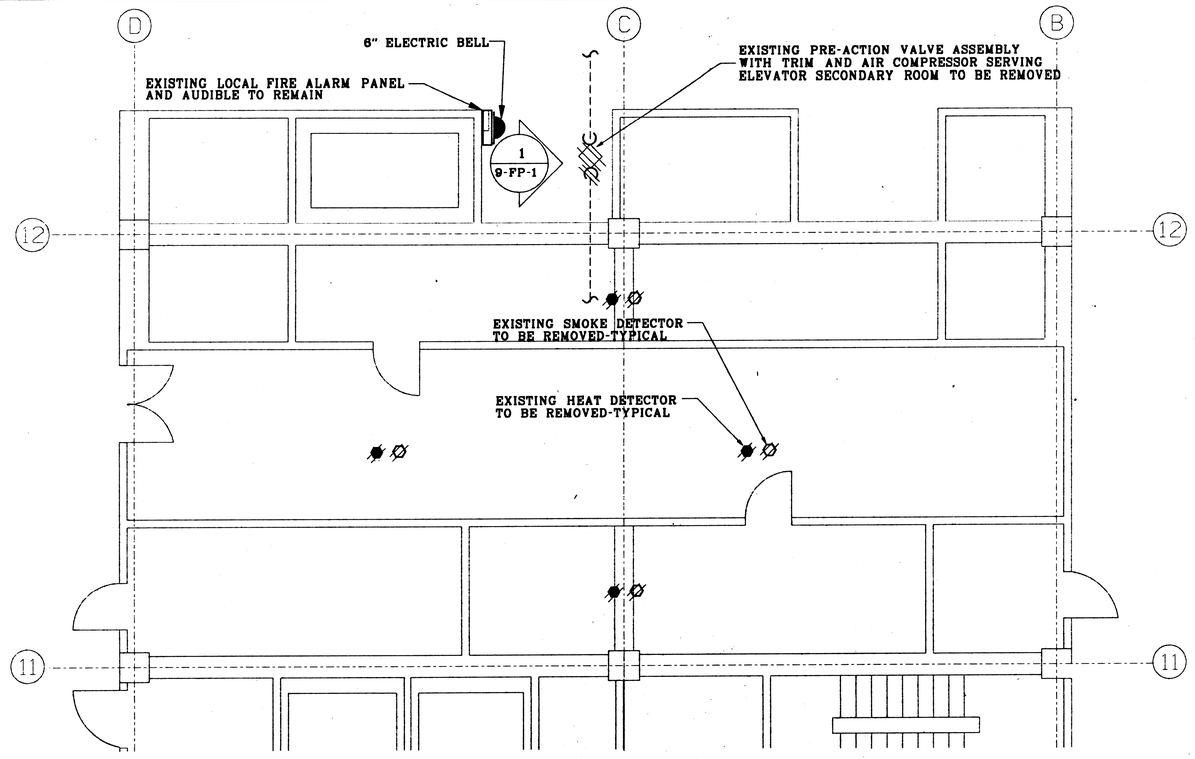

ELEVATOR NOS. 20 THRU 26 SECONDARY/MOTOR GENERATOR ROOM DEMO PLAN @ 29TH FLOOR (SOUTH) NORTH

SCALE: 1/4" = 1"-0"

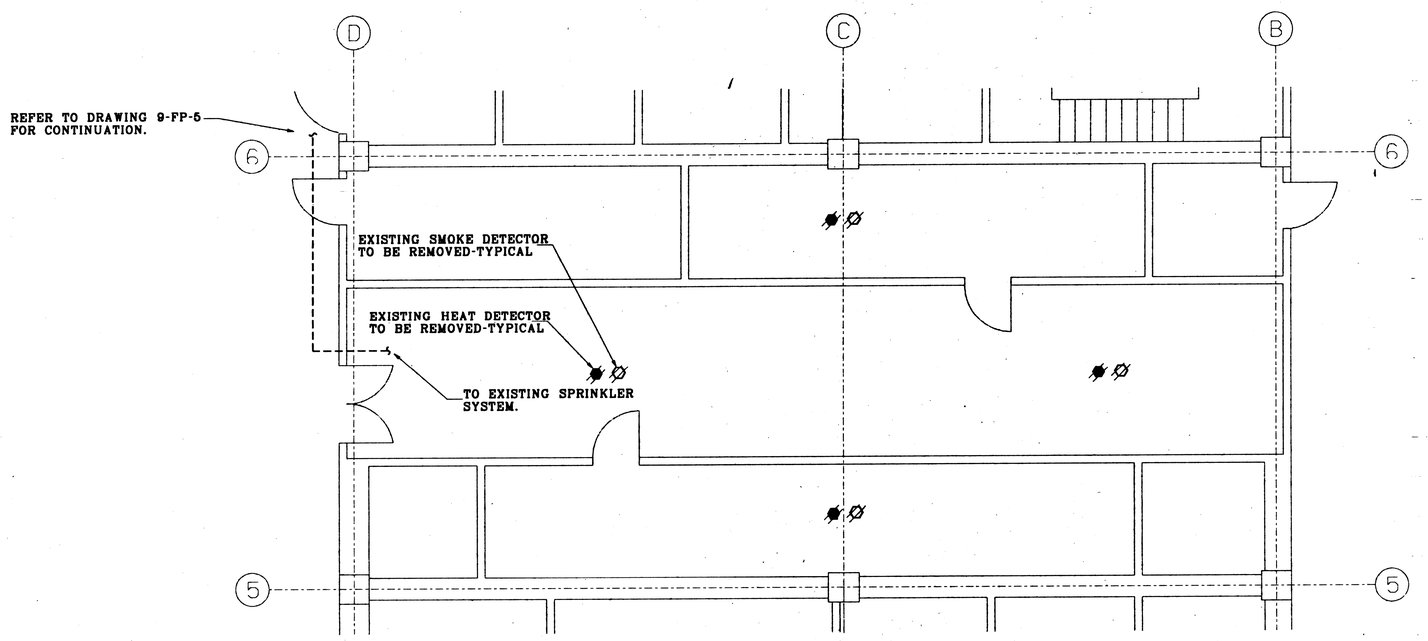

ELEVATOR NOS. 13 THRU 19 SECONDARY/MOTOR GENERATOR ROOM DEMO PLAN @ 29TH FLOOR (NORTH) NORTH

SCALE: 1/4" = 1"-0"

NO.	REVISION	DATE
	FINAL	2/23/96

ENVIRONMENTAL SYSTEMS DESIGN
CONSULTING ENGINEERS
MECHANICAL - ELECTRICAL
55 EAST MONROE ST.-SUITE 1660
CHICAGO, ILLINOIS 60603
(312) 372-1200

J. MARTIN ASSOCIATES
Elevator Consultants
Williamsburg Commons
4 Acer Court
East Brunswick, N.J. 08816-6836
908-613-9600 FAX 908-613-9696

GENERAL SERVICES ADMINISTRATION
PUBLIC BUILDING SERVICE
CHICAGO IL

BUILDING	NAME	E. M. DIRKSEN (EMD) BUILDING			
	ADDRESS	STREET 219 S. DEARBORN ST			
		CITY CHICAGO		STATE IL	
	NUMBER				
PROJECT	DESCRIPTION	ELEVATOR IMPROVEMENT FOR EMD BLDG			
	NUMBER	IIL94004			
DRAWINGS	DRAWN BY	M.R.	CKD BY S.S.	DATE	2/23/96
	TITLE	29TH FLOOR MOTOR GEN DEMO.			
	TYPE	FIRE PROTECTION PLAN			
	NUMBER	9 (TYPE)	FP (SERIES)	4 (SEQUENCE)	

Copyright © 1994 by Environmental Systems Design, Inc.