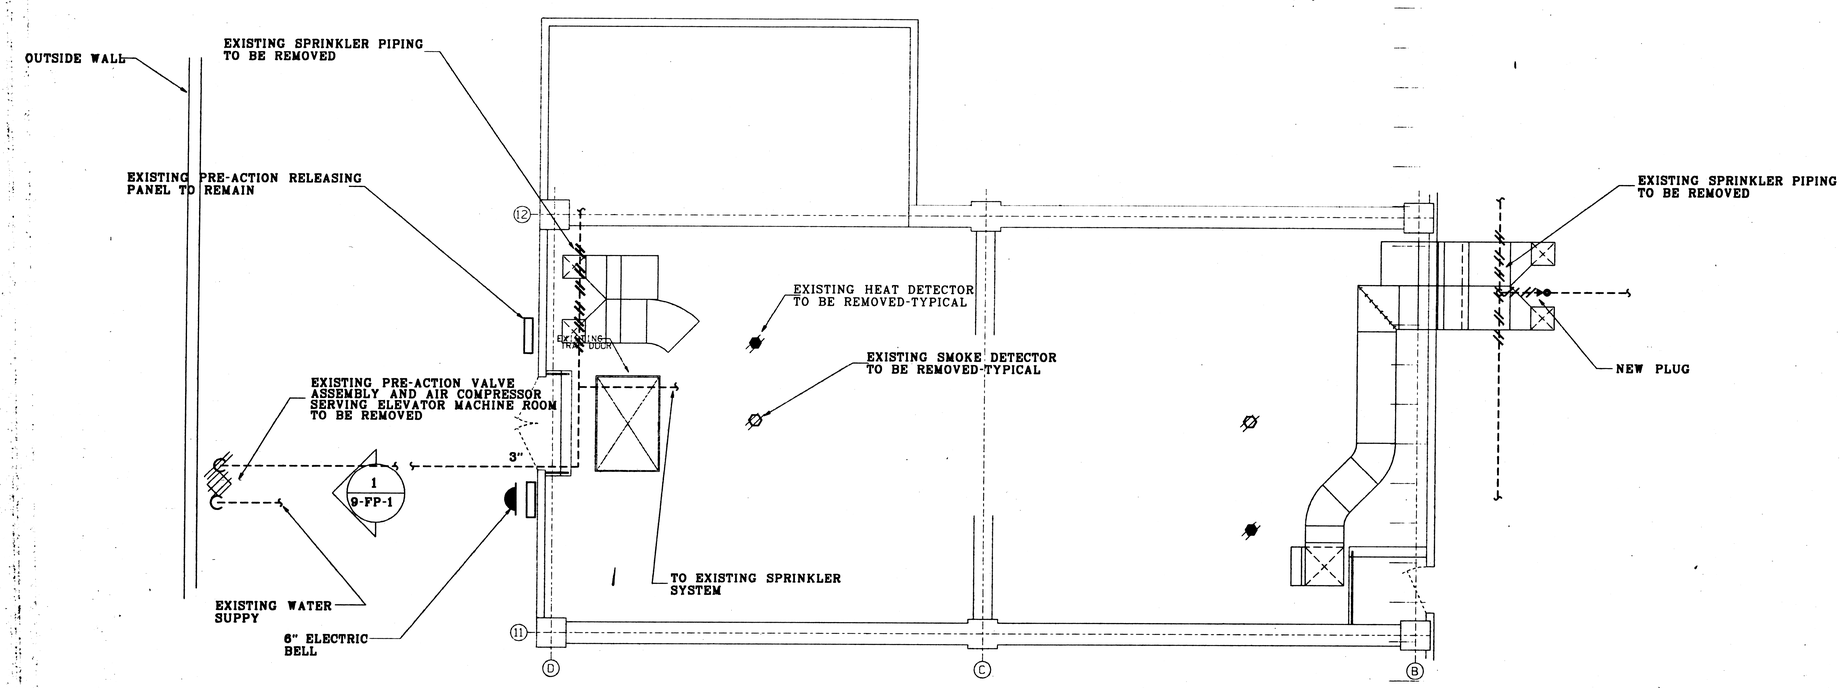

ELEVATOR NOS. 20 THRU 26 & 33 MACHINE ROOM PLAN @ 30TH FLOOR (SOUTH)

SCALE: 1/4" = 1"-0"

NORTH

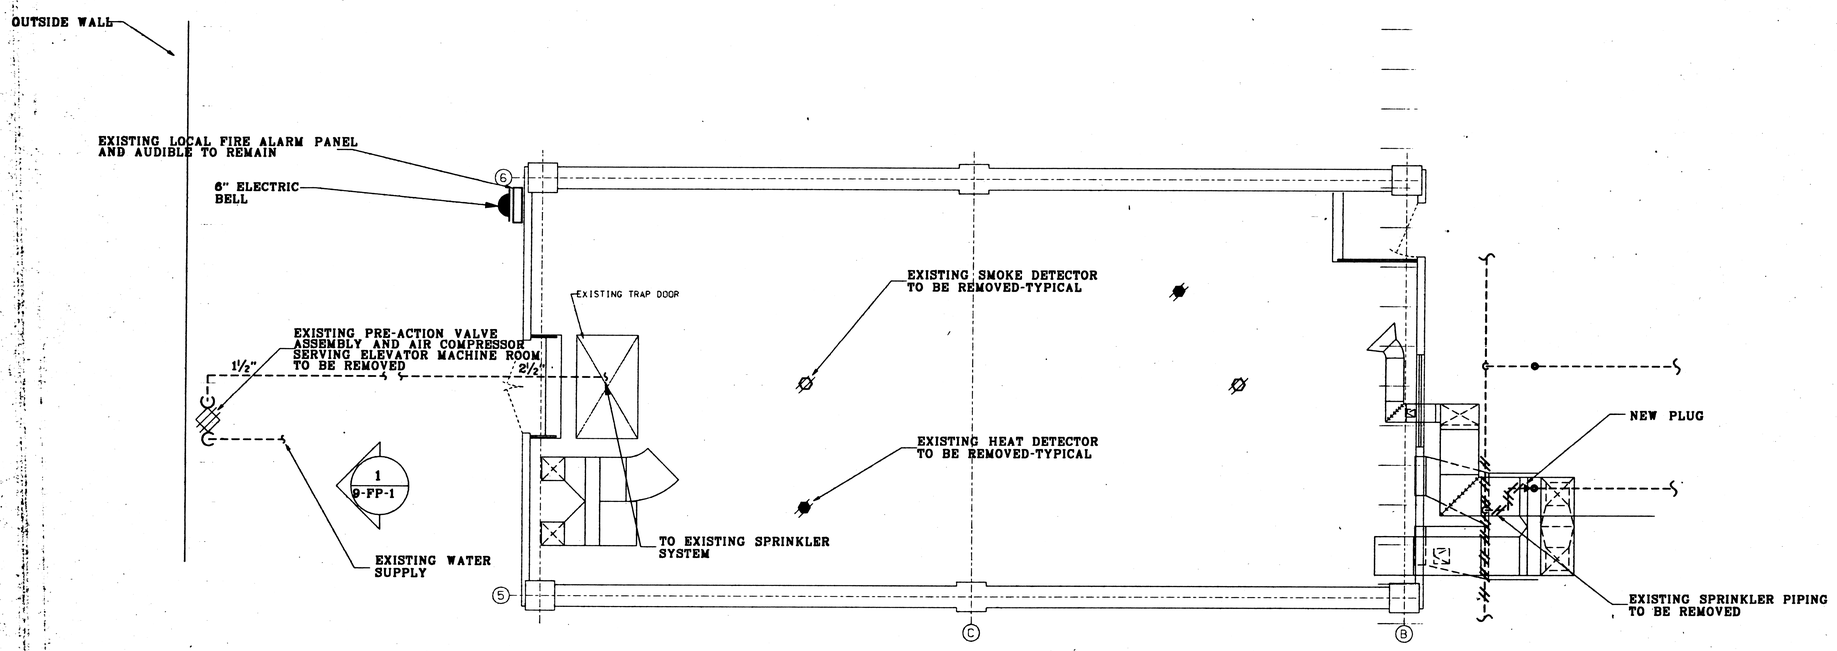

ELEVATOR NOS. 13 THRU 19 MACHINE ROOM PLAN @ 30TH FLOOR (NORTH)

SCALE: 1/4" = 1"-0"

NORTH

NO.	REVISION	DATE
	FINAL	2/23/96

ENVIRONMENTAL SYSTEMS DESIGN
CONSULTING ENGINEERS
MECHANICAL - ELECTRICAL
55 EAST MONROE ST.-SUITE 1660
CHICAGO, ILLINOIS 60603
(312) 372-1200

J. MARTIN ASSOCIATES
Elevator Consultants
Williamsburg Commons
4 Aster Court
East Brunswick, N.J. 08816-5826
908-613-9600 FAX 908-613-9696

GENERAL SERVICES ADMINISTRATION
PUBLIC BUILDING SERVICE
CHICAGO IL

BUILDING	NAME	E. M. DIRKSEN (EMD) BUILDING
	ADDRESS	STREET 219 S. DEARBORN ST; CITY CHICAGO; STATE IL
	NUMBER	
PROJECT	DESCRIPTION	ELEVATOR IMPROVEMENT FOR EMD BLDG
	NUMBER	IIL94004
DRAWING	DRAWN BY M.R.	CKD BY S.S. DATE 2/23/96
	TITLE	30TH FLOOR MACHINE RM. DEMO.
	TYPE	FIRE PROTECTION PLAN
	NUMBER	9 (TYPE) FP (SERIES) 5 (SEQUENCE)

Copyright © 1994 by Environmental Systems Design, Inc.