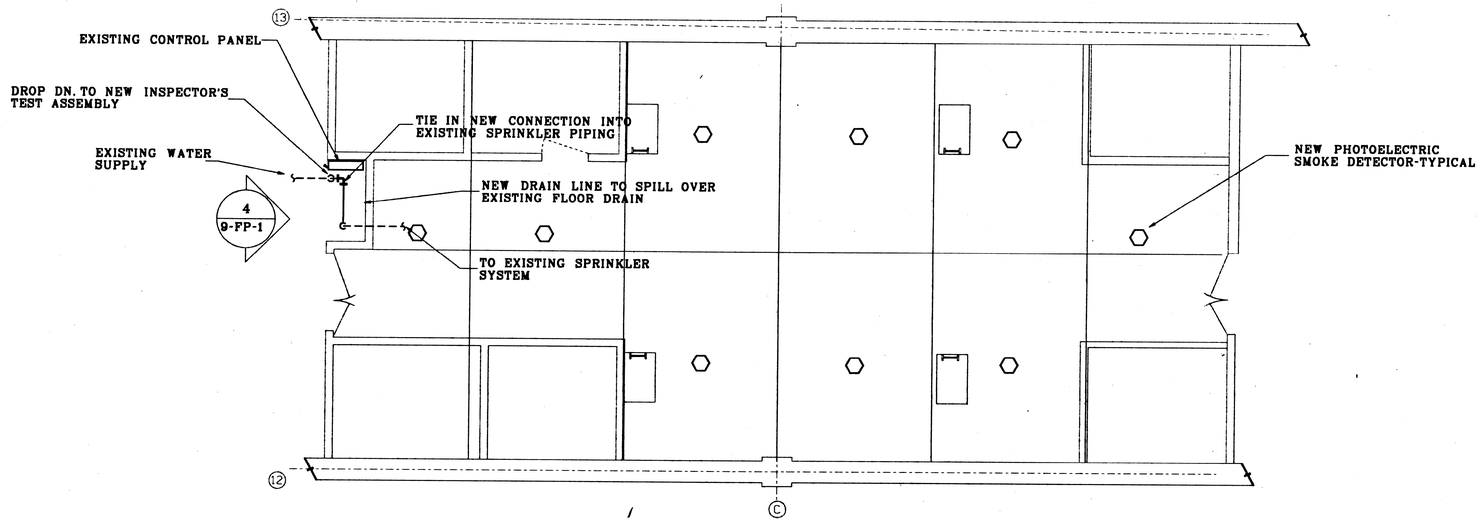

ELEVATOR NOS. 7 THRU 12 MACHINE ROOM PLAN @ 16TH FLOOR (SOUTH) NORTH

SCALE: 1/4" = 1"-0"

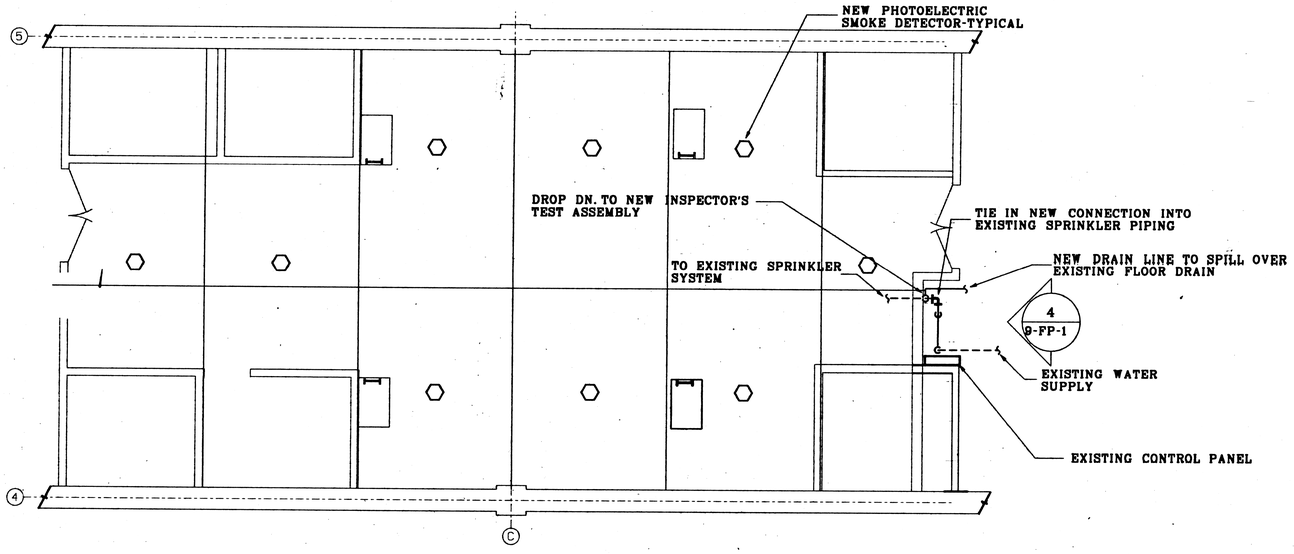

ELEVATOR NOS. 1 THRU 6 MACHINE ROOM PLAN @ 16TH FLOOR (NORTH) NORTH

SCALE: 1/4" = 1"-0"

NO.	REVISION	DATE
	FINAL	2/23/96

ENVIRONMENTAL SYSTEMS DESIGN
ESD CONSULTING ENGINEERS MECHANICAL - ELECTRICAL
55 EAST MONROE ST.-SUITE 1660
CHICAGO, ILLINOIS 60603
(312) 372-1200

J. MARTIN ASSOCIATES
Elevator Consultants
Williamsburg Commons
4 Auer Court
East Brunswick, N.J. 08816-6826
908-613-9600 FAX 908-613-9696

GENERAL SERVICES ADMINISTRATION
PUBLIC BUILDING SERVICE
CHICAGO IL

BUILDING	NAME	E. M. DIRKSEN (EMD) BUILDING
	ADDRESS	STREET 219 S. DEARBORN ST CITY CHICAGO STATE IL
	NUMBER	
PROJECT	DESCRIPTION	ELEVATOR IMPROVEMENT FOR EMD BLDG
	NUMBER	IIL94004
DRAWINGS	DRAWN BY	M.R. CKD BY S.S. DATE 2/23/96
	TITLE	16TH FLOOR MACHINE RM
	TYPE	FIRE PROTECTION PLAN
	NUMBER	9 (TYPE) FP (SERIES) 6 (REVISION)

21-FEB-1996 /usr/esd/pipe/219sdbel/fg_02.dgn

Copyright © 1994 by Environmental Systems Design