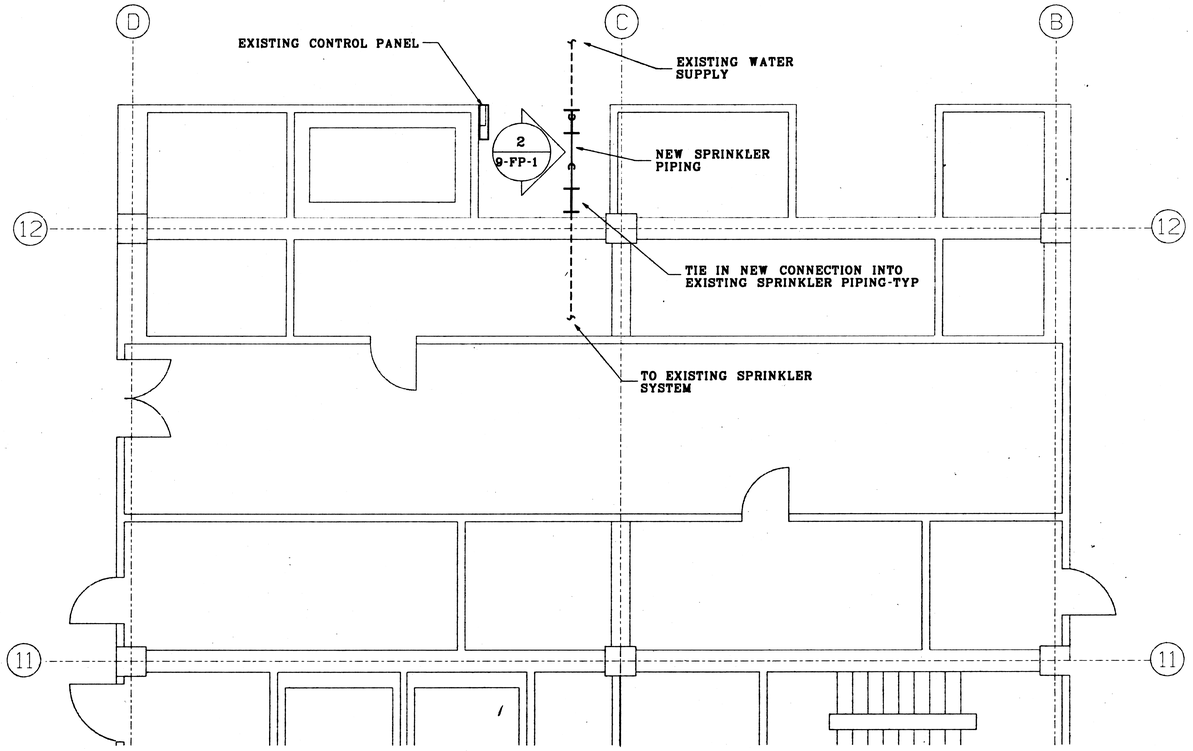

ELEVATOR NOS. 20 THRU 26 SECONDARY/MOTOR GENERATOR ROOM PLAN @ 29TH FLOOR (SOUTH) NORTH

SCALE: 1/4" = 1"-0"

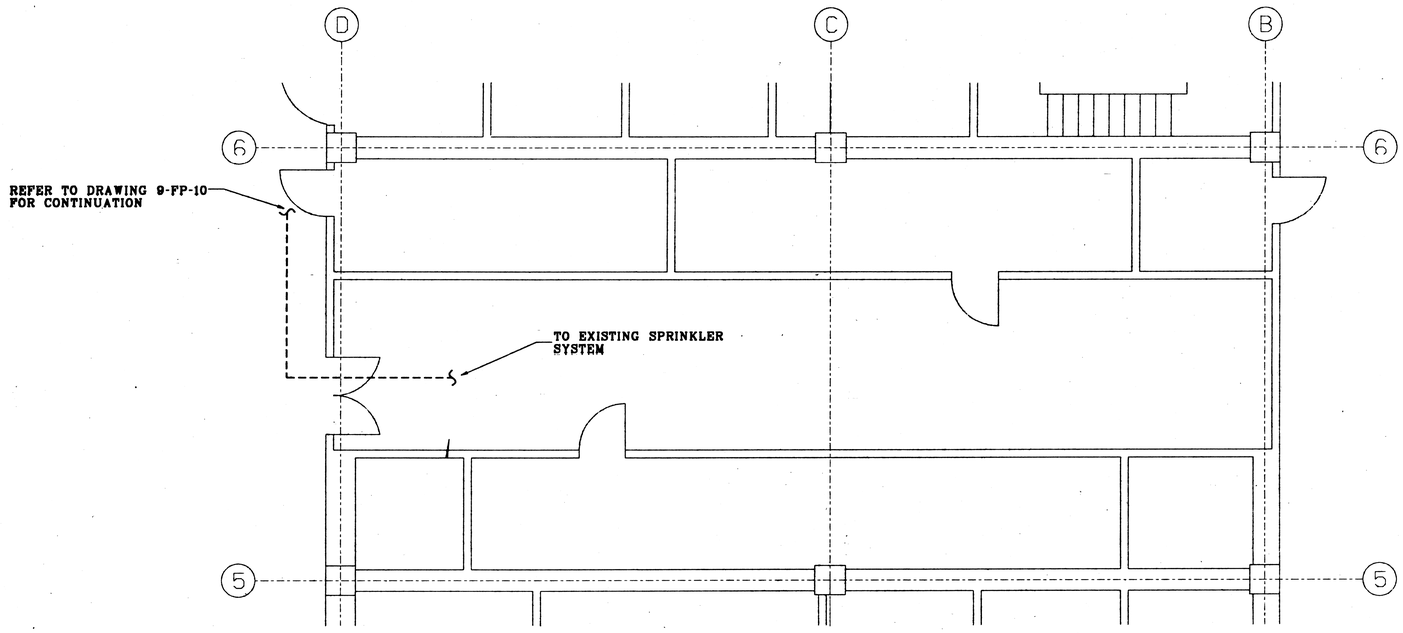

ELEVATOR NOS. 13 THRU 19 SECONDARY/MOTOR GENERATOR ROOM PLAN @ 29TH FLOOR (NORTH) NORTH

SCALE: 1/4" = 1"-0"

NO.	REVISION	DATE
	FINAL	2/23/96

ENVIRONMENTAL SYSTEMS DESIGN

CONSULTING ENGINEERS
MECHANICAL - ELECTRICAL

55 EAST MONROE ST.-SUITE 1660
CHICAGO, ILLINOIS 60603
(312) 372-1200

J. MARTIN ASSOCIATES
Elevator Consultants
Williamsburg Commons
4 Acer Court
East Brunswick, N.J. 08816-5824
908-613-9600 FAX 908-613-9696

GENERAL SERVICES ADMINISTRATION
PUBLIC BUILDING SERVICE
CHICAGO IL

BUILDING	NAME	E. M. DIRKSEN (EMD) BUILDING
	ADDRESS	STREET 219 S. DEARBORN ST; CITY CHICAGO; STATE IL
	NUMBER	
PROJECT	DESCRIPTION	ELEVATOR IMPROVEMENT FOR EMD BLDG
	NUMBER	11L94004
DRAWINGS	DRAWN BY	M.R. CKD BY S.S. DATE 2/23/96
	TITLE	29TH FLOOR MOTOR GEN. RM.
	TYPE	FIRE PROTECTION PLAN
	NUMBER	9 (TYPE) FP (SERIES) 9 (SEQUENCE)

Copyright © 1994 by Environmental Systems Design, Inc.