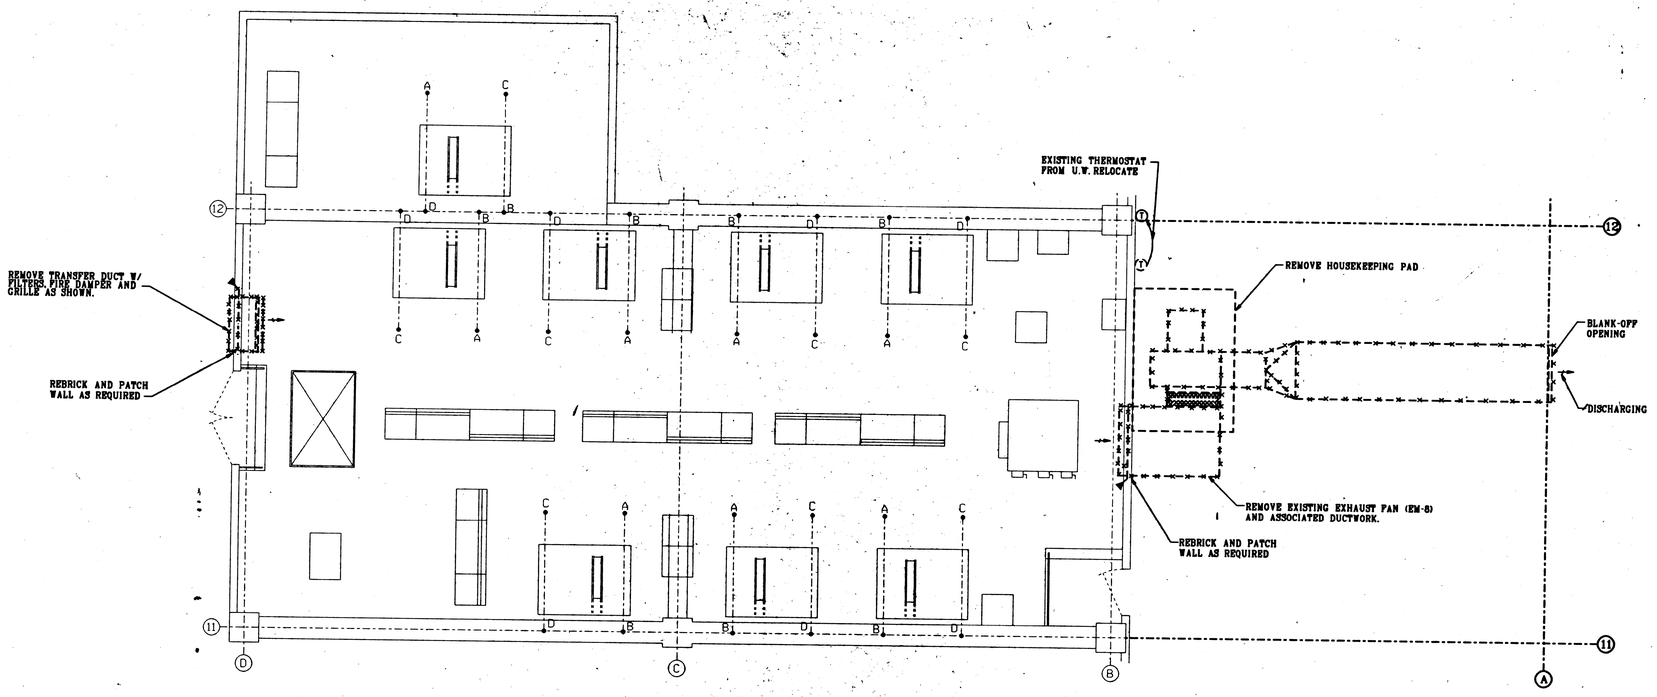

MACHINE ROOM PLAN (SOUTH) @ 30TH FLOOR
ELEVATOR NOS. 20 THRU 26 & 33
SCALE: 1/4" - 1"-0"
NORTH

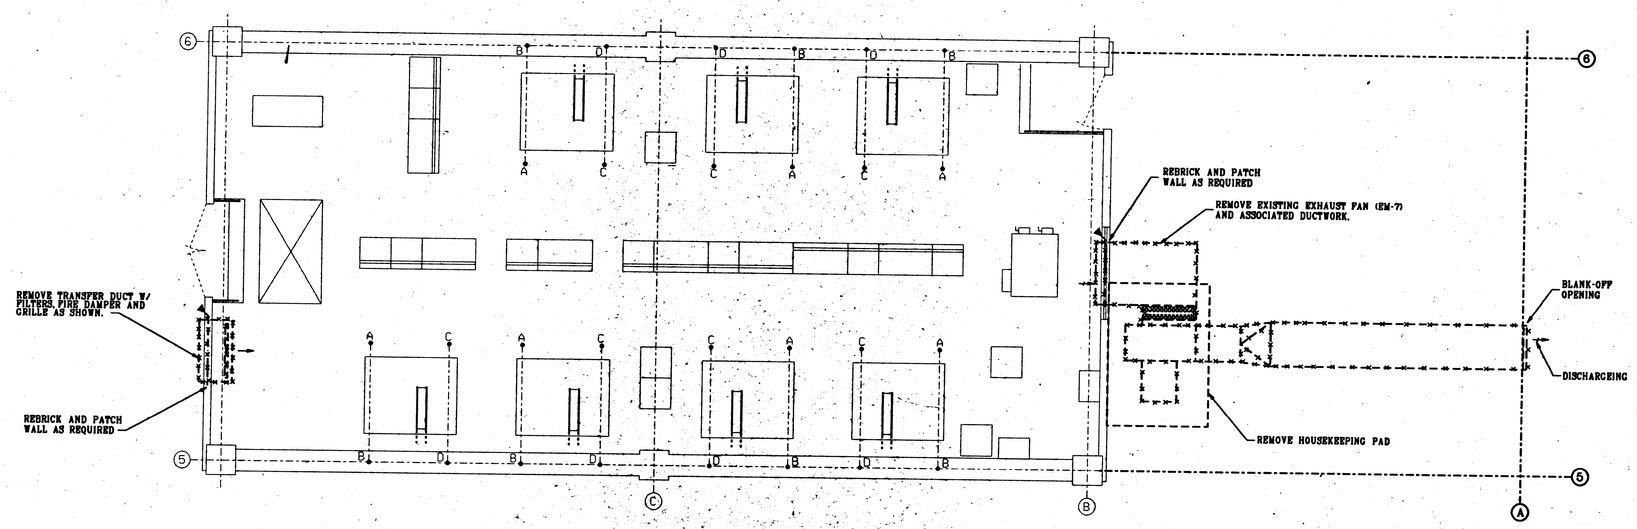

MACHINE ROOM PLAN (NORTH) @ 30TH FLOOR
ELEVATOR NOS. 13 THRU 19
SCALE: 1/4" - 1"-0"
SOUTH

NO.	REVISION	DATE
	FINAL	2/23/98

ENVIRONMENTAL SYSTEMS DESIGN
CONSULTING ENGINEERS
MECHANICAL - ELECTRICAL
55 EAST MONROE ST.-SUITE 1660
CHICAGO, ILLINOIS 60603
(312) 372-1200

J. MARTIN ASSOCIATES
Elevator Consultants
Williamsburg Commons
4 Auer Court
East Brunswick, N.J. 08816-1836
908-613-9600 FAX 908-613-9606

GENERAL SERVICES ADMINISTRATION
PUBLIC BUILDING SERVICE
CHICAGO IL

BUILDING	NAME	E. M. DIRKSEN (EMD) BUILDING
	ADDRESS	219 S. DEARBORN ST
		CITY CHICAGO STATE IL
	NUMBER	
PROJECT	DESCRIPTION	ELEVATOR IMPROVEMENT FOR EMD BLDG
	NUMBER	IIL94004
DRAWINGS	DRAWN BY	ML CKD BY KS DATE 2/23/98
	TITLE	30TH FLOOR
	TYPE	MECHANICAL
	NUMBER	9 M 4

c:\dcms\hvac\219sdbel\dmd_30.dgn

Copyright © 1994 by Environmental Systems Design