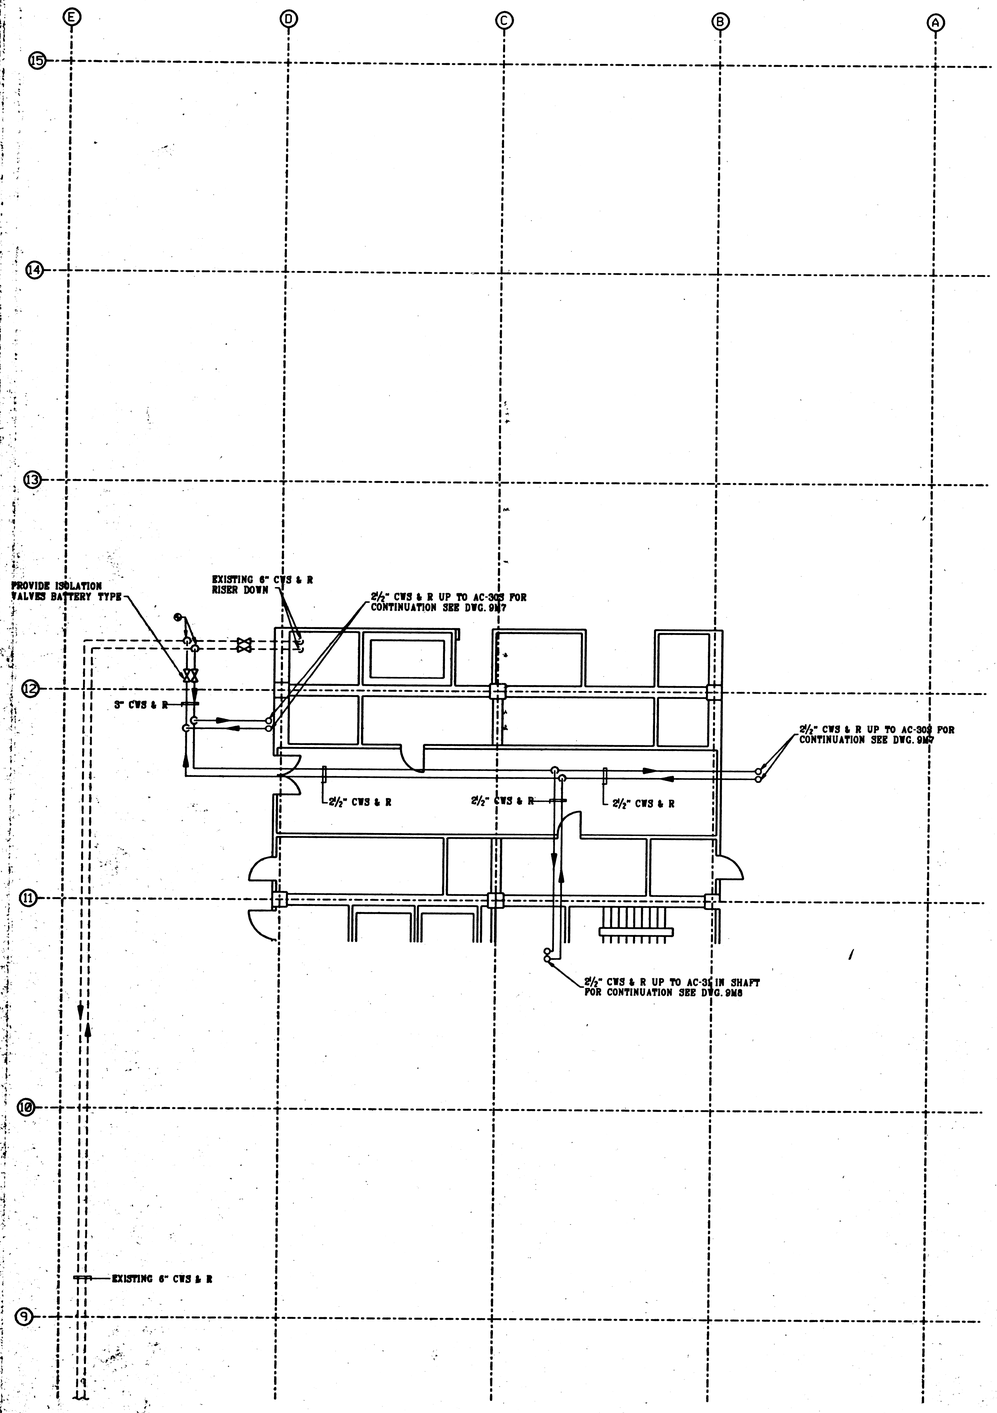

MOTOR GENERATOR ROOM @ 29TH FLOOR (SOUTH)
ELEVATOR NOS. 20 THRU 26 & 33
SCALE: 1/8" = 1"-0"

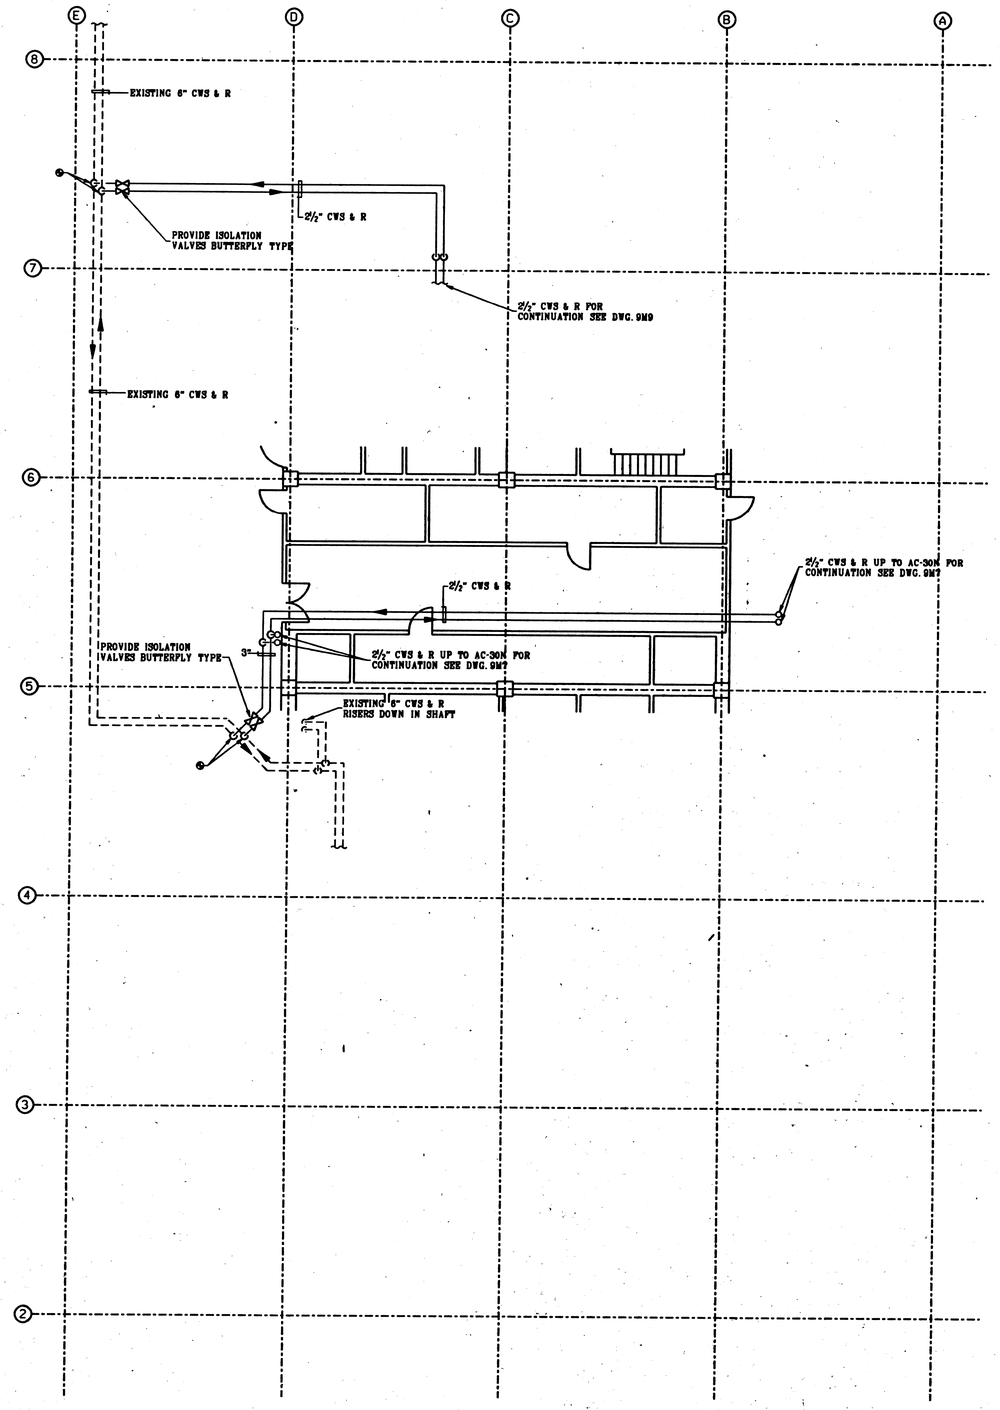

MOTOR GENERATOR ROOM @ 29TH FLOOR (NORTH)
ELEVATOR NOS. 13 THRU 19
SCALE: 1/8" = 1"-0"

NO.	REVISION	DATE
	FINAL	2/23/96

ENVIRONMENTAL SYSTEMS DESIGN
ESD
CONSULTING ENGINEERS
MECHANICAL - ELECTRICAL
55 EAST MONROE ST.-SUITE 1660
CHICAGO, ILLINOIS 60603
(312) 372-1200

J. MARTIN ASSOCIATES
Elevator Consultants
Williamsburg Commons
4 Aster Court
East Brunswick, N.J. 08816-6836
908-613-9400 FAX 908-613-9496

GENERAL SERVICES ADMINISTRATION
PUBLIC BUILDING SERVICE
CHICAGO IL

BUILDING	NAME	E. M. DIRKSEN (EMD) BUILDING
	ADDRESS	219 S. DEARBORN ST
	CITY / STATE	CHICAGO / IL
	NUMBER	
PROJECT	DESCRIPTION	ELEVATOR IMPROVEMENT FOR EMD BLDG
	NUMBER	IIL94004
DRAWINGS	DRAWN BY / CKD BY / DATE	ML / KS / 2/23/96
	TITLE	29TH FLOOR
	TYPE	MECHANICAL
	NUMBER	9 (TYPE) M (SERIES) 9 (SEQUENCE)

Copyright (c) 1994 by Environmental Systems Design, Inc.