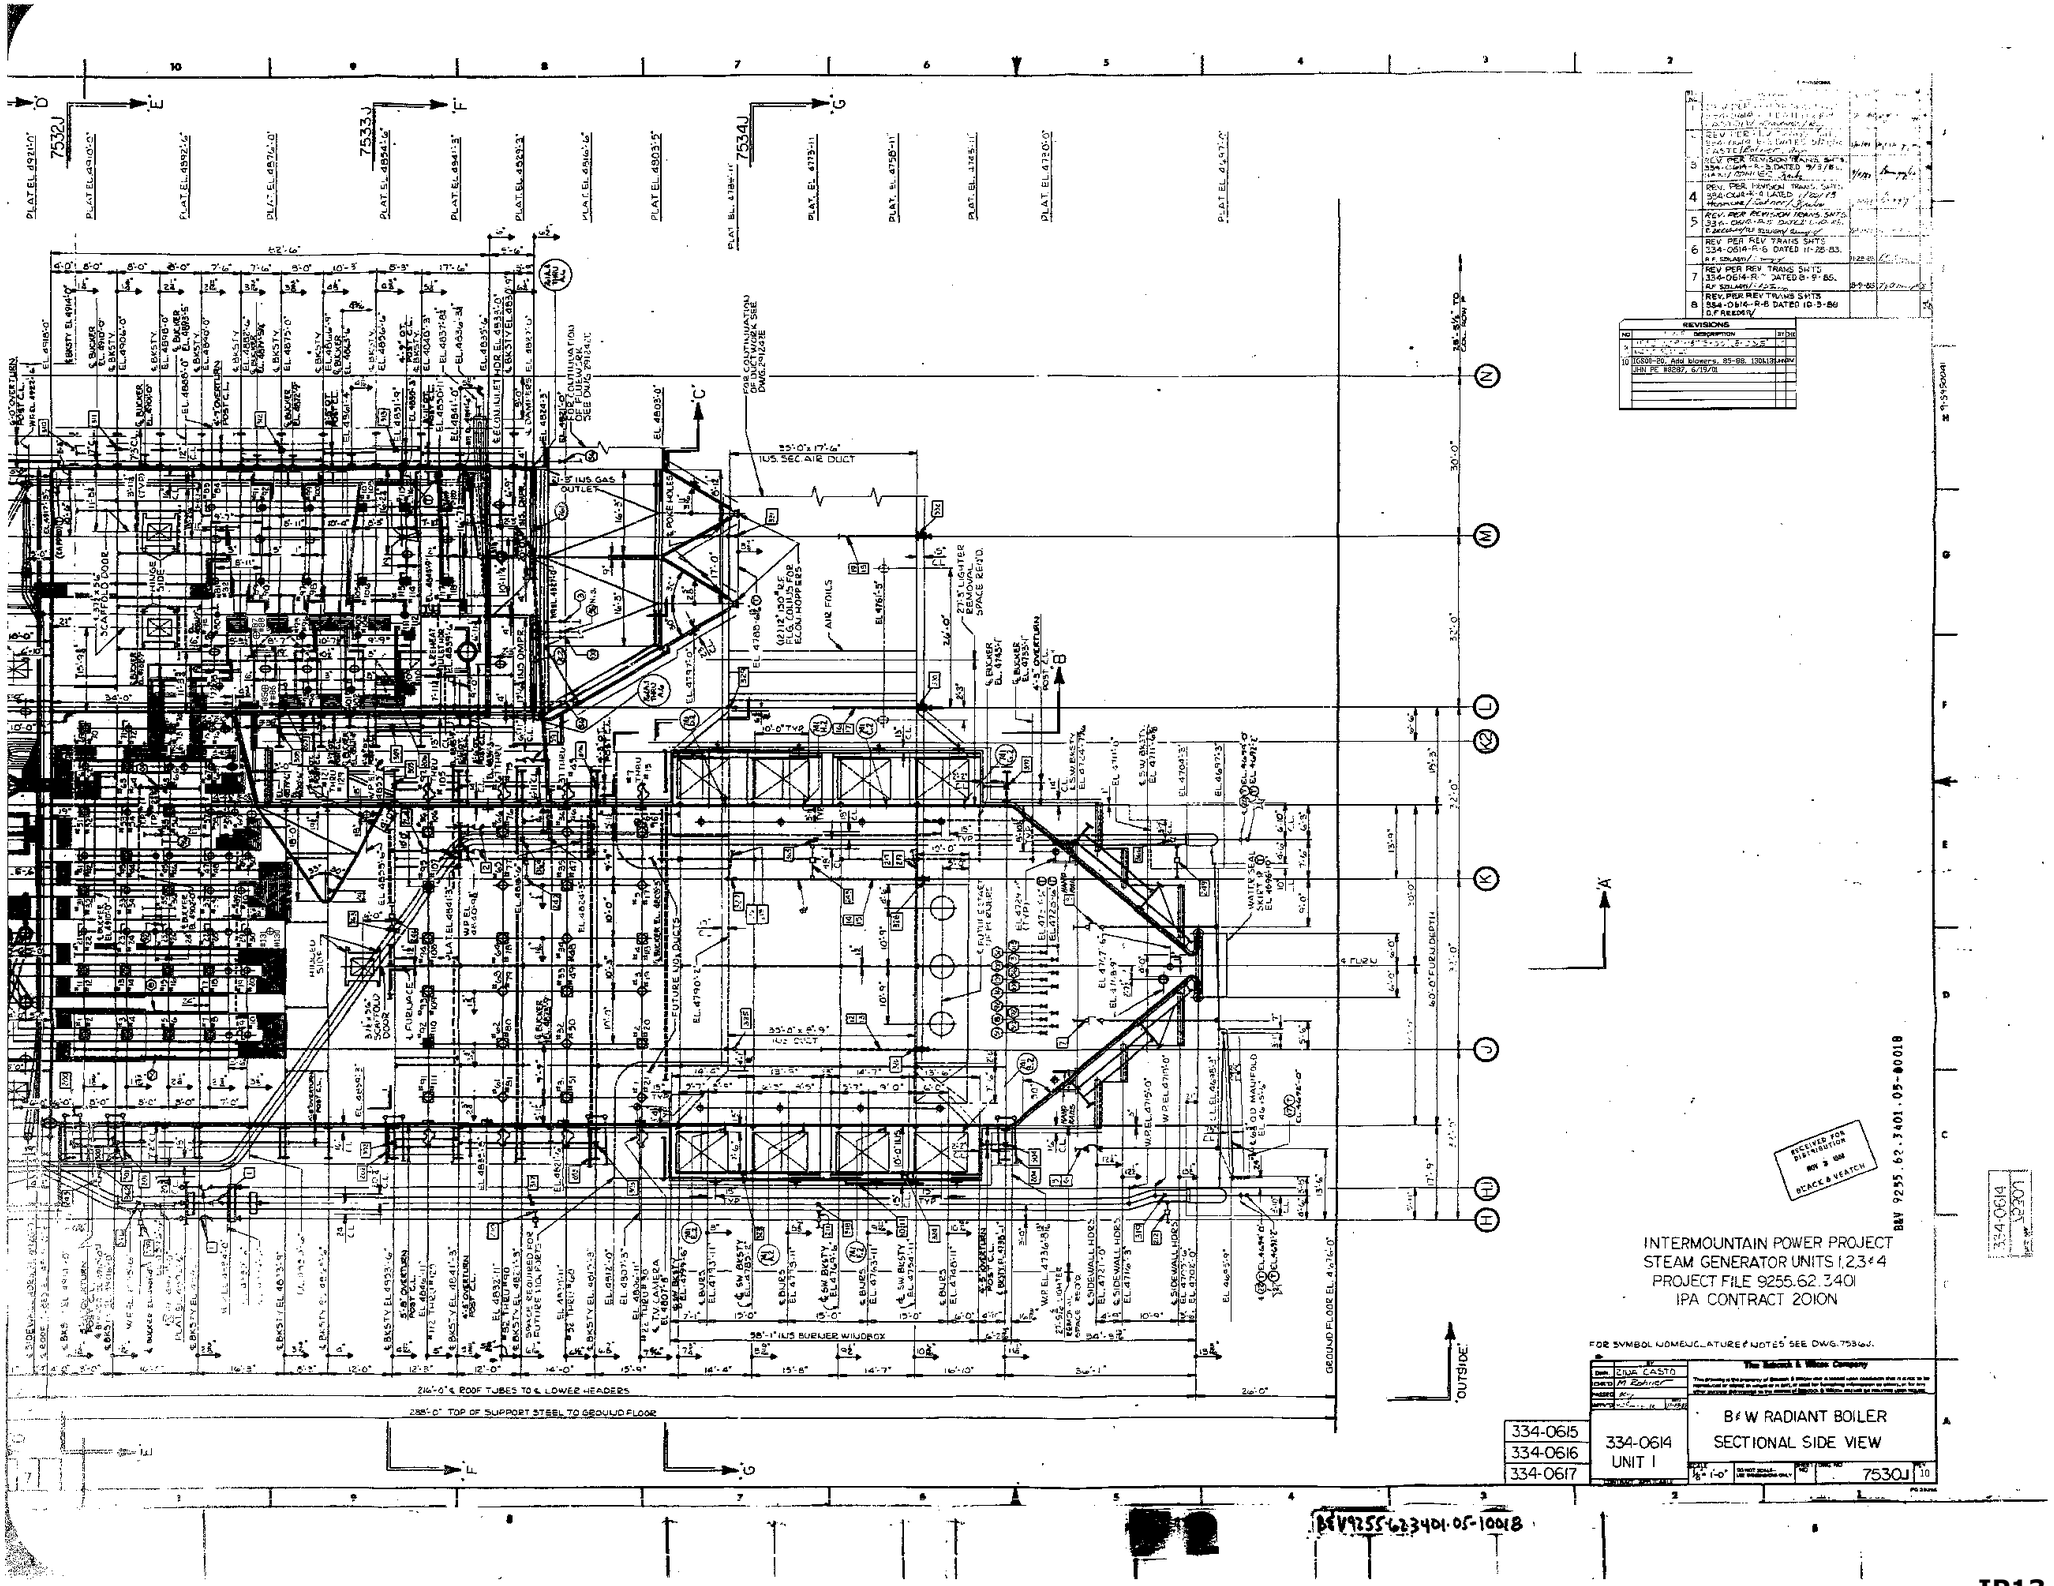

7532J
7533J
7534J
INS. SEC. AIR DUCT
AIR FOILS
SCAFFOLD DOOR
HINGE SIDE
FUTURE NOX DUCTS
GROUND FLOOR EL. 4676'-0"
216'-0" ℄ ROOF TUBES TO ℄ LOWER HEADERS
288'-0" TOP OF SUPPORT STEEL TO GROUND FLOOR
OUTSIDE
INTERMOUNTAIN POWER PROJECT
STEAM GENERATOR UNITS 1,2,3 & 4
PROJECT FILE 9255.62.3401
IPA CONTRACT 2010N
FOR SYMBOL NOMENCLATURE & NOTES SEE DWG. 7536J.
The Babcock & Wilcox Company
B & W RADIANT BOILER
SECTIONAL SIDE VIEW
334-0615
334-0616
334-0617
334-0614
UNIT 1
7530J
B&W 9255.62.3401.05-00018
RECEIVED FOR DISTRIBUTION
BLACK & VEATCH


IP13_000001