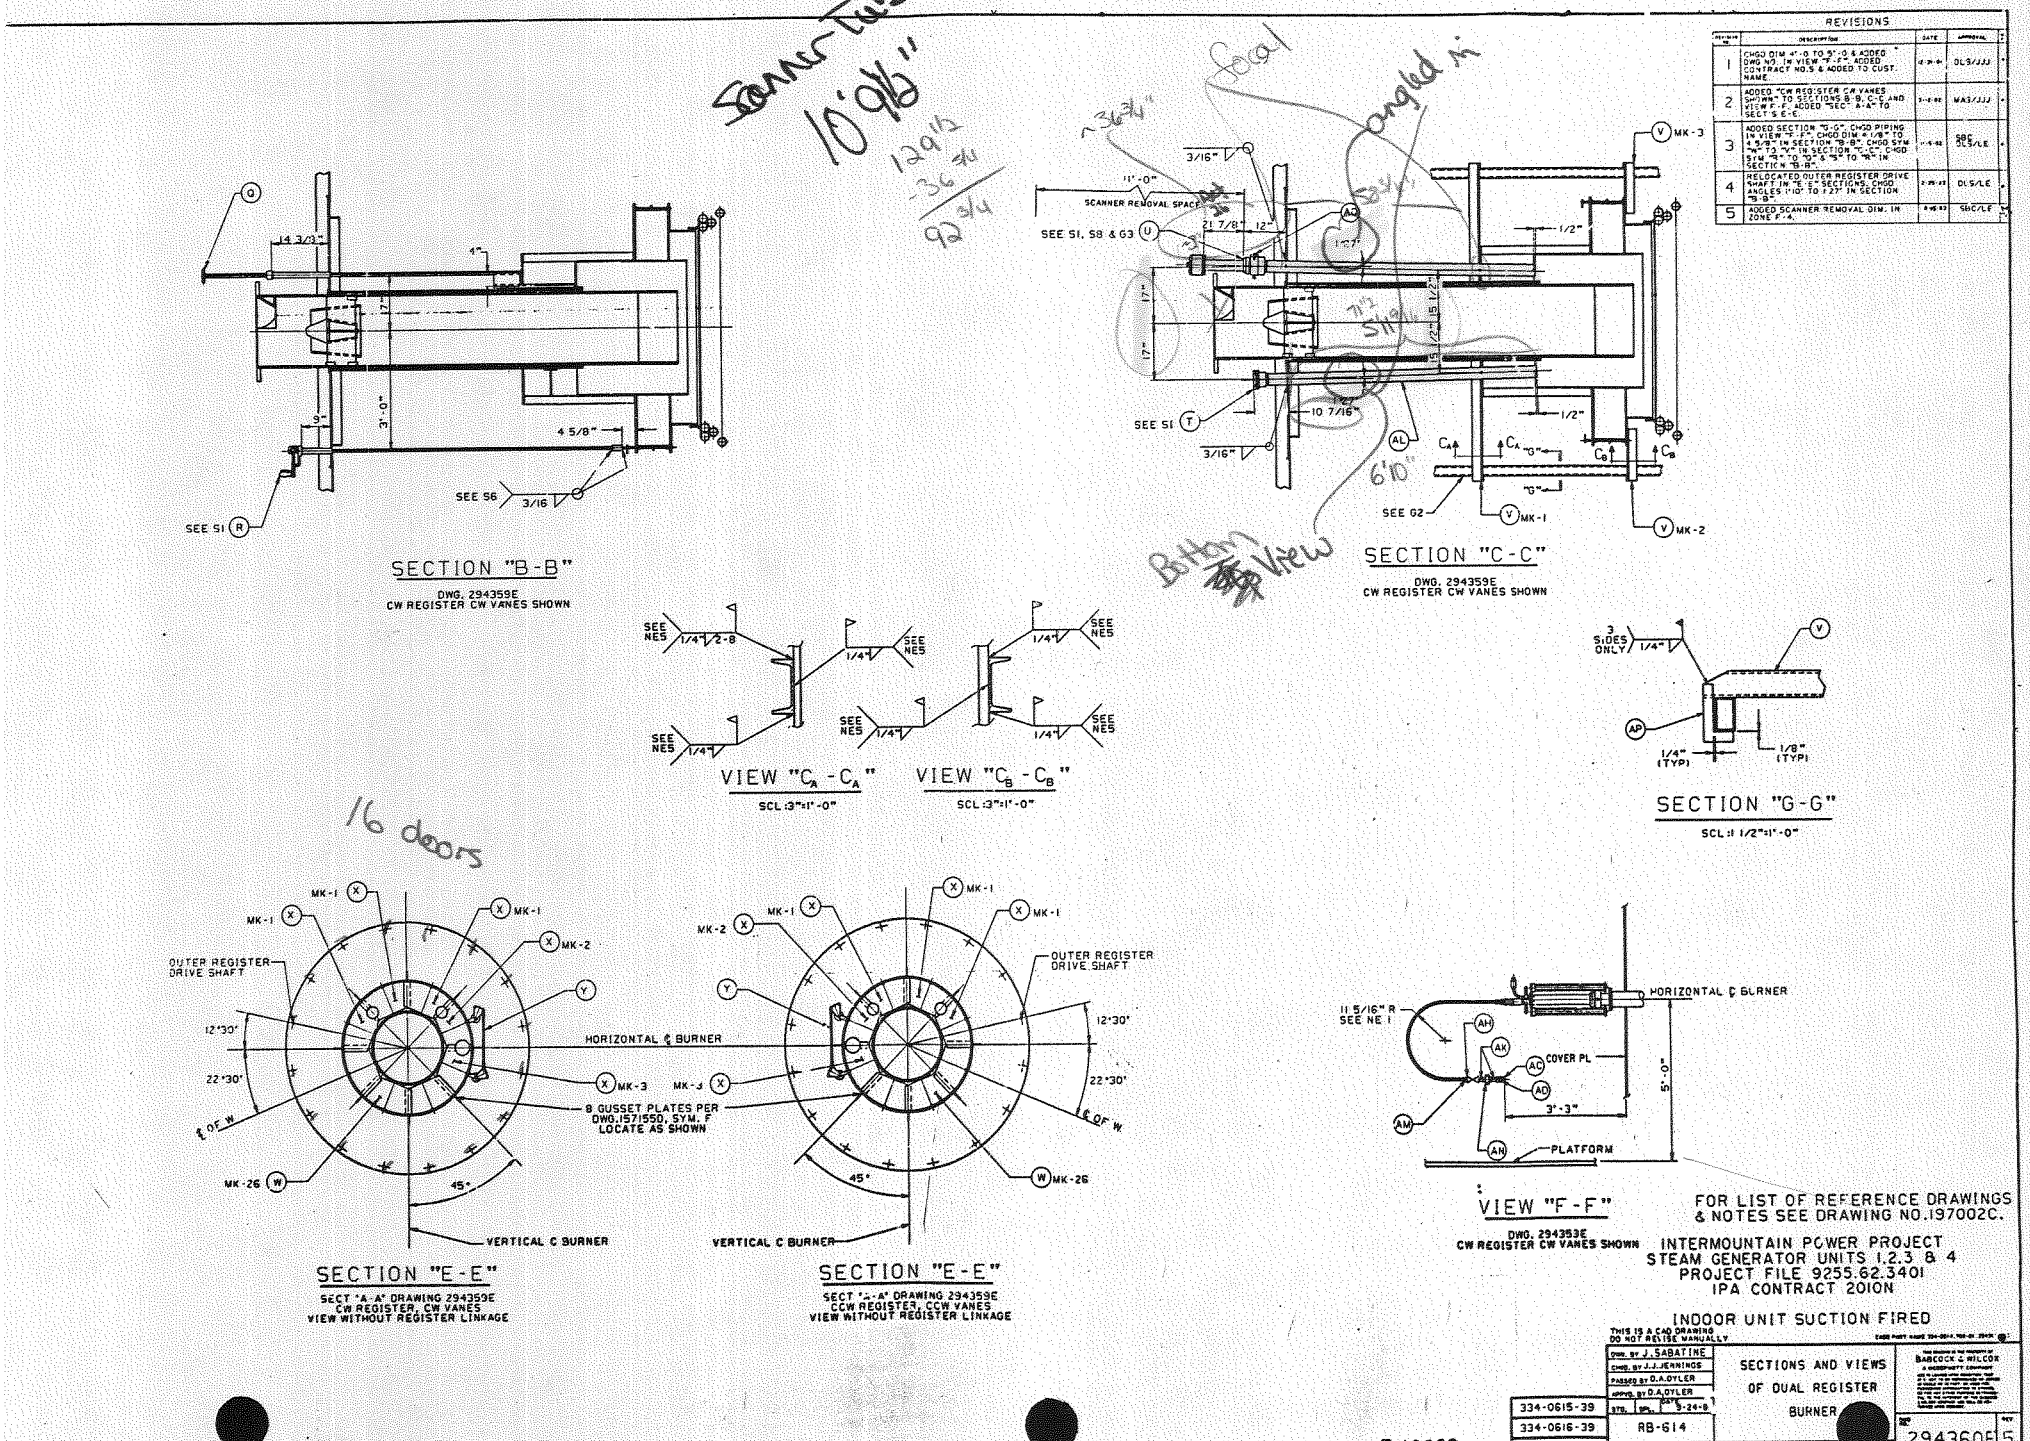

REVISIONS

REVISION NO.	DESCRIPTION	DATE	APPROVAL
1	CHGD DIM 4'-0 TO 5'-0 & ADDED DWG NO. IN VIEW "F-F". ADDED CONTRACT NO.S & ADDED TO CUST. NAME.	12-21-81	DLS/JJJ
2	ADDED "CW REGISTER CW VANES SHOWN" TO SECTIONS B-B, C-C AND VIEW F-F. ADDED "SEC" A-A" TO SECT'S E-E.	3-12-82	MAS/JJJ
3	ADDED SECTION "G-G". CHGD PIPING IN VIEW "F-F". CHGD DIM 4 1/8" TO 4 5/8" IN SECTION "B-B". CHGD SYM "N" TO "V" IN SECTION "C-C". CHGD SYM "R" TO "Q" & "S" TO "R" IN SECTION "B-B".	11-5-82	SBC DLS/LE
4	RELOCATED OUTER REGISTER DRIVE SHAFT IN "E-E" SECTIONS. CHGD ANGLES 1'10" TO 1'27" IN SECTION "B-B".	2-25-83	DLS/LE
5	ADDED SCANNER REMOVAL DIM. IN ZONE F-4.	8-16-83	SBC/LE

IP7_003215