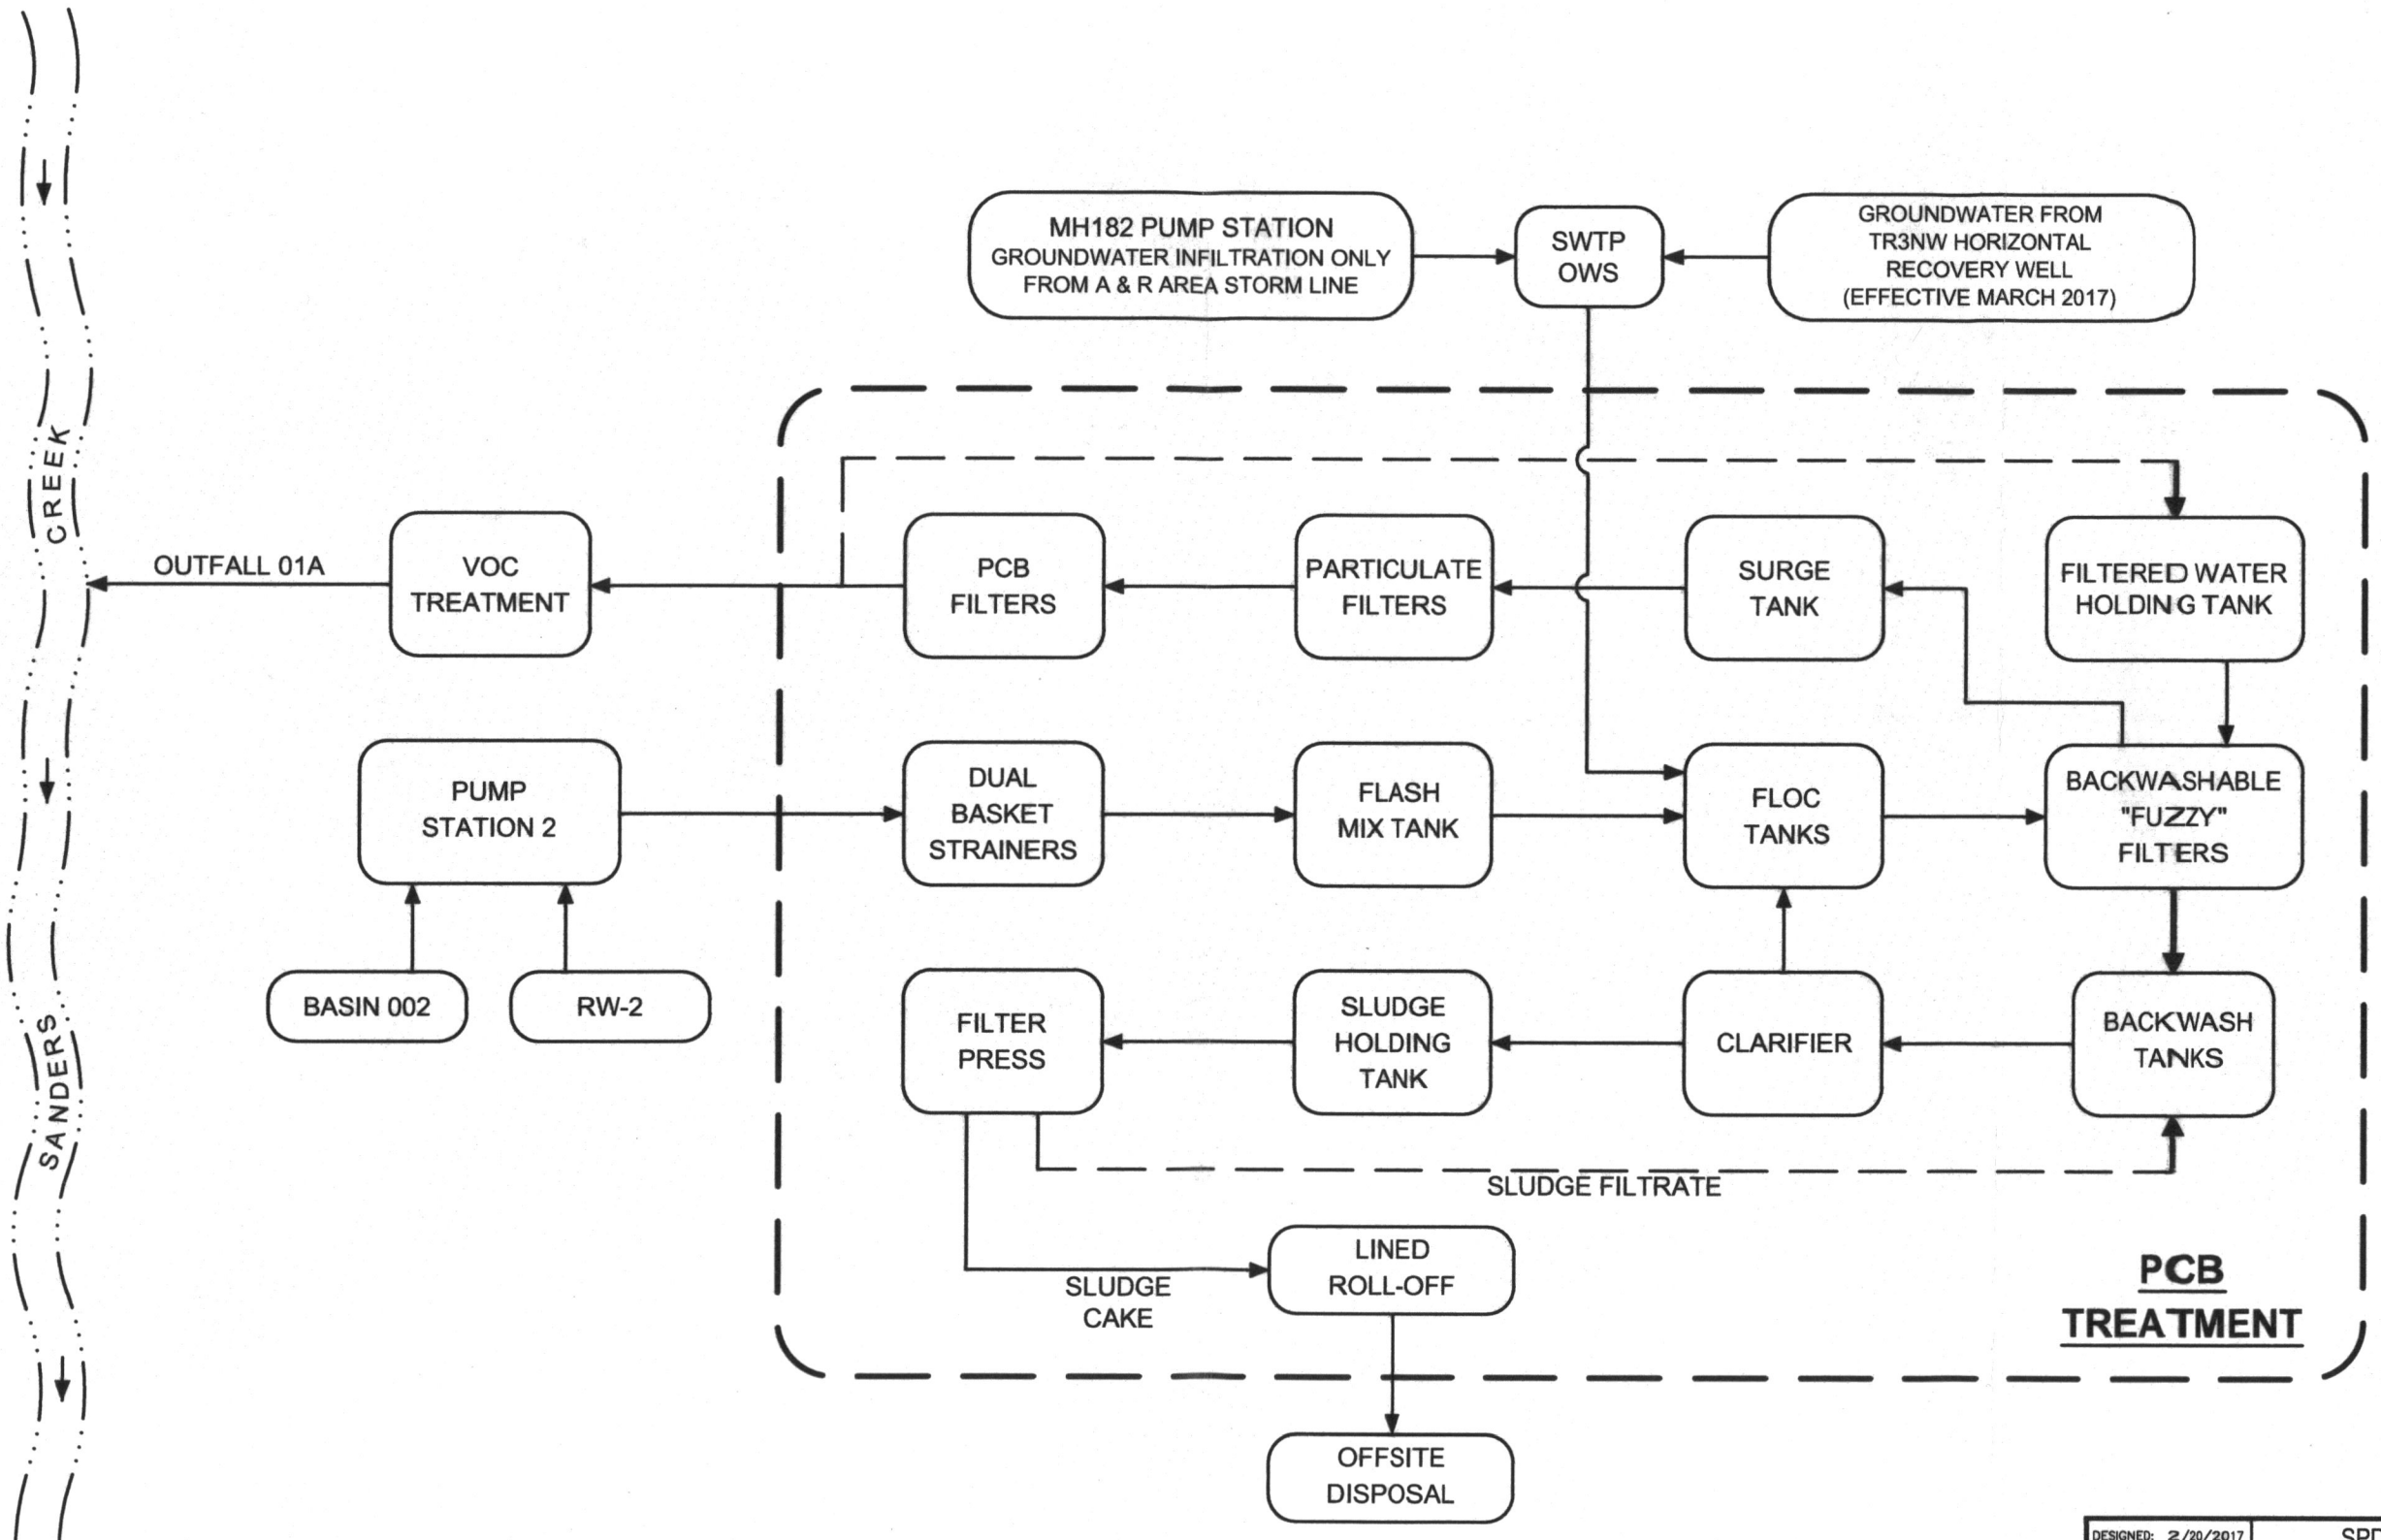

DESIGNED: 2/20/2017	SPDES PCB TREATMENT FLOW DIAGRAM
DRAWN BY: JDL	
REVIEWED BY: MH	CARRIER CORPORATION 2017 SYRACUSE, ONONDAGA COUNTY, NEW YORK
PROJECT #0B88820026	

ENSAFE — CREATIVE THINKING CUSTOM SOLUTIONS.™
ENGINEERING | ENVIRONMENT | HEALTH & SAFETY | TECHNOLOGY
TELEPHONE (800) 588-7962 | WWW.ENSAFE.COM
a global professional services company

FIGURE 2

I:\2017 Projects BST\20026 Carrier Syr_2017 SPDES Report\Plans\20026 Carrier 2017 SPDES Water Flow Diagram - 1.30.17.dwg 1/30/2017 12:45:29 PM

FOIL070707

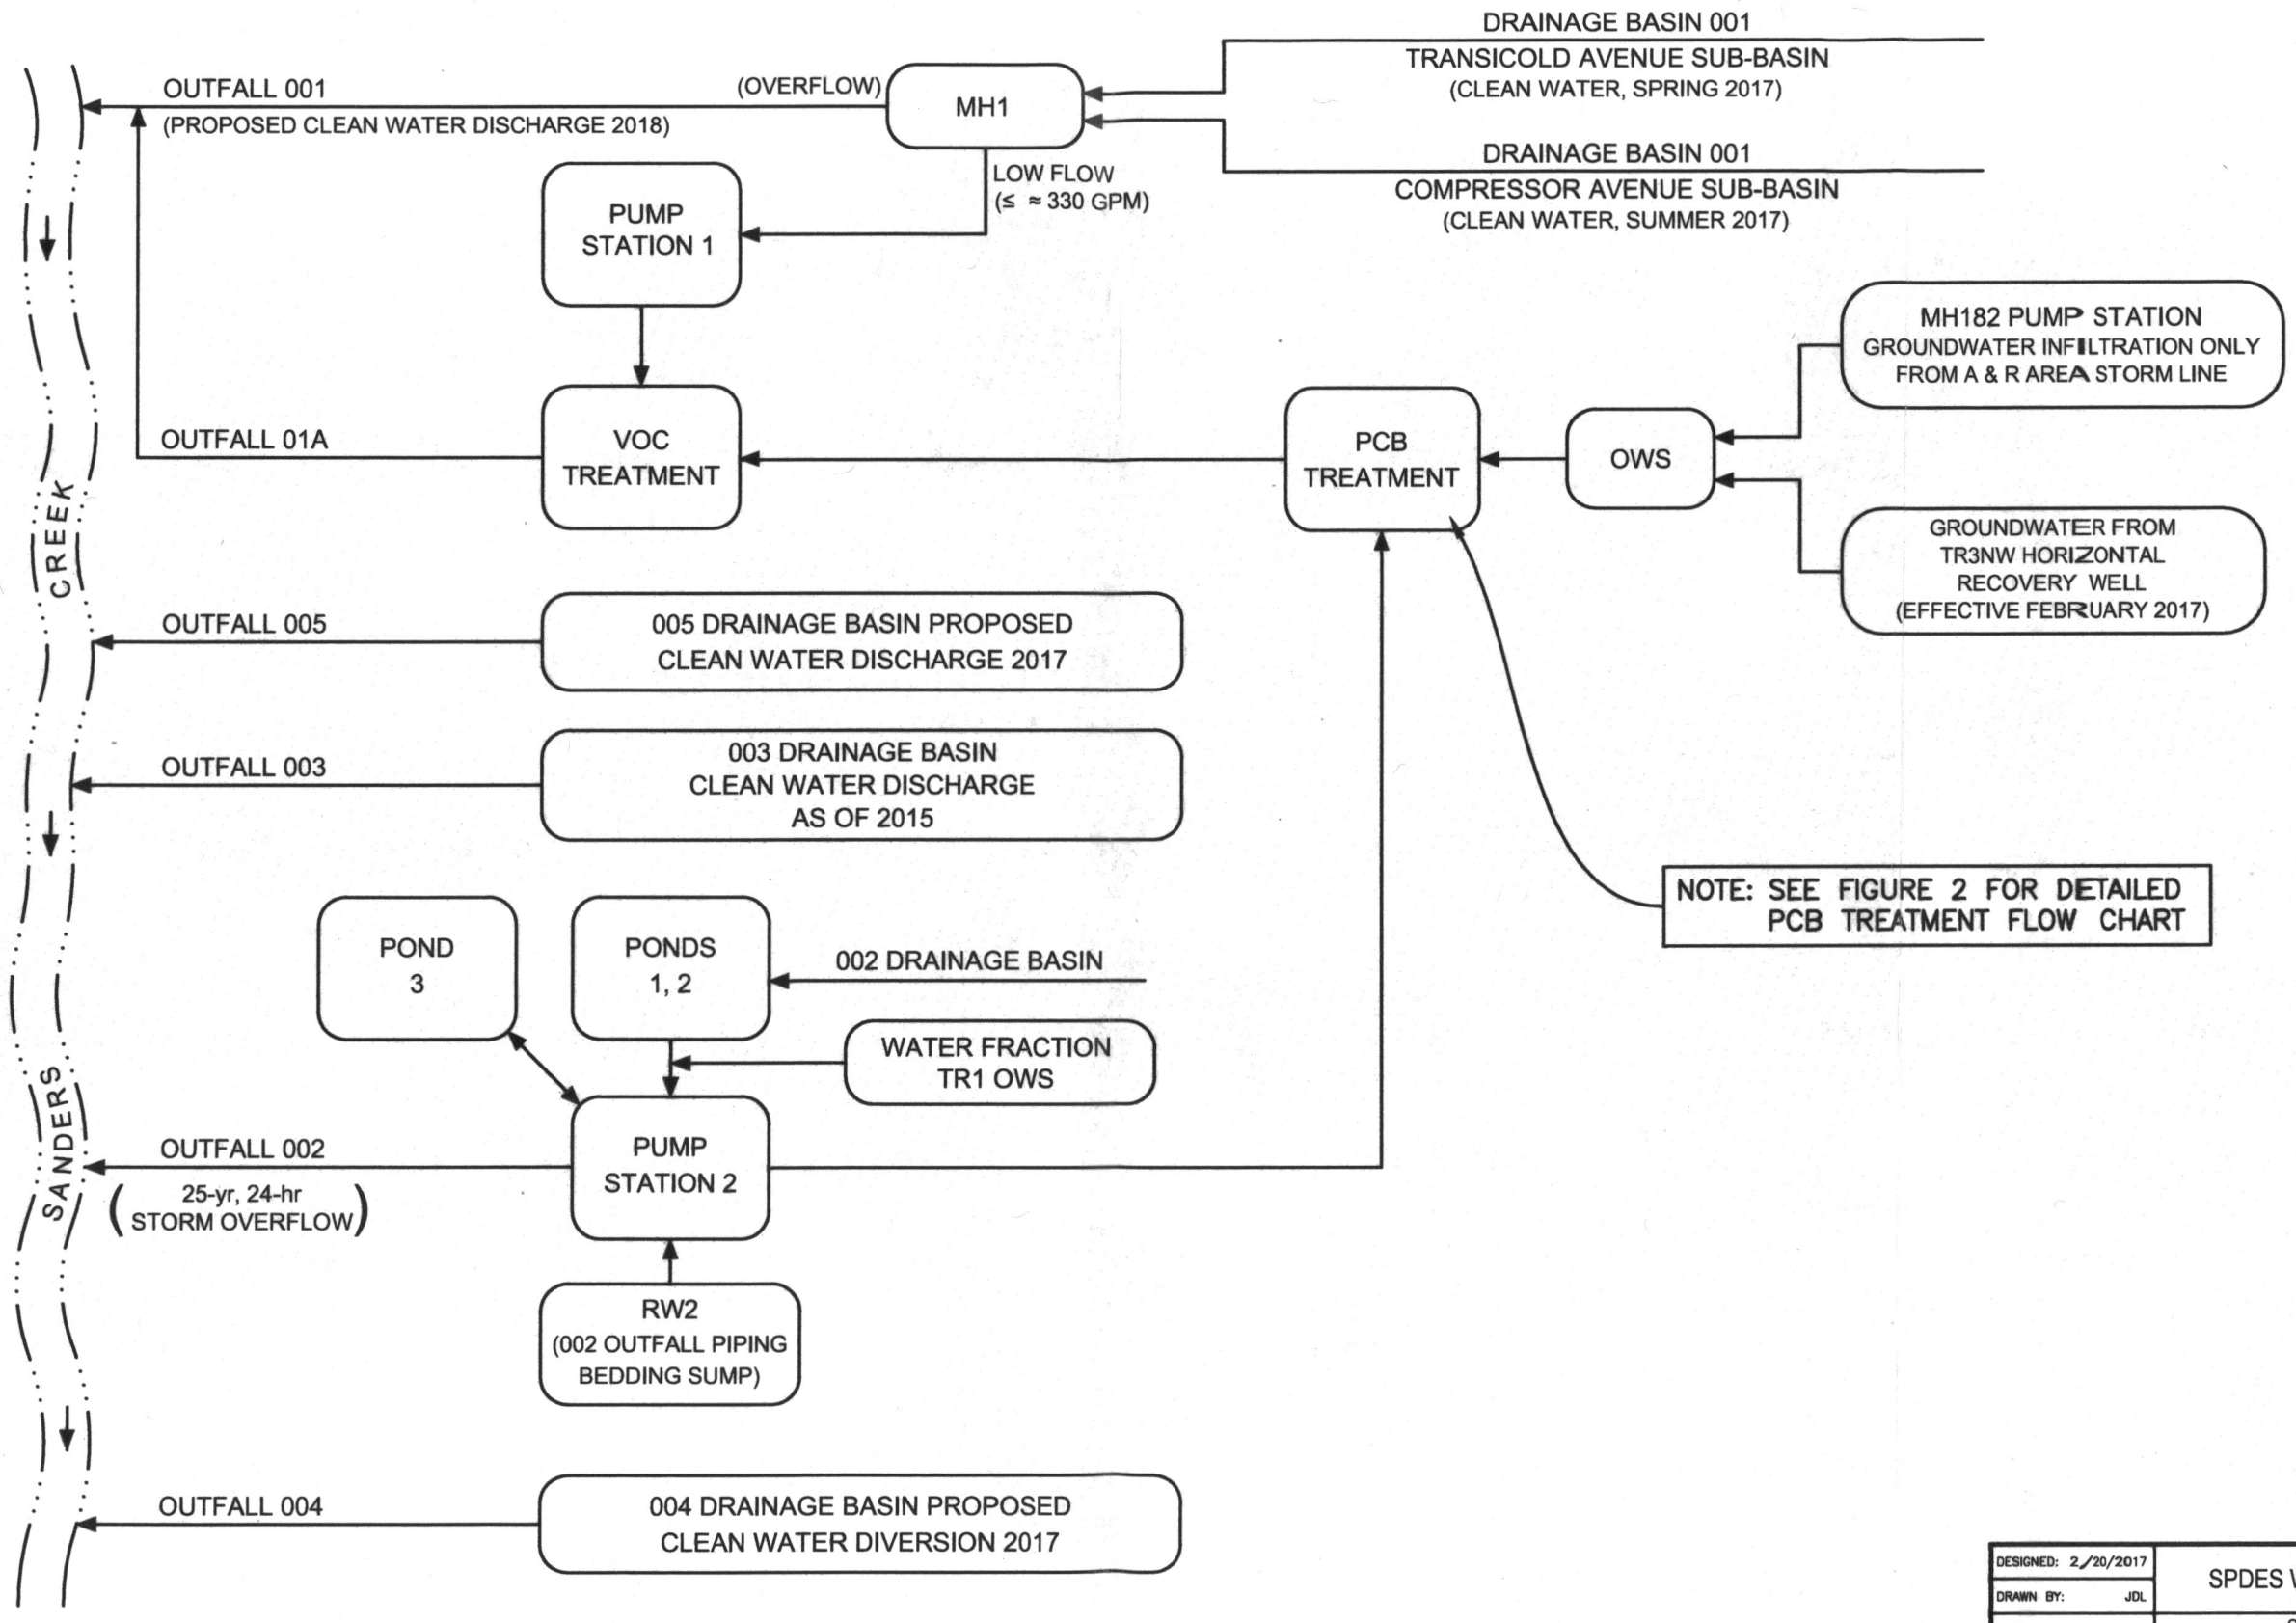

DESIGNED: 2/20/2017	SPDES WATER FLOW DIAGRAM
DRAWN BY: JDL	
REVIEWED BY: MH	CARRIER CORPORATION 2017 SYRACUSE, ONONDAGA COUNTY, NEW YORK
PROJECT #0888820026	

ENSAFE — CREATIVE THINKING. CUSTOM SOLUTIONS.™
ENGINEERING | ENVIRONMENT | HEALTH & SAFETY | TECHNOLOGY
TELEPHONE (800) 588-7962 | WWW.ENSAFE.COM
a global professional services company

FIGURE
1

EQIL070708

I:\2017 Projects BST\20026 Carrier Syr_2017 SPDES Report\Plans\20026 Carrier 2017 SPDES Water Flow Diagram – 1.30.17.dwg 1/30/2017 12:45:29 PM

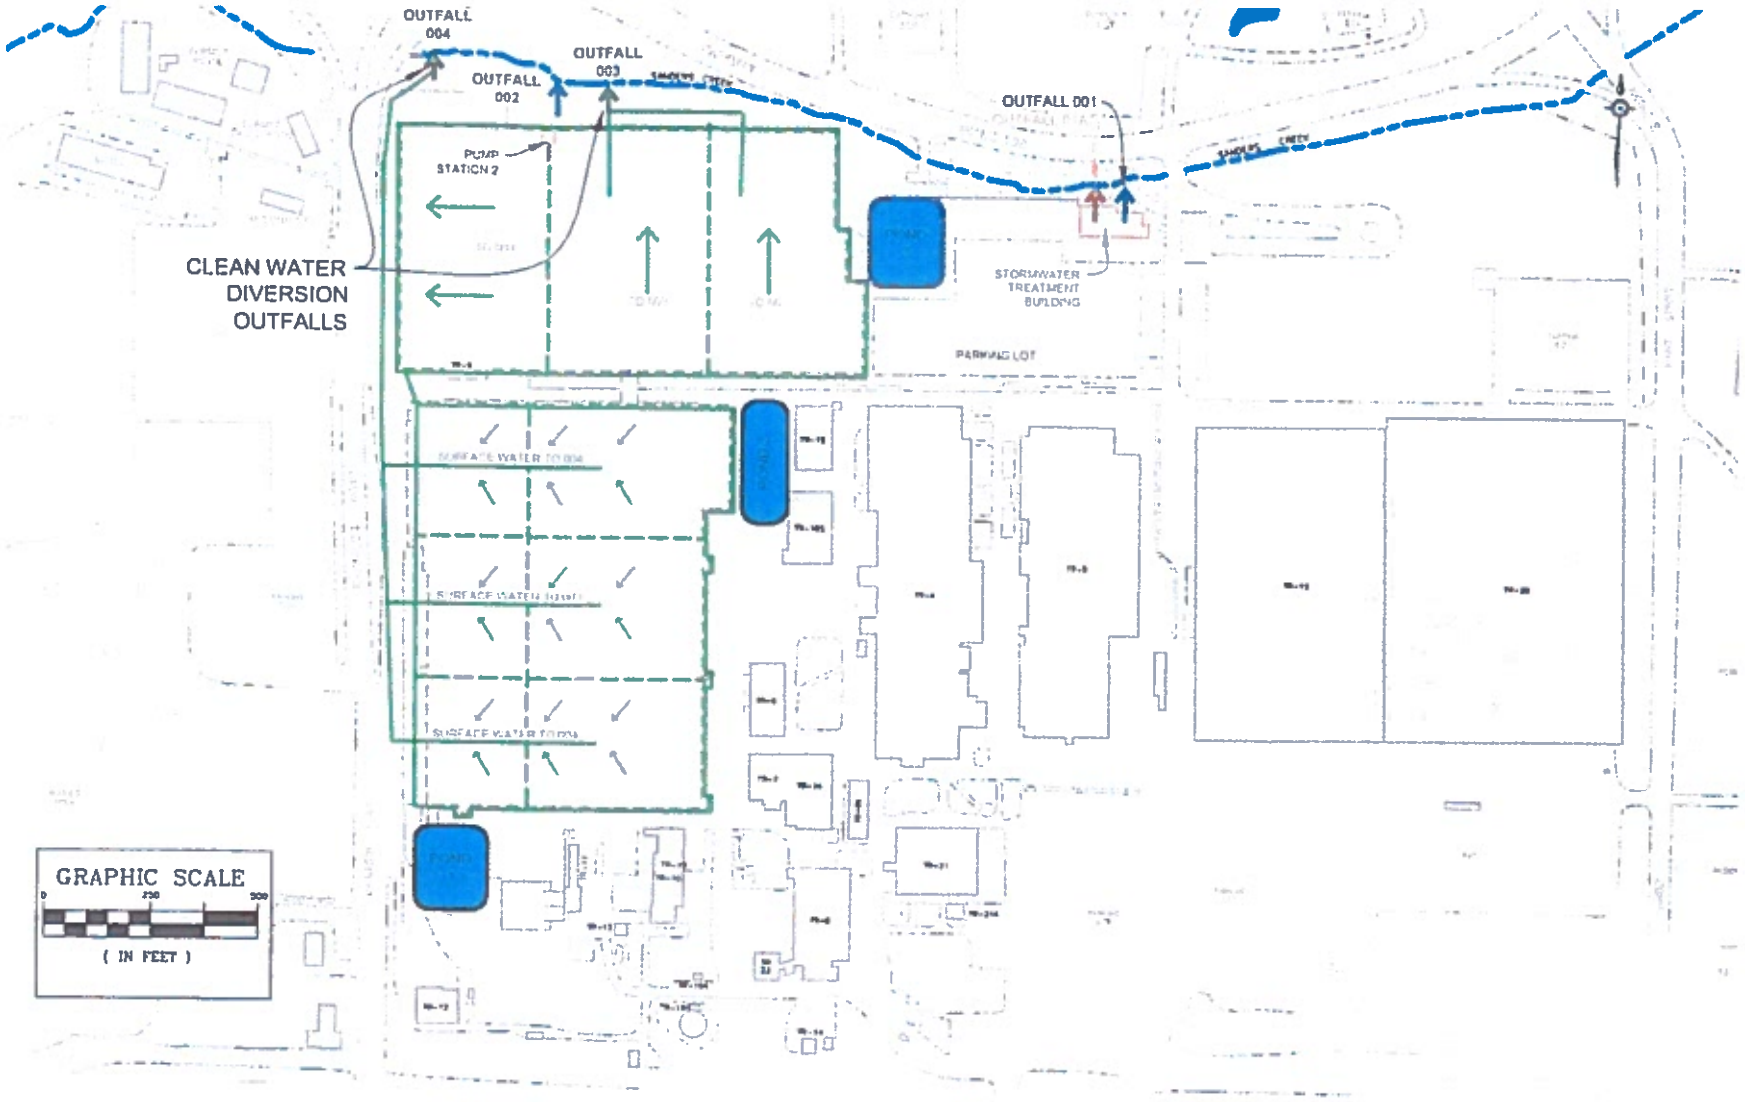
OUTFALL 004
OUTFALL 003
OUTFALL 002
OUTFALL 001
PUMP STATION 2
CLEAN WATER DIVERSION OUTFALLS
STORMWATER TREATMENT BUILDING
PARKING LOT
SURFACE WATER TO 004
SURFACE WATER TO 003
SURFACE WATER TO 002
GRAPHIC SCALE
0
200
300
(IN FEET)