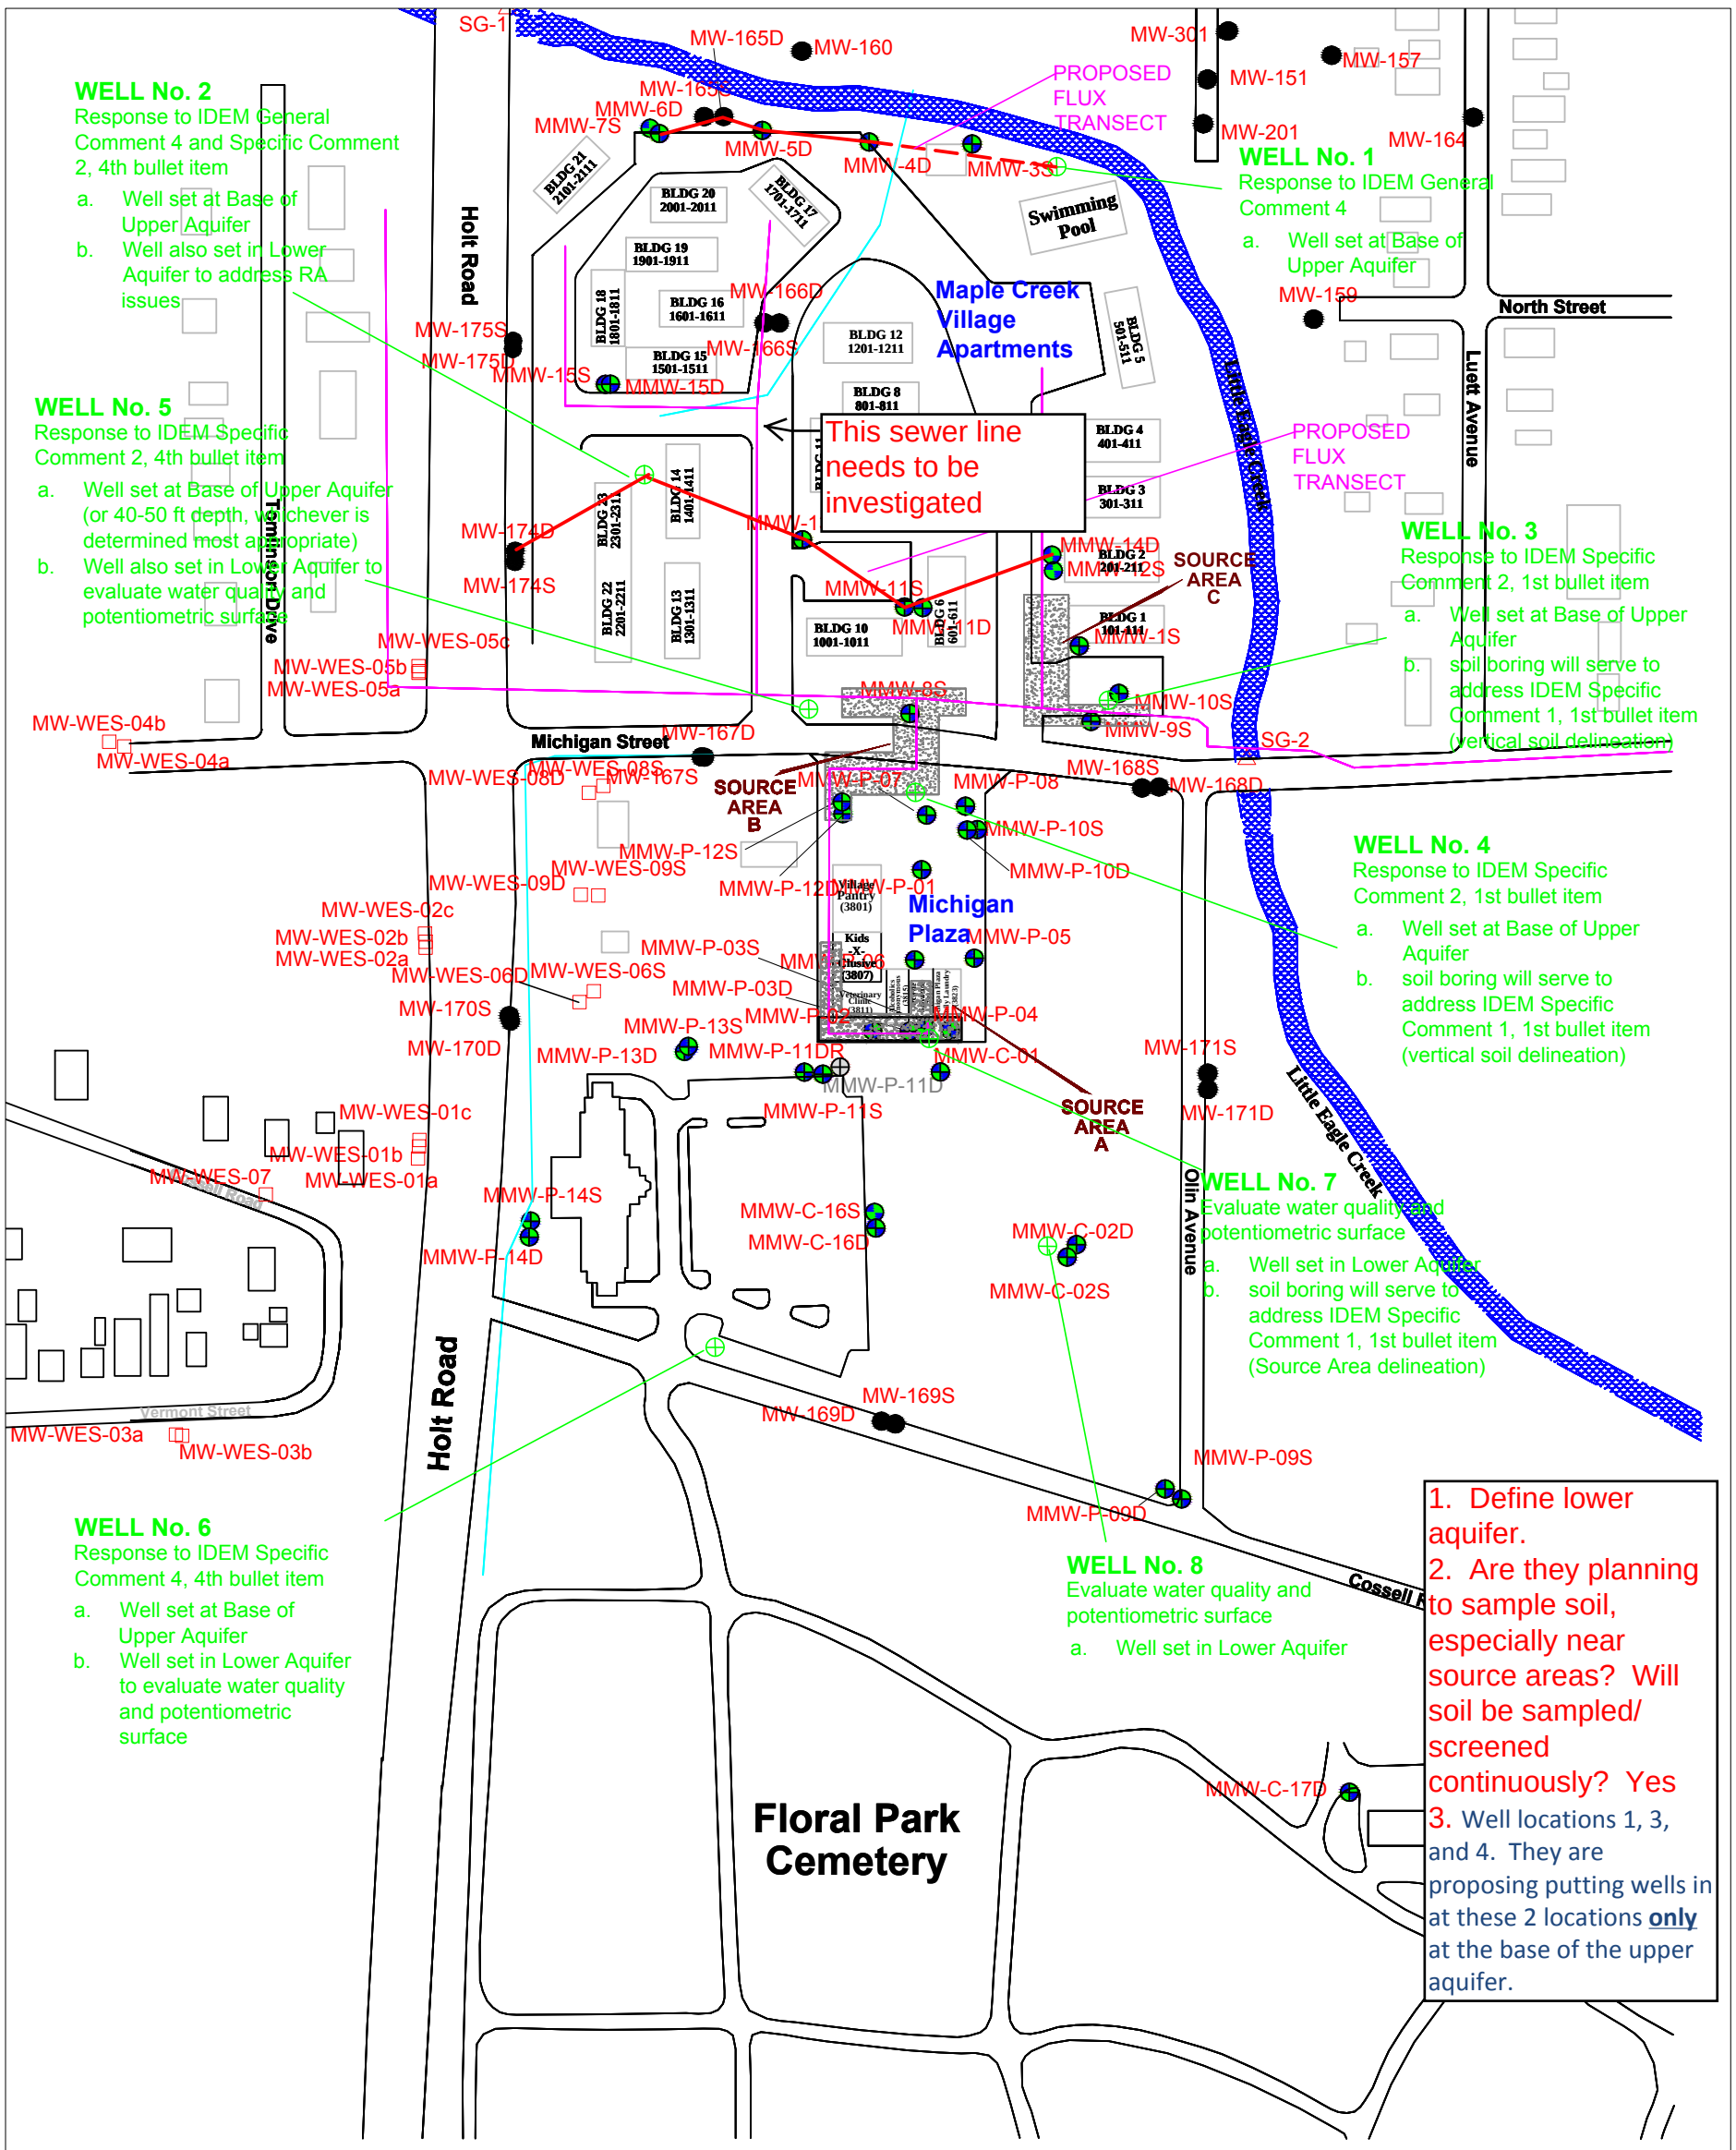

LEGEND

	Fence
MMW-P-06	MUNDELL Monitoring Well
MW-160/ KB-90	ENVIRON Monitoring Well/Soil Boring
MW-WES-O1A/ SB-02	U.S. EPA Monitoring Well/Soil Boring
SG-1	Stream Gauge Location
	Sanitary Sewer
	Storm Sewer
	Proposed Monitoring Well

**Note that soil borings were advanced adjacent to monitoring wells MMW-8S, MMW-9S, MMW-10S, MMW-11D, MMW-13D, MMW-14D, MMW-P-02, MMW-P-03D, MMW-P-04, MMW-P-07, and MMW-P-10D, in March of 2013.

N

SCALE 0 200 feet

ENVIRON/Keramida/EPA Monitoring Well Locations Referenced from December, 2011 EPA Survey.

Mundell
Consulting Professionals for the Earth and the Environment
110 South Downey Avenue
Indianapolis, Indiana 46219
317-630-9060, fax 317-630-9065
www.MundellAssociates.com

Project Number:	M01046
Drawing File:	1Q14 QMR
Date Prepared:	3-27-14
Scale:	1"=200'

PROPOSED 2014 MONITORING WELLS
Michigan Plaza
3801 - 3823 West Michigan Street
Indianapolis, INDIANA

FIGURE 1