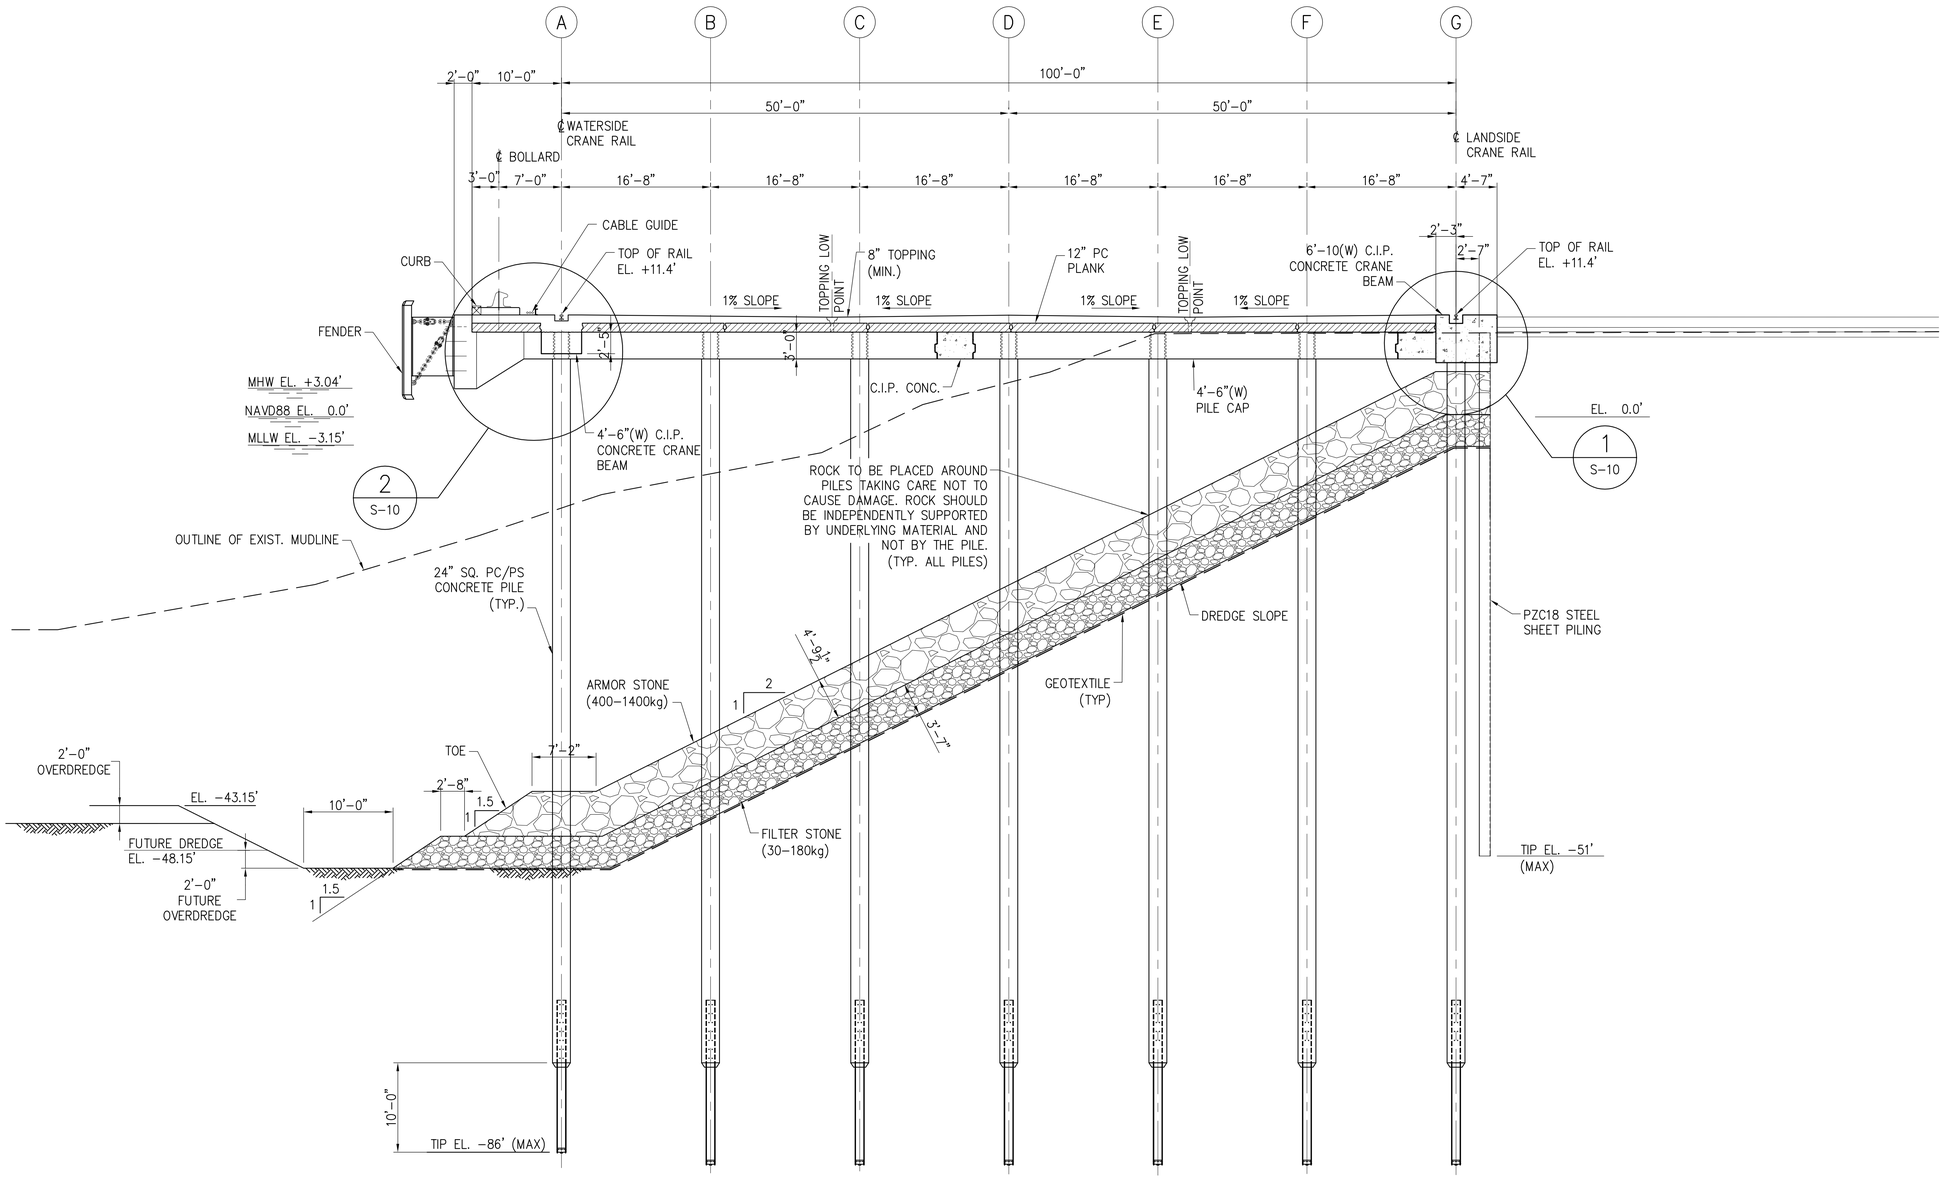

A SECTION
SCALE 1/8"=1'-0"
S-1,S-2,S-3,S-4

1/8"=1'-0" 0 5 10 15 FT.

GRAPHIC SCALES
CHECK BEFORE USE

IF SHEET IS LESS THAN 24" X 36"
IT IS A REDUCED PRINT.
SCALE ACCORDINGLY

REVISIONS	NO.	DESCRIPTION	DATE	BY	NO.	DESCRIPTION	DATE	BY

Halcrow

WESTON SOLUTIONS

DESIGNED BY	Z E FG
DRAWN BY	
CHECKED BY	
PROJECT ENGR	

COMMONWEALTH OF PENNSYLVANIA
PHILADELPHIA REGIONAL PORT AUTHORITY
PHILADELPHIA, PA

SOUTHPORT PROJECT

TYPICAL EAST WHARF CROSS SECTION

SCALE 1/8"=1'-0"
DATE JULY 15, 2010
REVISION

DRAWING NO.
S-9

S:\W\WSPCT300\Contract\08-Structural\WSPCT300-S009-00.dwg 04/02/10 09:14 PortaletinA