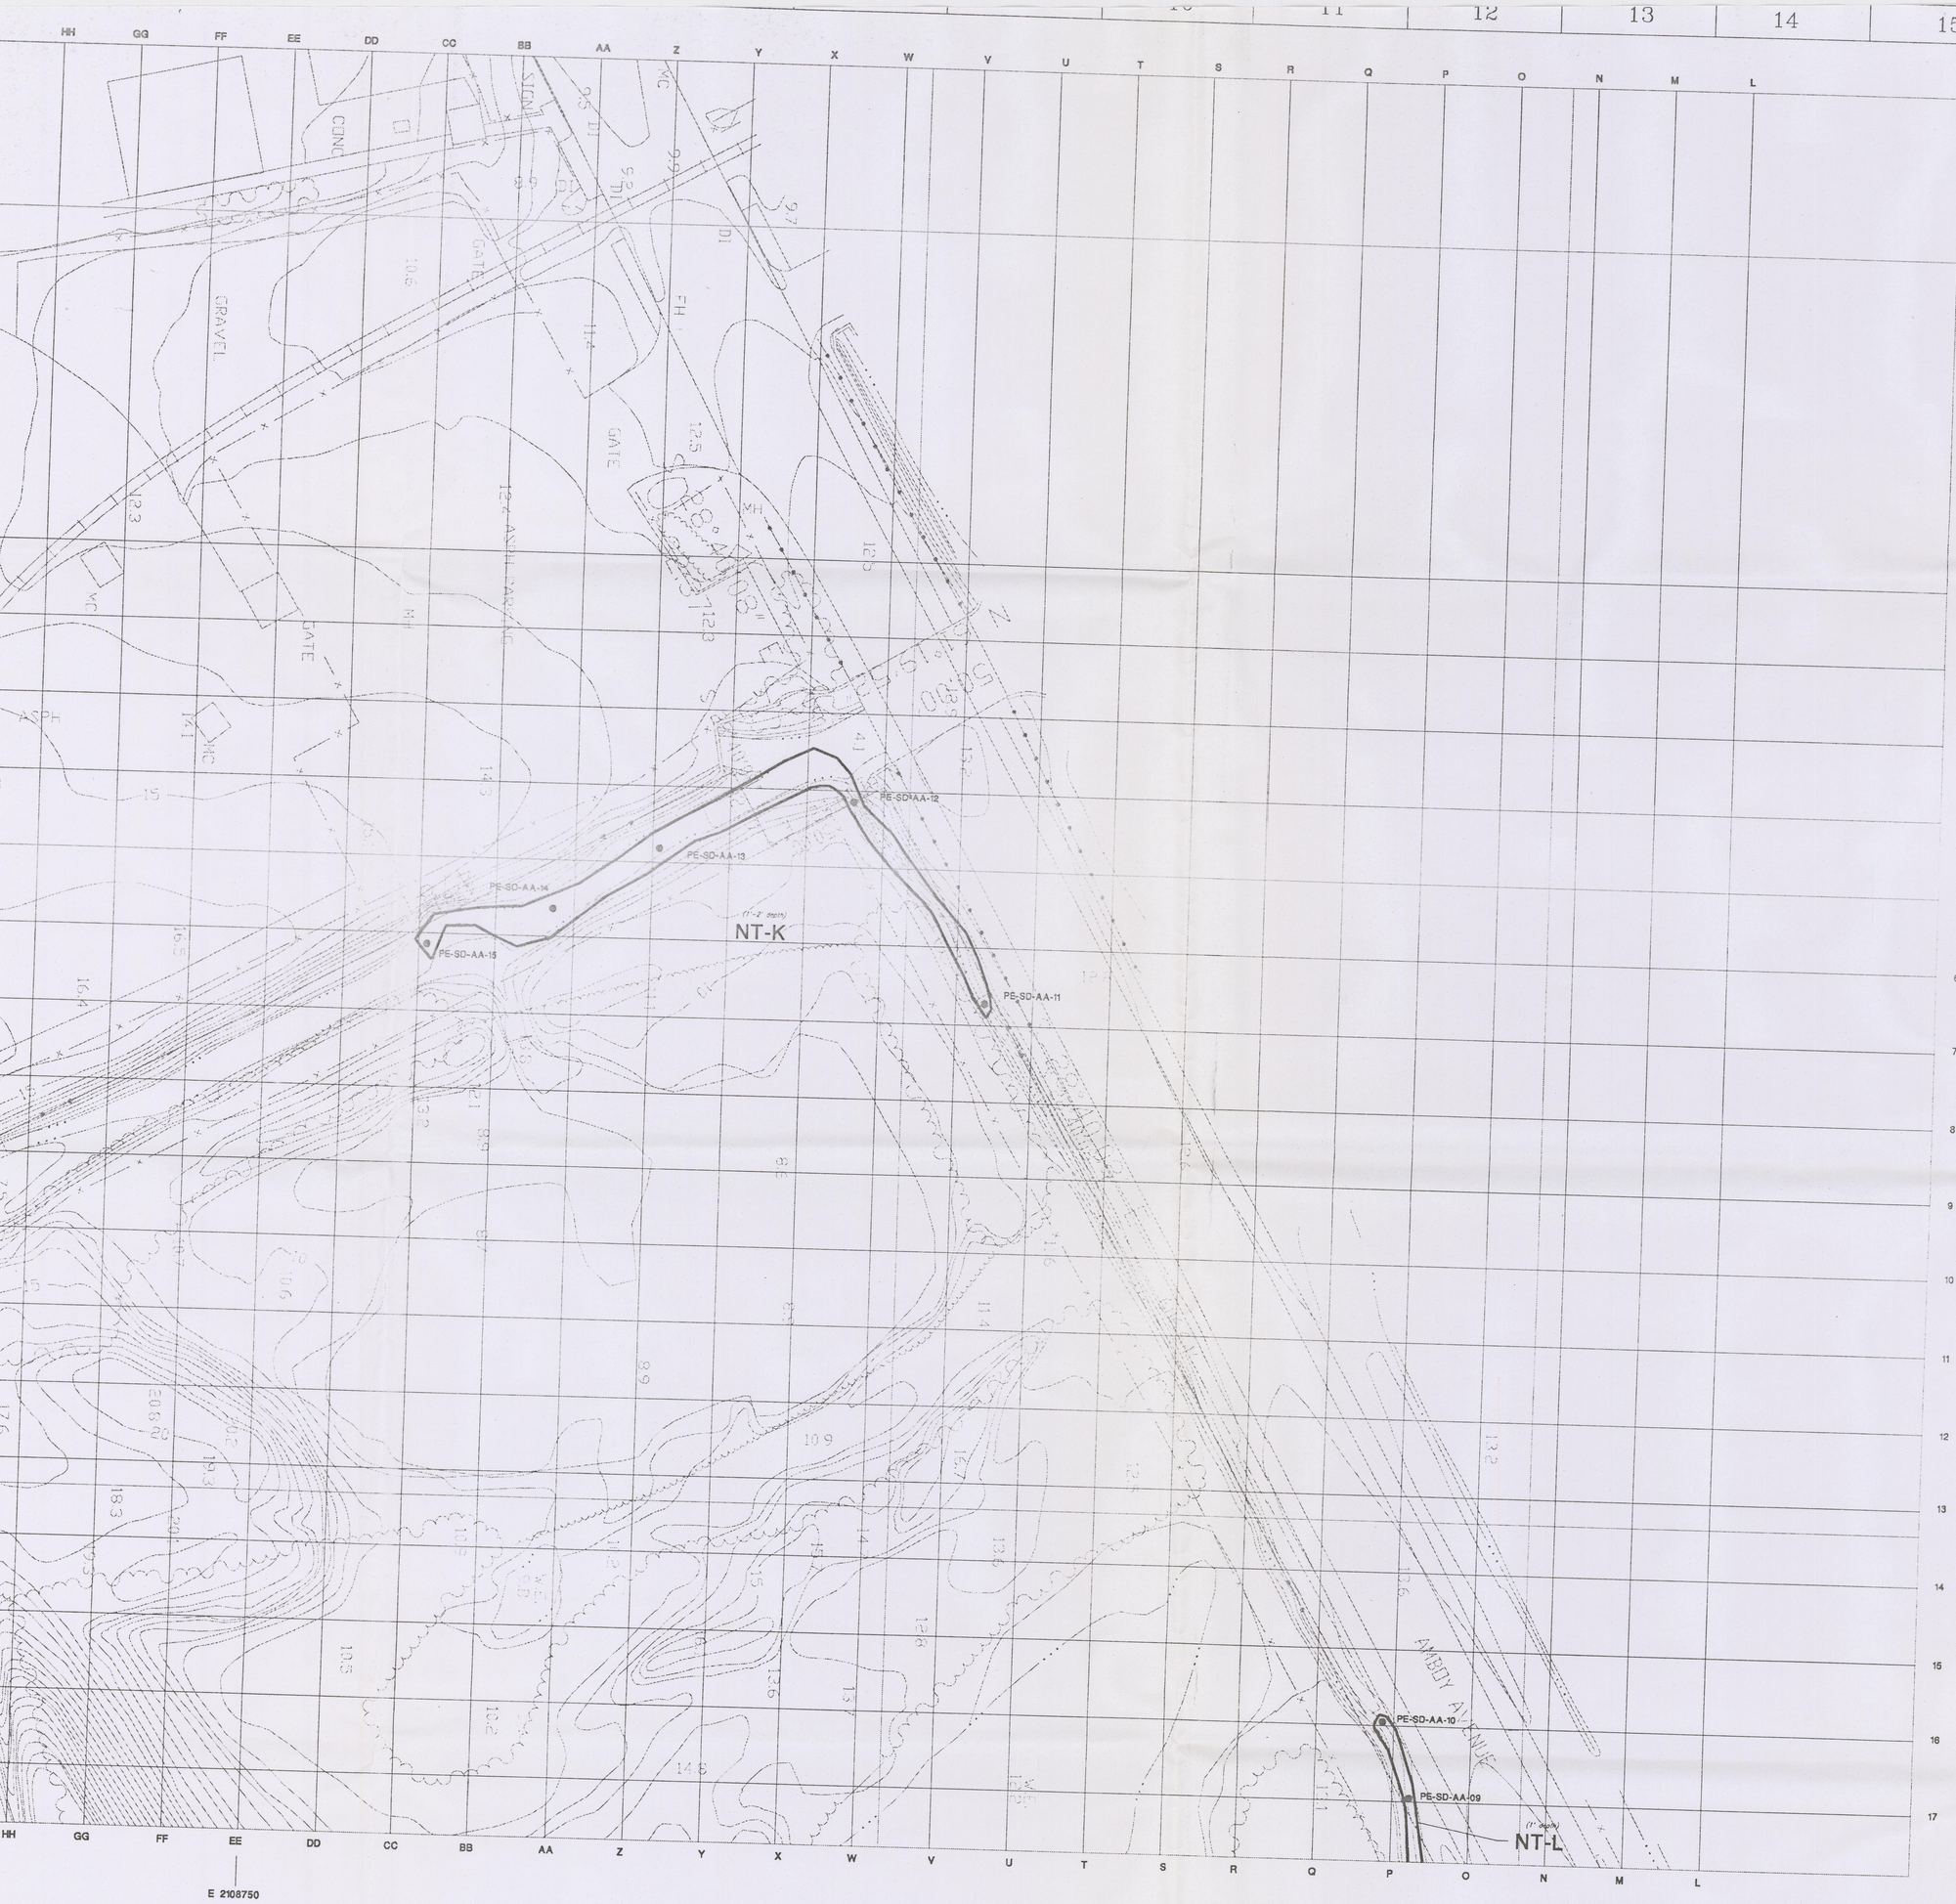

NOTE:

1. SEE FIGURE 4-6 FOR NOTES.

LEGEND

	APPROXIMATE LIMIT OF TS
+52.6	FIELD SPOT ELEVATION (BC
PE-Z-42	POST-EXCAVATION SAMPLE L
T-1	TSCA SOIL EXCAVATION
NT-A	NON-TSCA SOIL EXCAVATION

	FIGURE 4-10
FIGURE 4-8	FIGURE
FIGURE 4-6	FIGURE

KEY MAP

GRAPHIC SCAL

0 30

SOURCE: FROM ENVIRONMENTAL RESEA
PROJECT NO.R95-111, SHEET NO.R95
DATED 7/31/96.REV. 1 9/24/96 (PE

THIS DRAWING
DO NOT R

WITCO C

WITCO
PERTH AMB

FIGUR
POST-EXCAVATION

FOSTER WHEELER ENVI
LIVINGSTON