SFUND RECORDS CTR
2385663

HARBOR DRIVE PLANT

SAN DIEGO BAY

STORM DRAINS

FIRST FLOOR LAYOUT

50 100
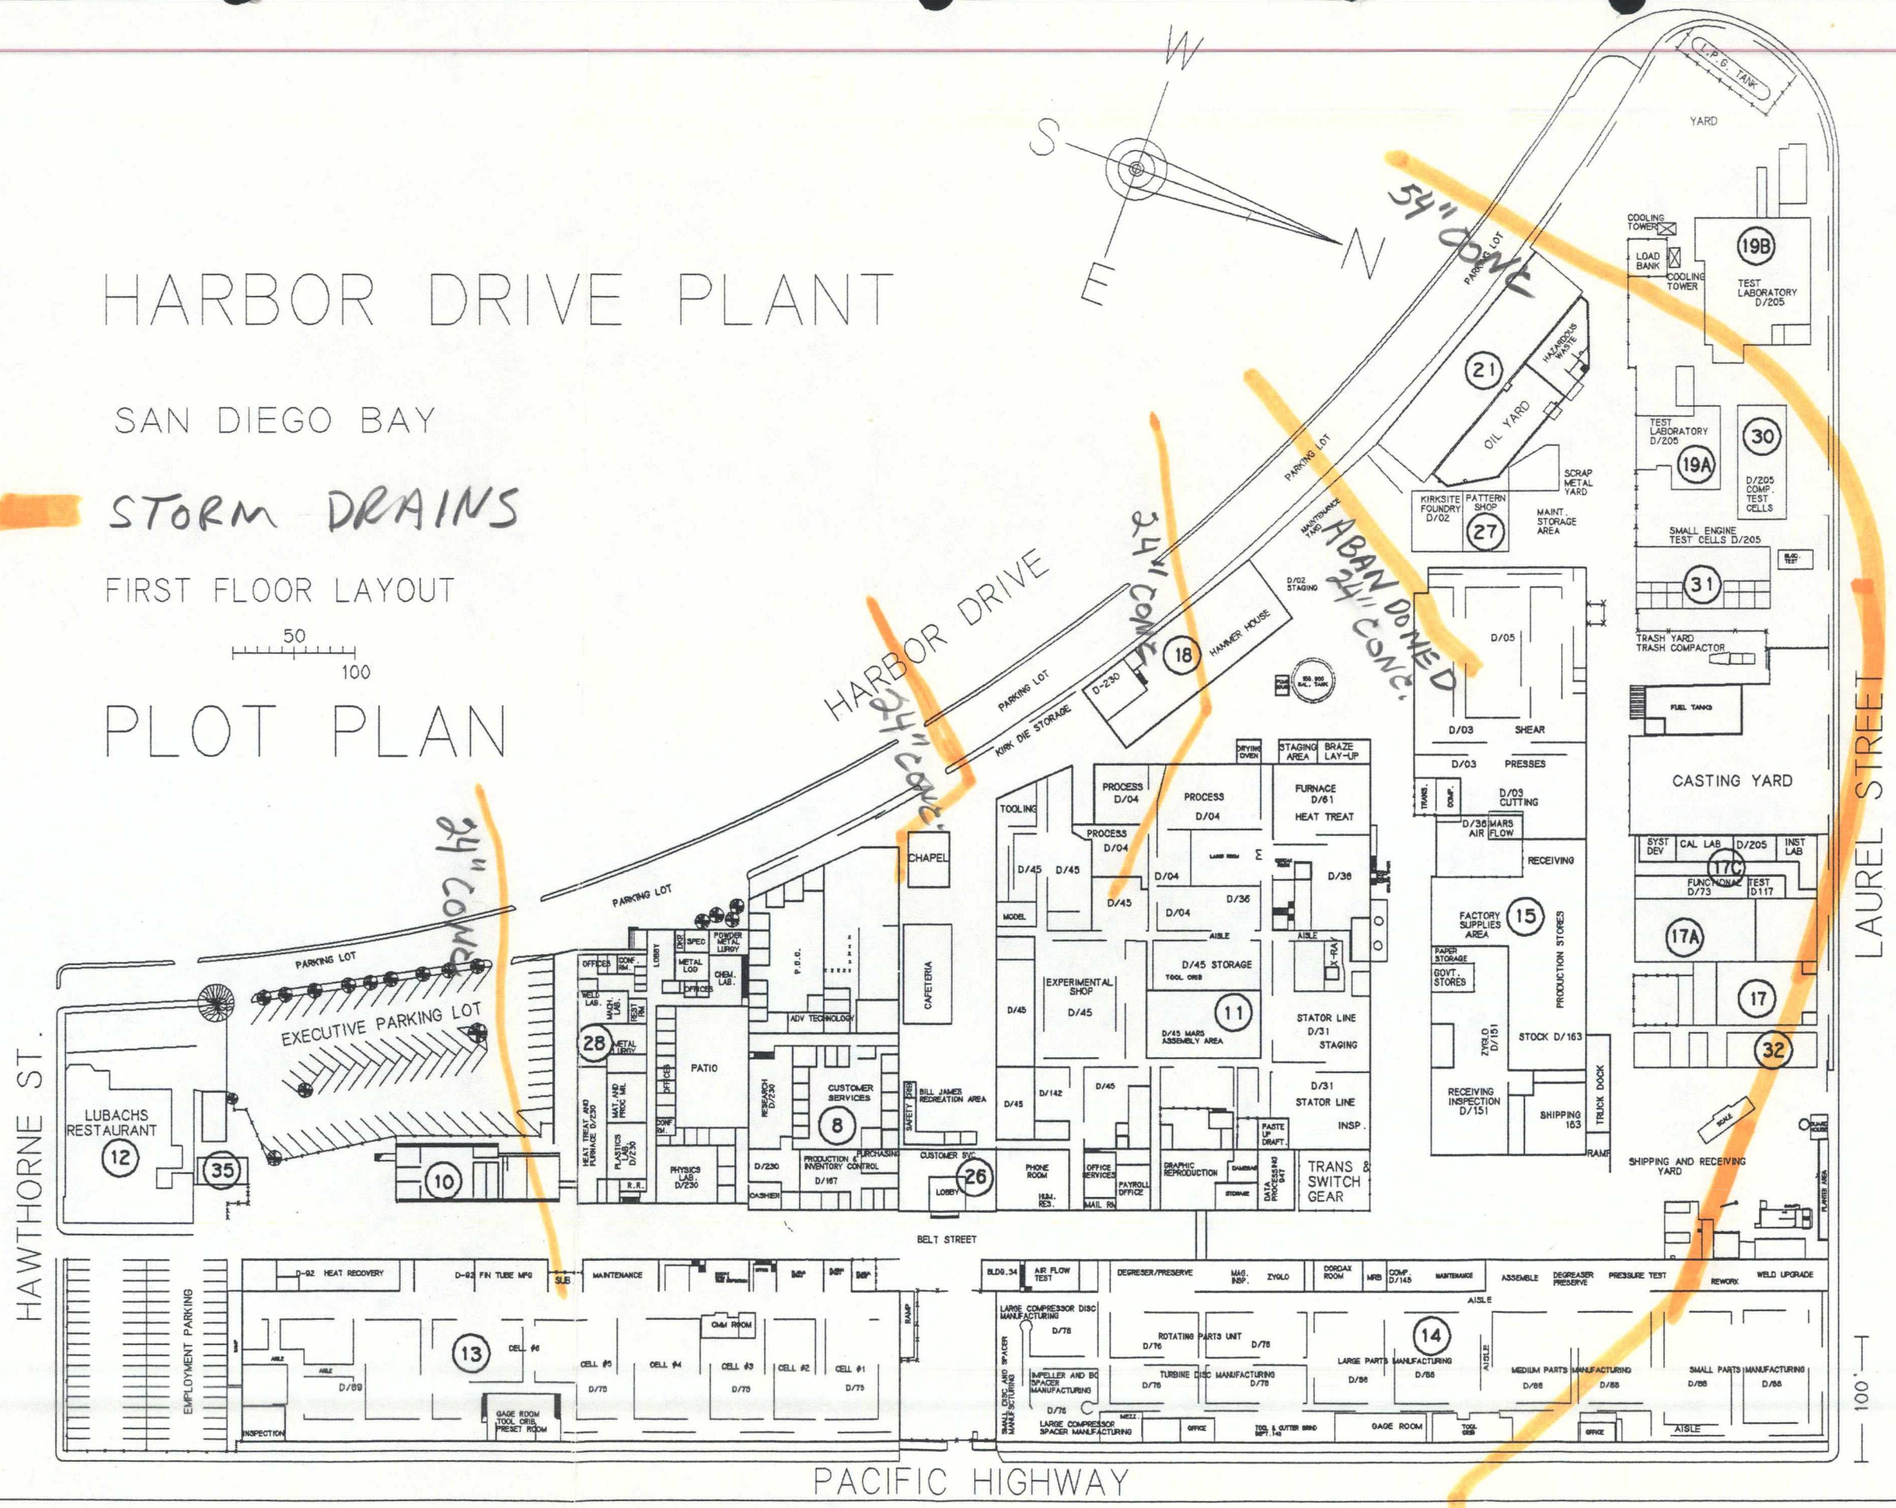
PLOT PLAN