See Map 5.4.1.B

See Map 5.4.1.C

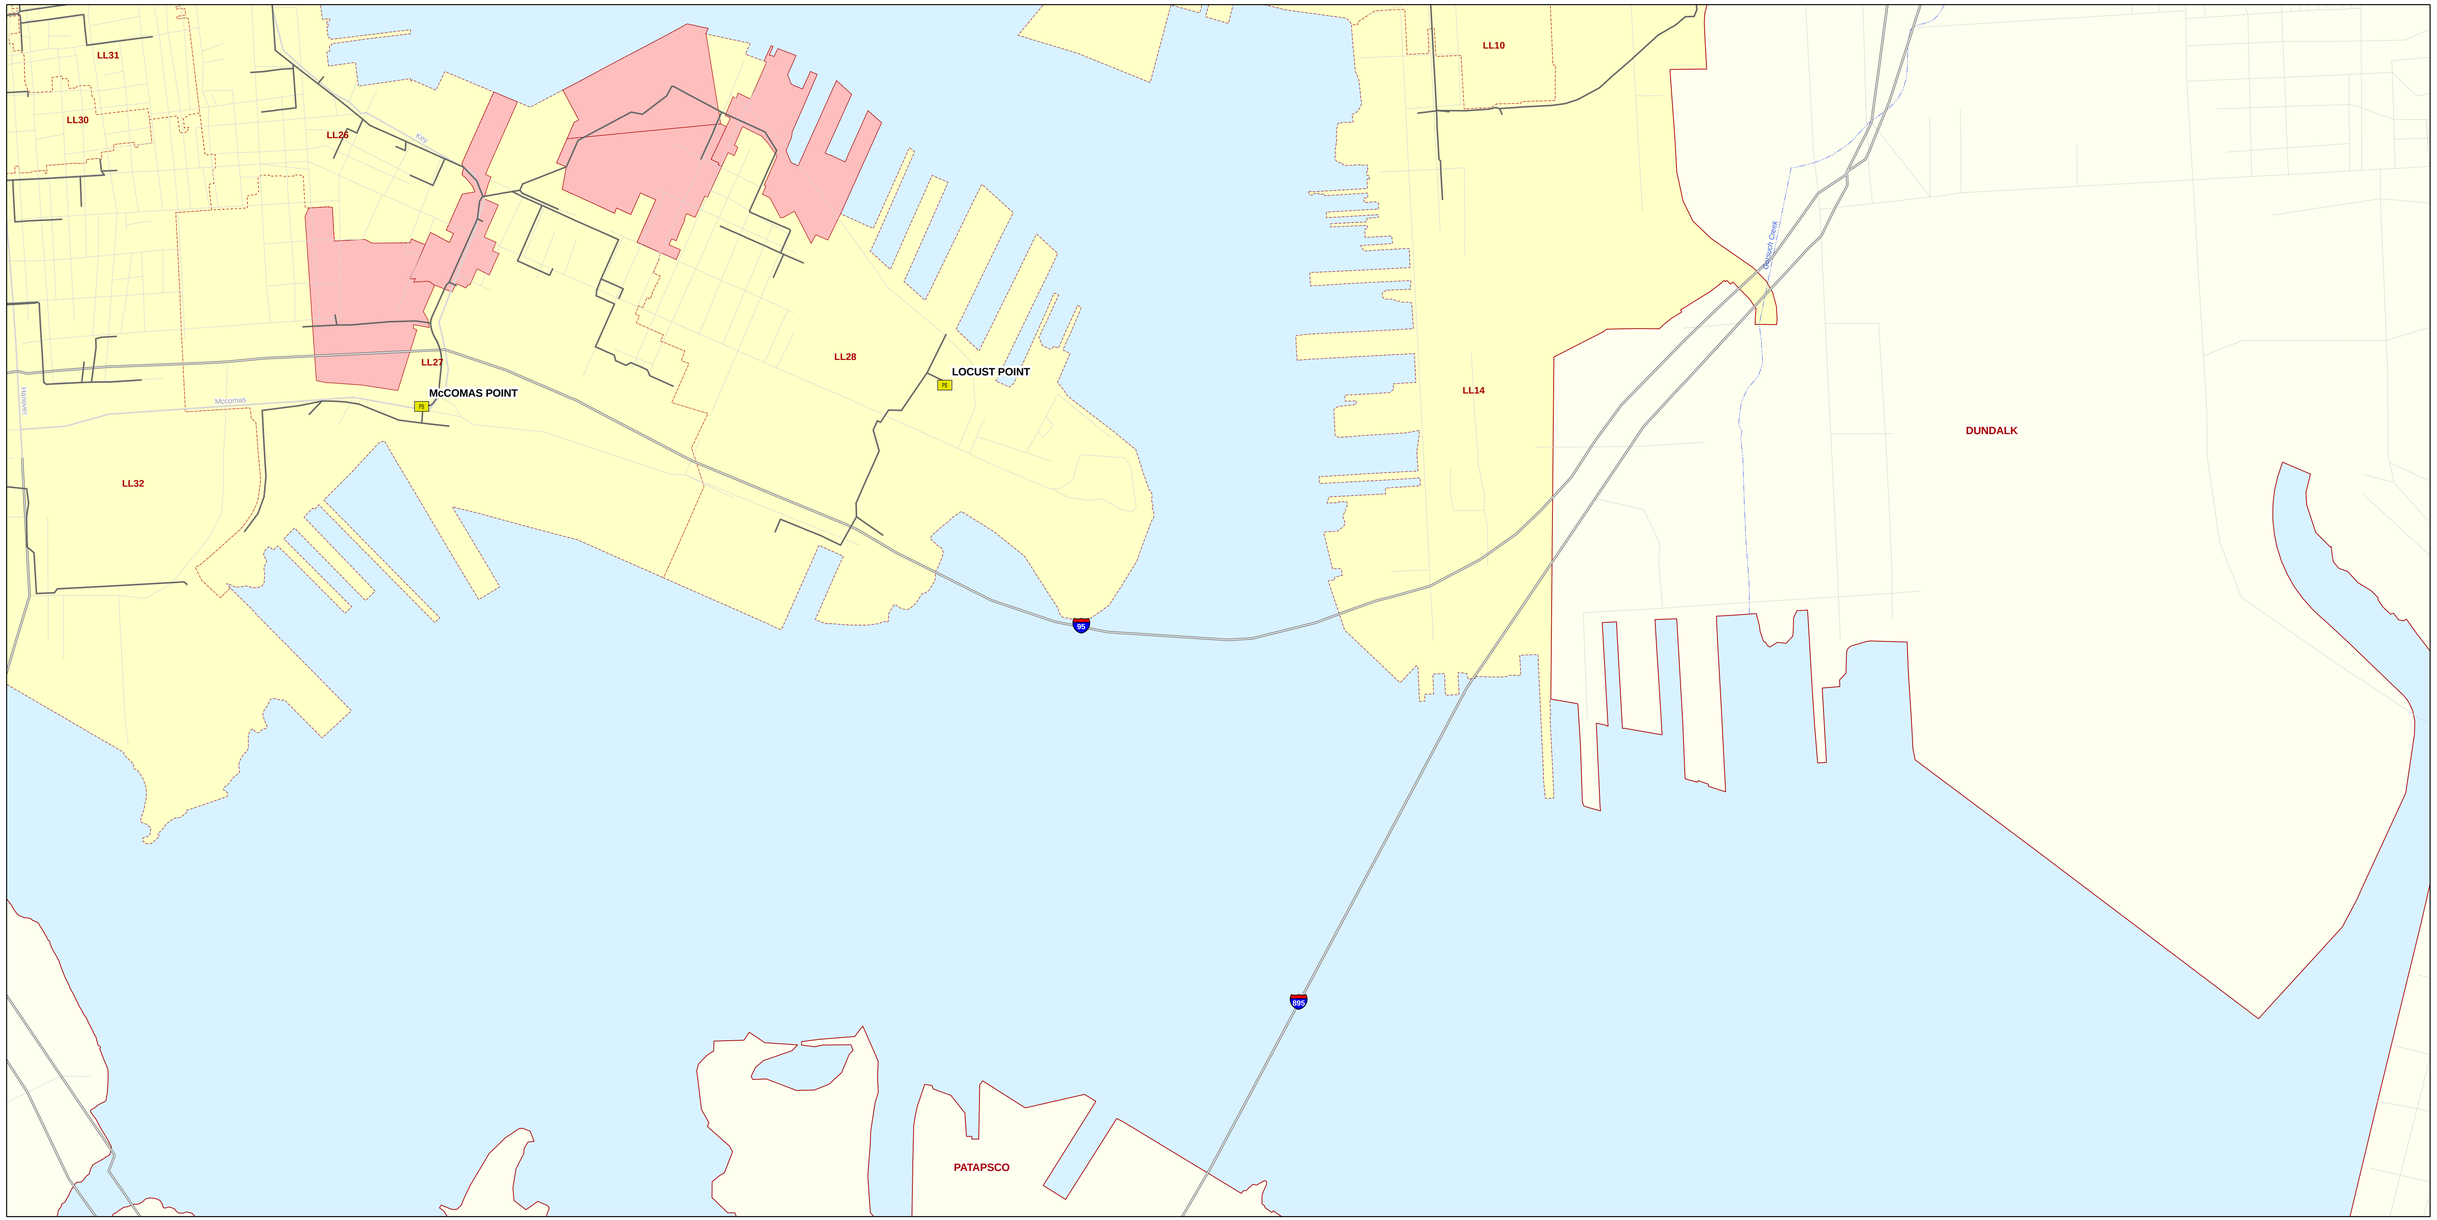

Upsize Pipes:
New Improvements
- Less than 18"
- 18" - 30"
- 31" - 48"
- Greater than 48"
- Modeled Sewer

CIPP Subcatchment:
New Improvements
- Meter Basin
- Sewershed
- County Boundary
- Chesapeake Bay

Sealed Manhole:
New Improvements
- Modeled Pump Station
- Highway
- Major Road
- Local Road
- Stream

N
W E
S

700 0 700 1,400 2,100
Feet

HAZEN AND SAWYER
Environmental Engineers & Scientists

PHR+A

Hatch Mott MacDonald

SHEILA DIXON
MAYOR

DAVID E. SCOTT, P.E.
DIRECTOR
DEPARTMENT OF PUBLIC WORKS

# 2-Year Design Storm - Southeast
# Recommended Alternatives
# Project 1029 - Low Level
# Collection System Evaluation & Sewershed Plan
# November 2009
# Map 5.4.1.D