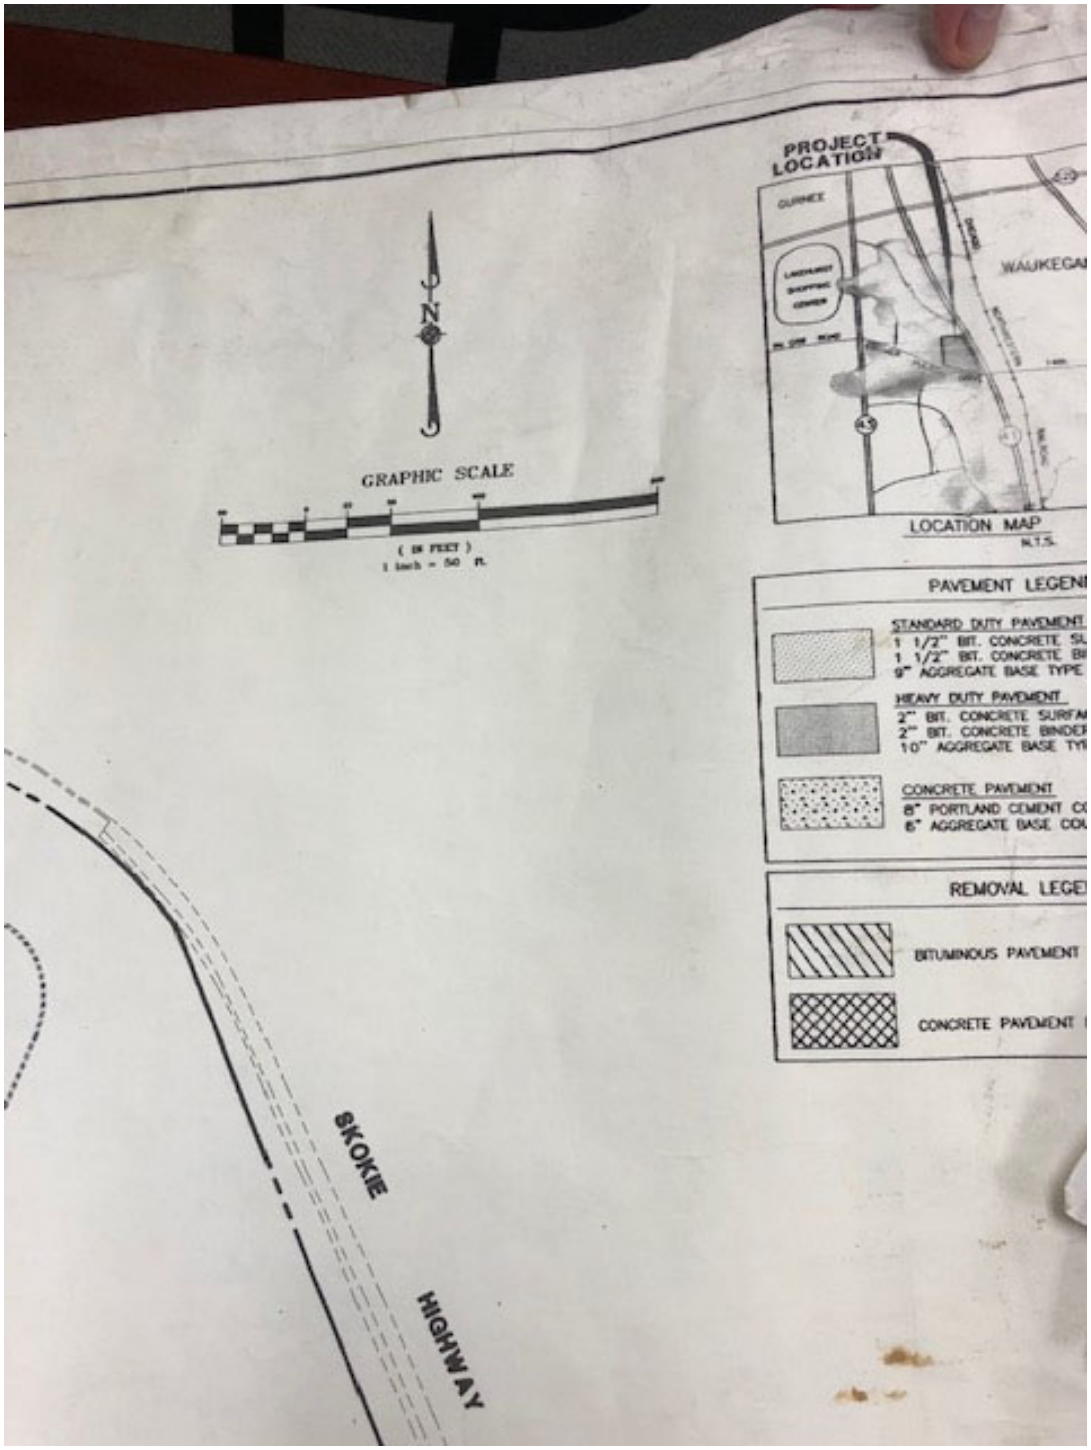
PROJECT LOCATION
WAUKEGAN
LOCATION MAP
N.T.S.
N
GRAPHIC SCALE
(IN FEET)
1 inch = 50 ft.
PAVEMENT LEGEND
STANDARD DUTY PAVEMENT
1 1/2" BIT. CONCRETE SU
1 1/2" BIT. CONCRETE BI
9" AGGREGATE BASE TYPE
HEAVY DUTY PAVEMENT
2" BIT. CONCRETE SURFA
2" BIT. CONCRETE BINDER
10" AGGREGATE BASE TY
CONCRETE PAVEMENT
8" PORTLAND CEMENT CO
6" AGGREGATE BASE COU
REMOVAL LEGE
BITUMINOUS PAVEMENT
CONCRETE PAVEMENT
SKOKIE
HIGHWAY