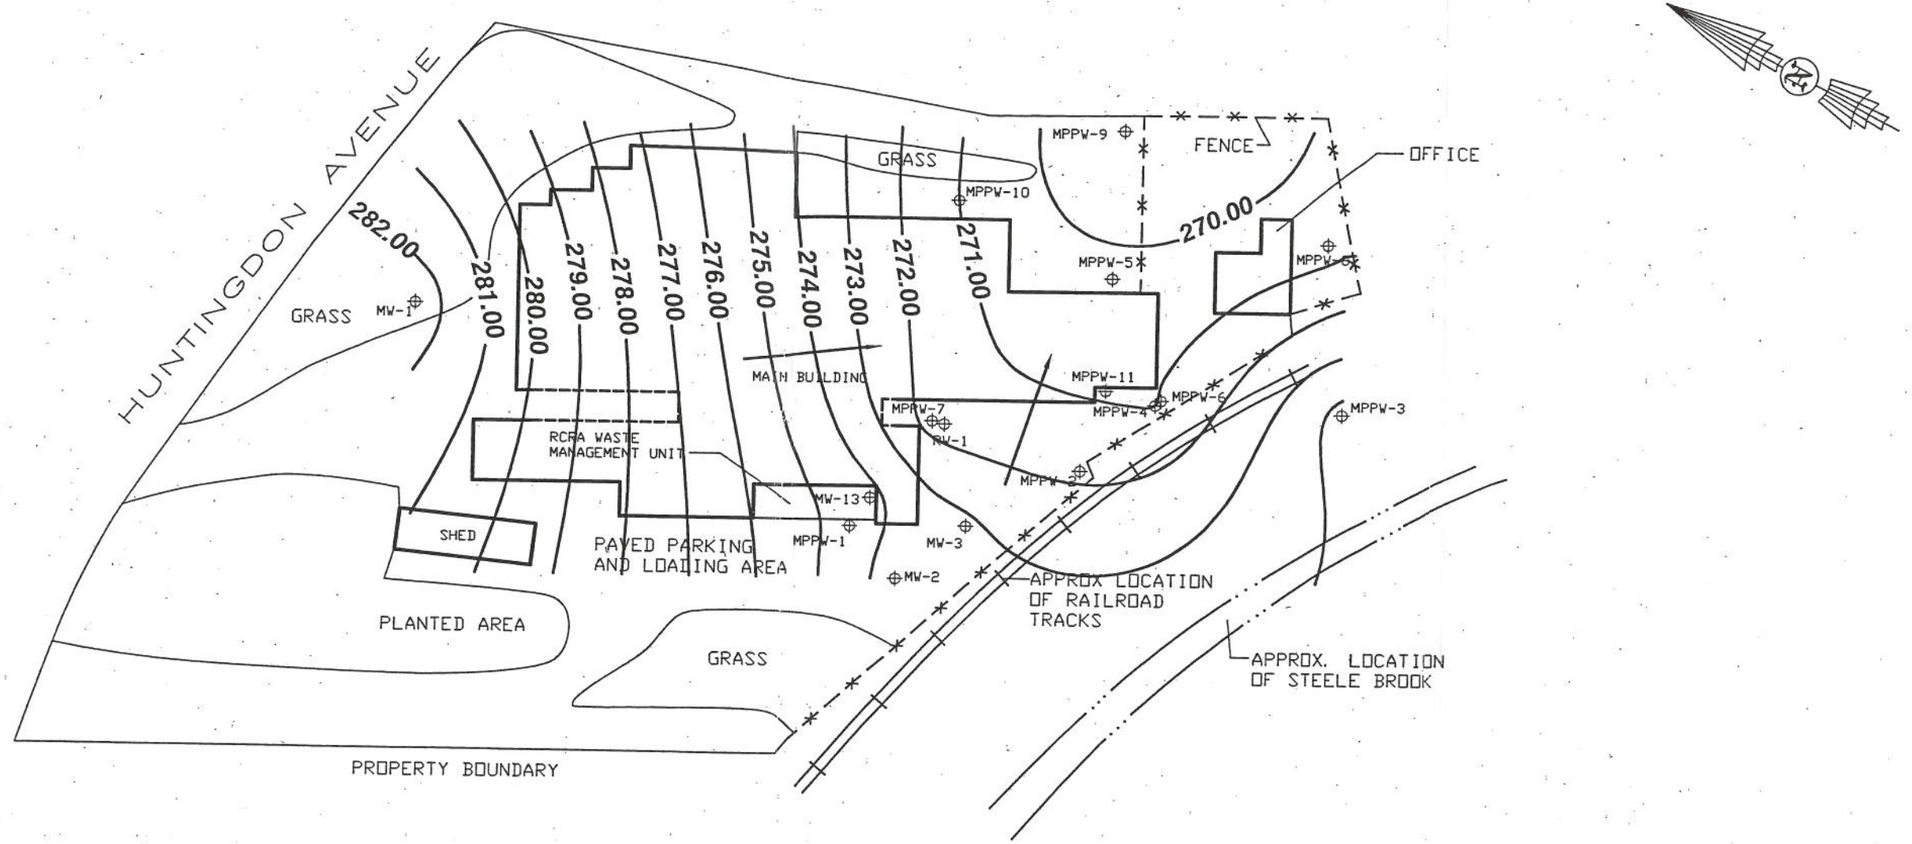

WELL	G. W. ELEV.
MW-1	282.60
MW-2	273.48
MW-3	273.21
MW-13	274.33
MPPW-1	274.66
MPPW-2	NOT MEASURED
MPPW-3	274.34
MPPW-4	270.97
MPPW-5	270.29
MPPW-6	271.09
MPPW-7	271.63
MPPW-8	270.63
MPPW-9	269.03
MPPW-10	270.99

NOTE: DASHED LINES APPROXIMATELY LOCATED.

LEGEND

- ⊕ MONITORING WELL
- 275 GROUND WATER ELEVATION CONTOUR (DASHED WHERE INFERRED)
- → GROUND WATER FLOW DIRECTION

100 0 50 100

APPROXIMATE SCALE
(1" = 100')

FIGURE 1
GROUNDWATER CONTOURS
JANUARY 2005
MIRROR POLISHING AND PLATING
346 HUNTINGDON AVENUE
WATERBURY, CONNECTICUT
HRP# MPP0092.GW

HRP Associates, Inc.
Creating the Right Solutions Together
Connecticut, New York, Massachusetts, Pennsylvania, South Carolina
167 New Britain Avenue
Plainville, Connecticut 06062
Ph: (860)793-6899 Fax: (860)793-6871
www.hrpassociates.com

J:\M\MPPIN - MIRROR POLISHING & PLATING\346 HUNTINGDON AVE, WATERBURY, CT\MPP0092GW\CAD\JAN 2005 GW.dwg,
01/11/2005 03:21:51 PM, \\HRP_FS1\RICOH Aficio 700 PCL 5e