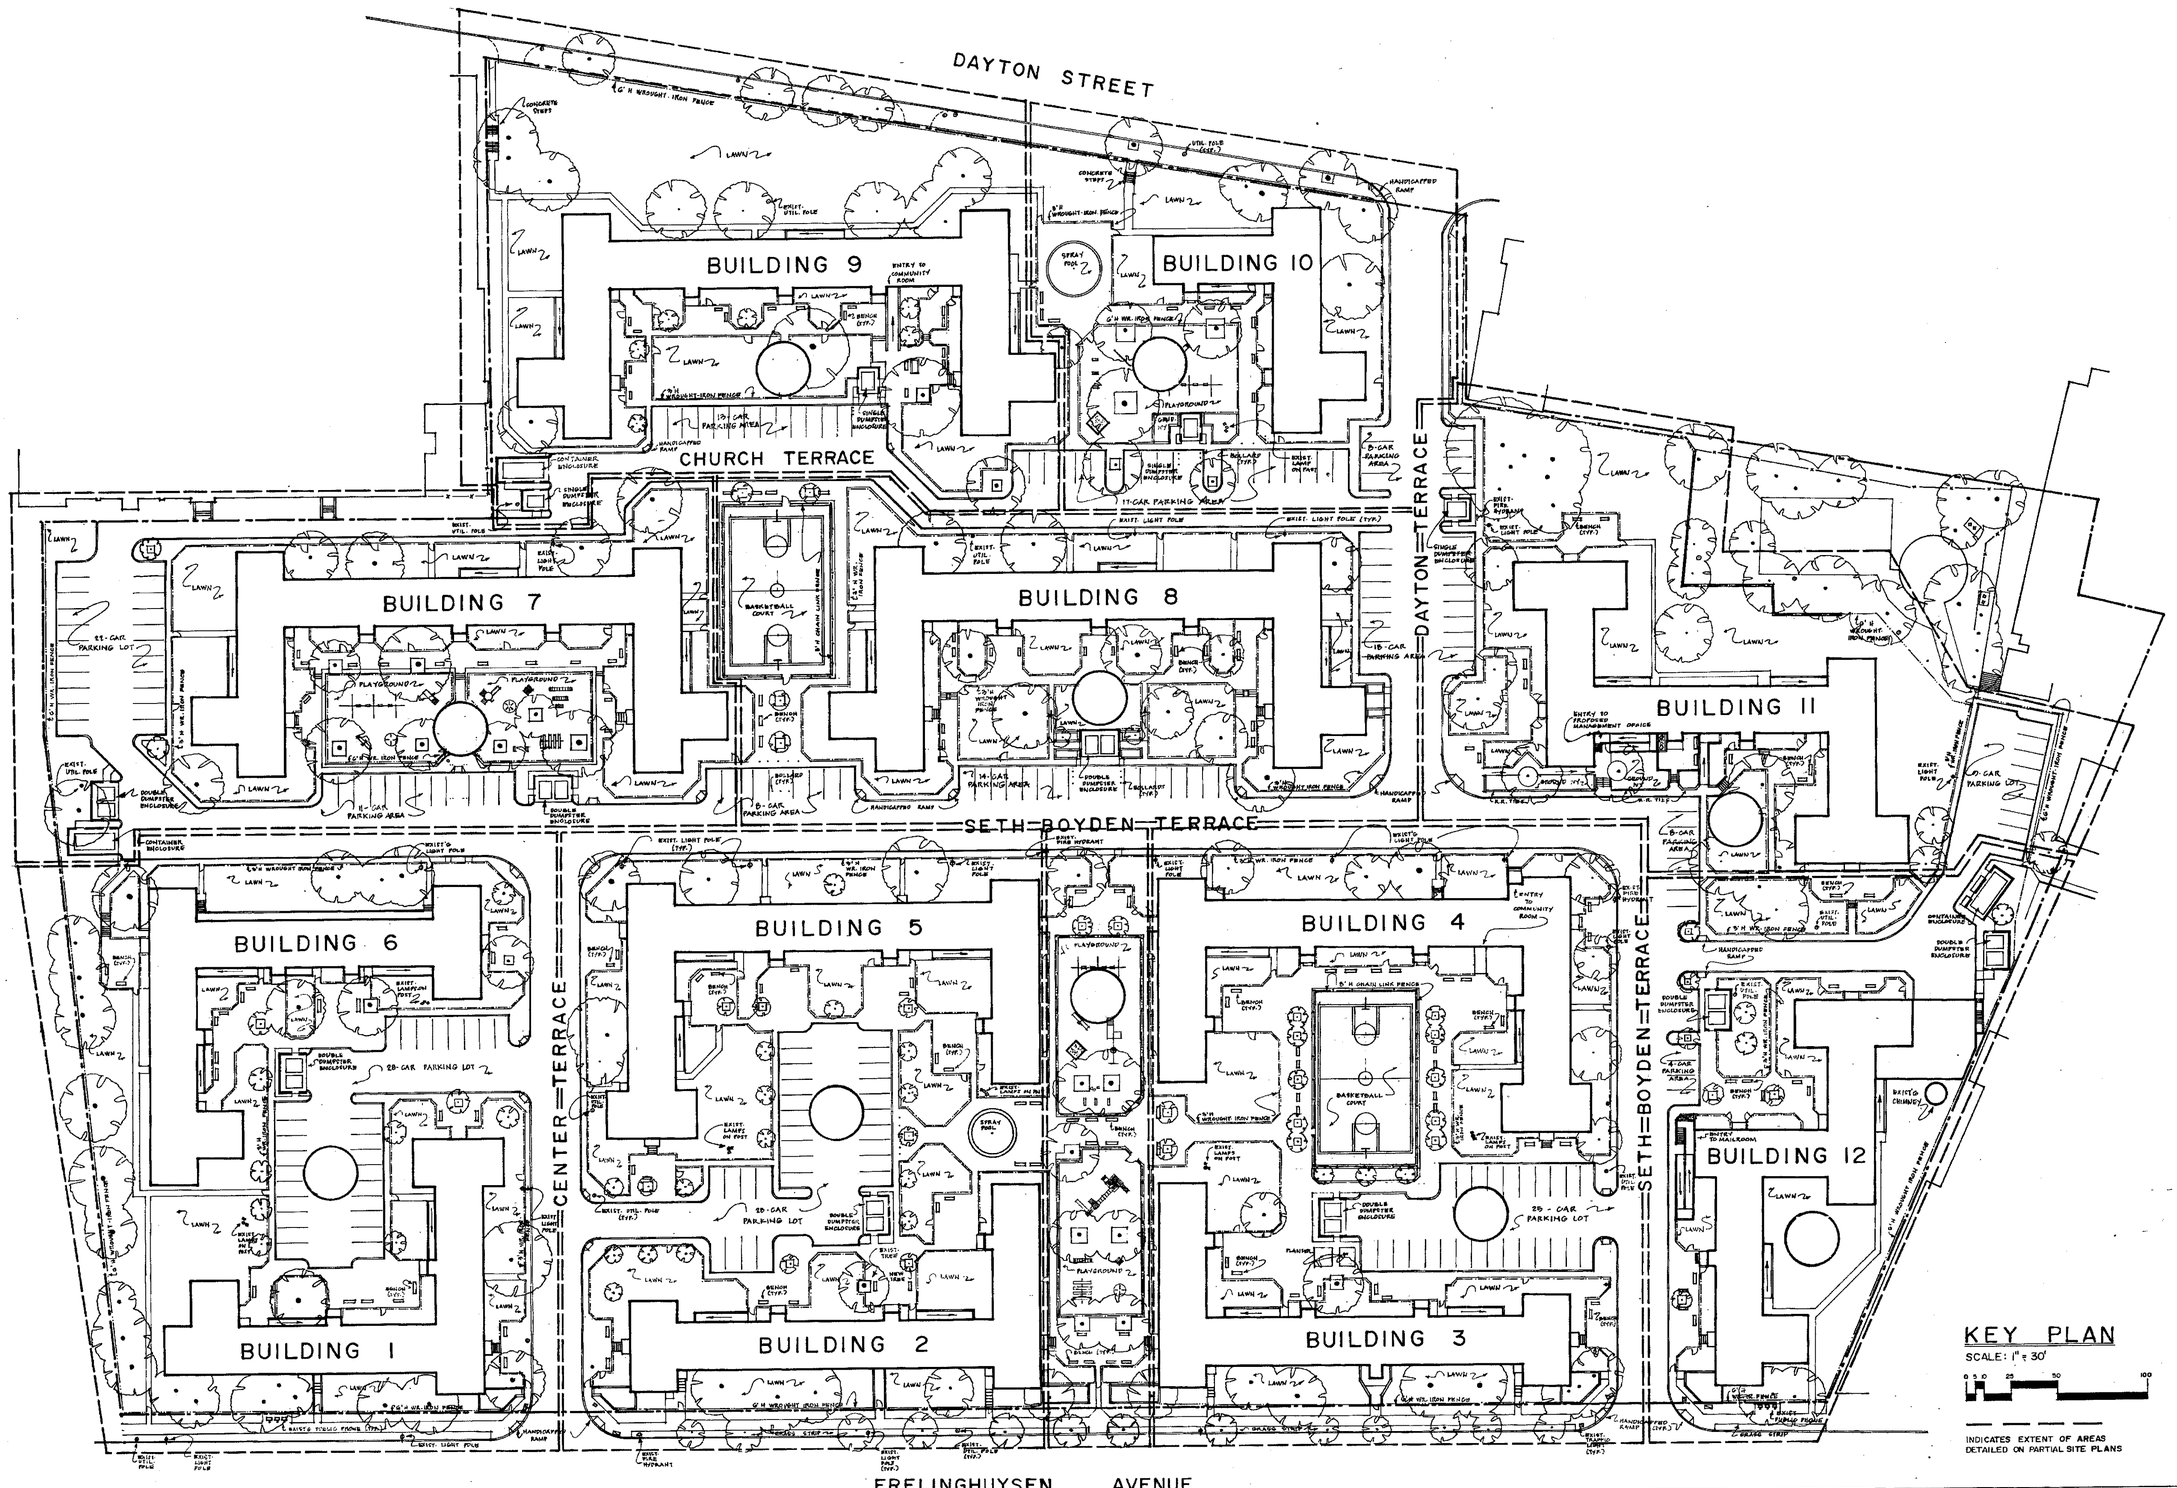

REVISIONS	
DATE	REMARKS
9-17-93	100% NOTES (P.S.E.+G.)

Housing Authority of the City of Newark
Seth Boyden Court NJ 2-1
Project NJ2-922 Mod 40
Sitework Improvements

John C. Inglese PE, RA
Registered Architect
NJ Lic. AI 08469
Professional Engineer
NJ Lic. GE 29997

TESIS
architecture and engineering p.c.
14 Green Street, Newark, NJ 07102
tel. 201-824-1500 fax. 201-824-3914

2

Drawn By: LV/RE
Checked By: JCI
Date: 9/16/93