| SYMBOL | |
|---|---|
| | HYDRANT |
| | OUT SIDE HOSE CONNECTION |
| | 100 SERIES $CO_2$ |
| | 200 SERIES DRY CHEMICAL |
| | HOSE AND REEL |
| | WATCHMAN KEY STATION |
| | 300 SERIES SODA ACID |
| | FIRE CART $CO_2$, DRY CHEMICAL AND HOSE |
| | FIRE CART FOAM w/ Nozzle + HOSE |
| F.D. | FIRE DOOR |

| DRAWN | CHECKED | APPROVED |
|---|---|---|
| DATE MAY '92 | DATE | DATE |

TOLERANCES EXCEPT AS NOTED
1 PLACE DECIMALS ± .06
2 PLACE DECIMALS ± .03
3 PLACE DECIMALS ± .010

REF. DWGS.

**MOLDED FIBER GLASS COMPANY**
4401 BENEFIT AVE. ASHTABULA, OHIO

DWG. NO. 40038 REV.
SHEET OF SCALE 1/16" = 12"
TITLE PLANT LAYOUT
CUSTOMER
PART NO. 3-147

REVISIONS

| LETTER | DATE | BY | CHECKED |
|---|---|---|---|
| ITEM | E.O. | LOC. | DESCRIPTION |

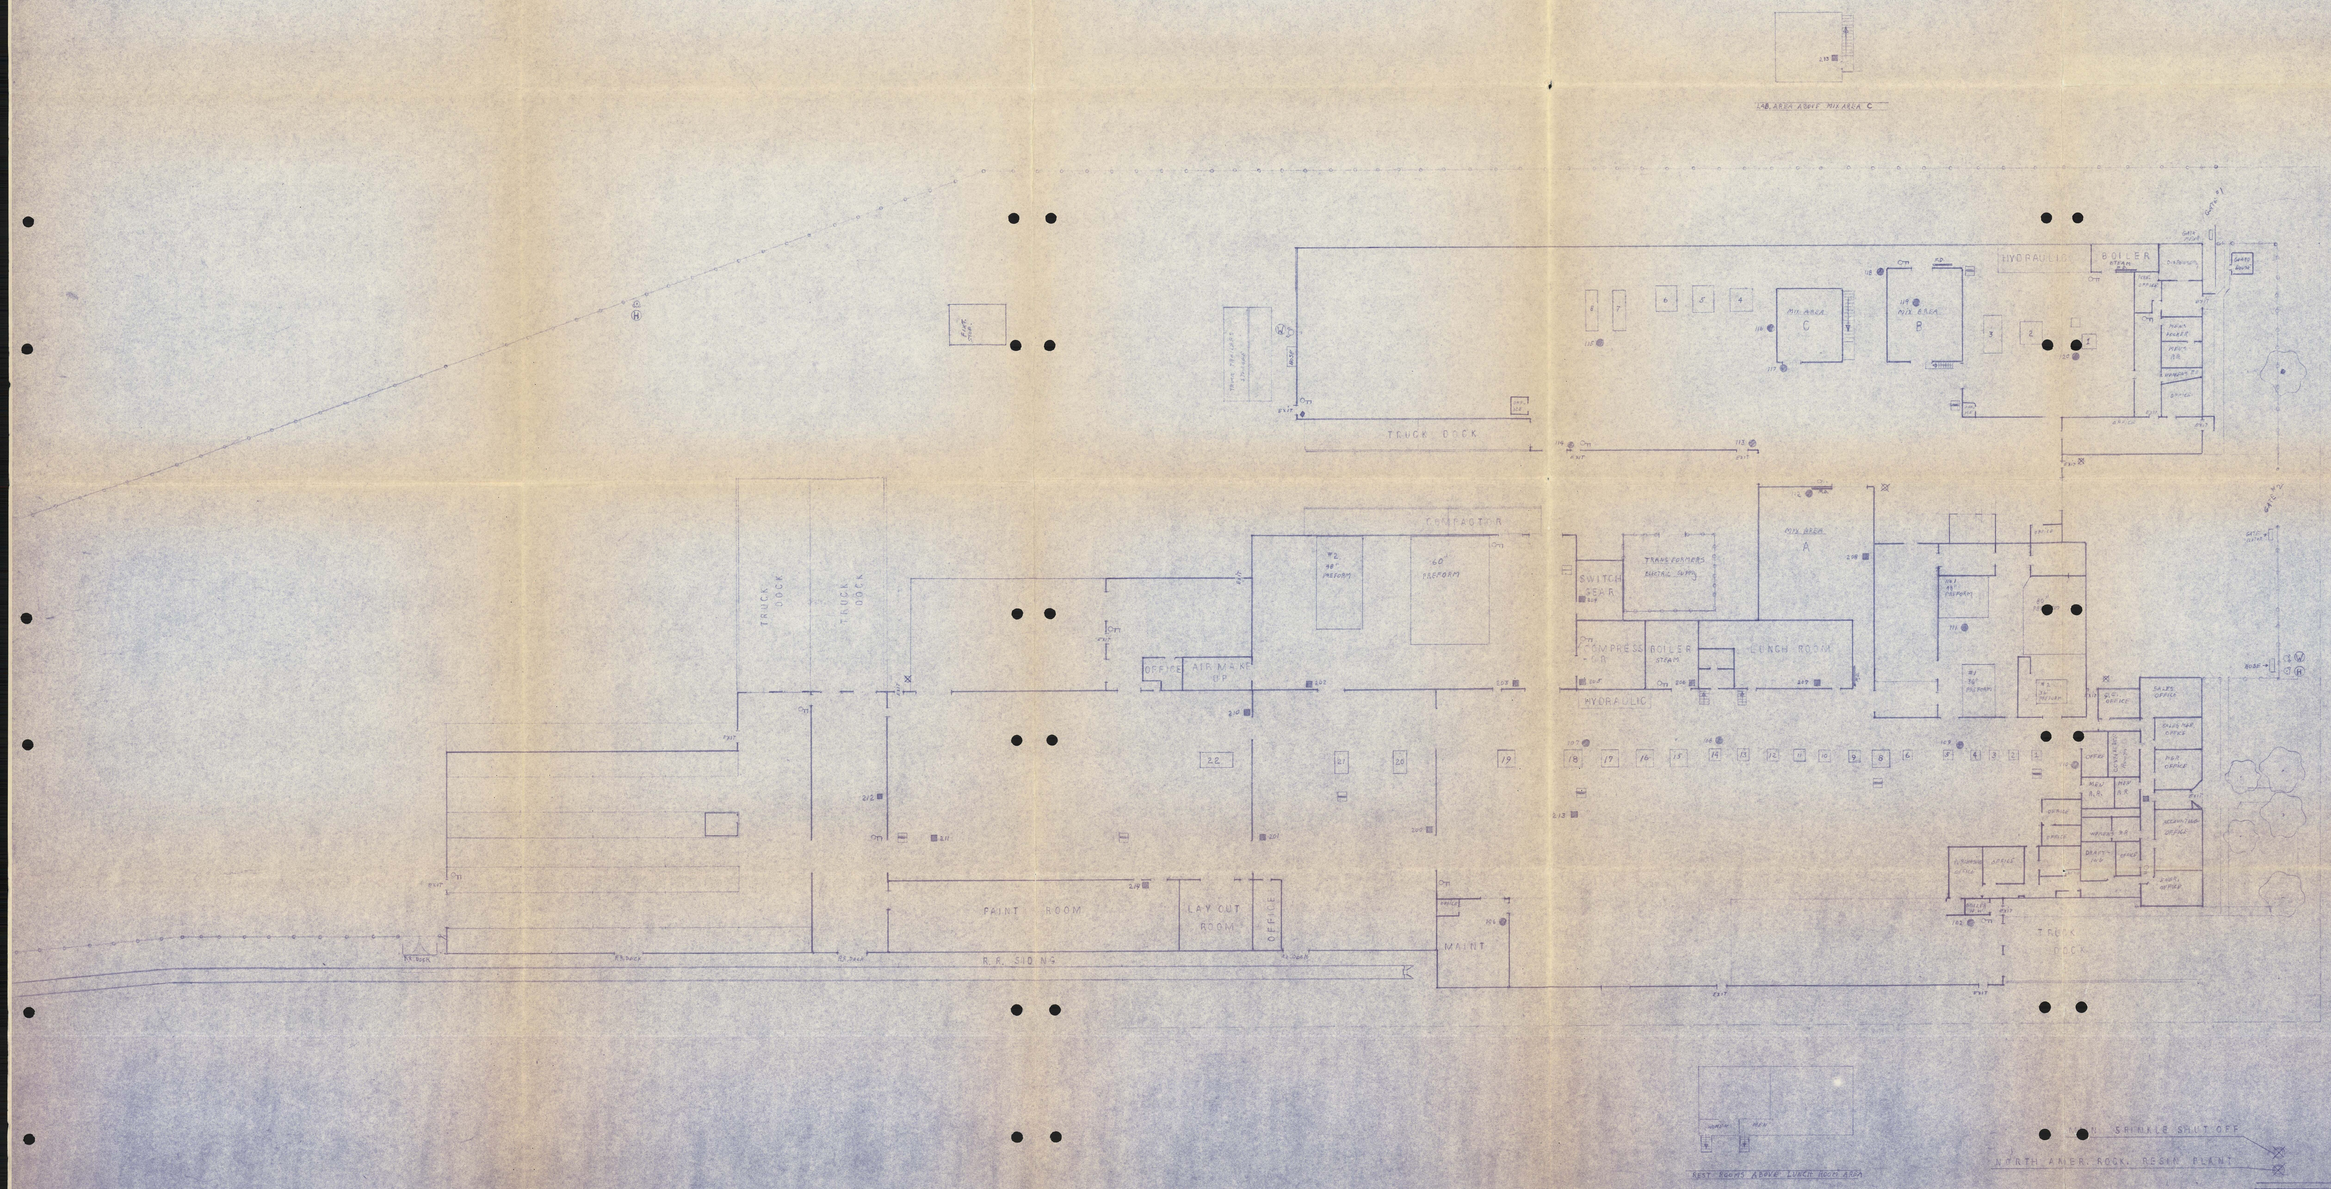


| DASH NO. | NO. REQ'D. | LOC. | SIZES & DESCRIPTION |
|---|---|---|---|

LIST OF MATERIAL — FINISH SIZES EXCEPT AS SHOWN

DWG. NO. 40038