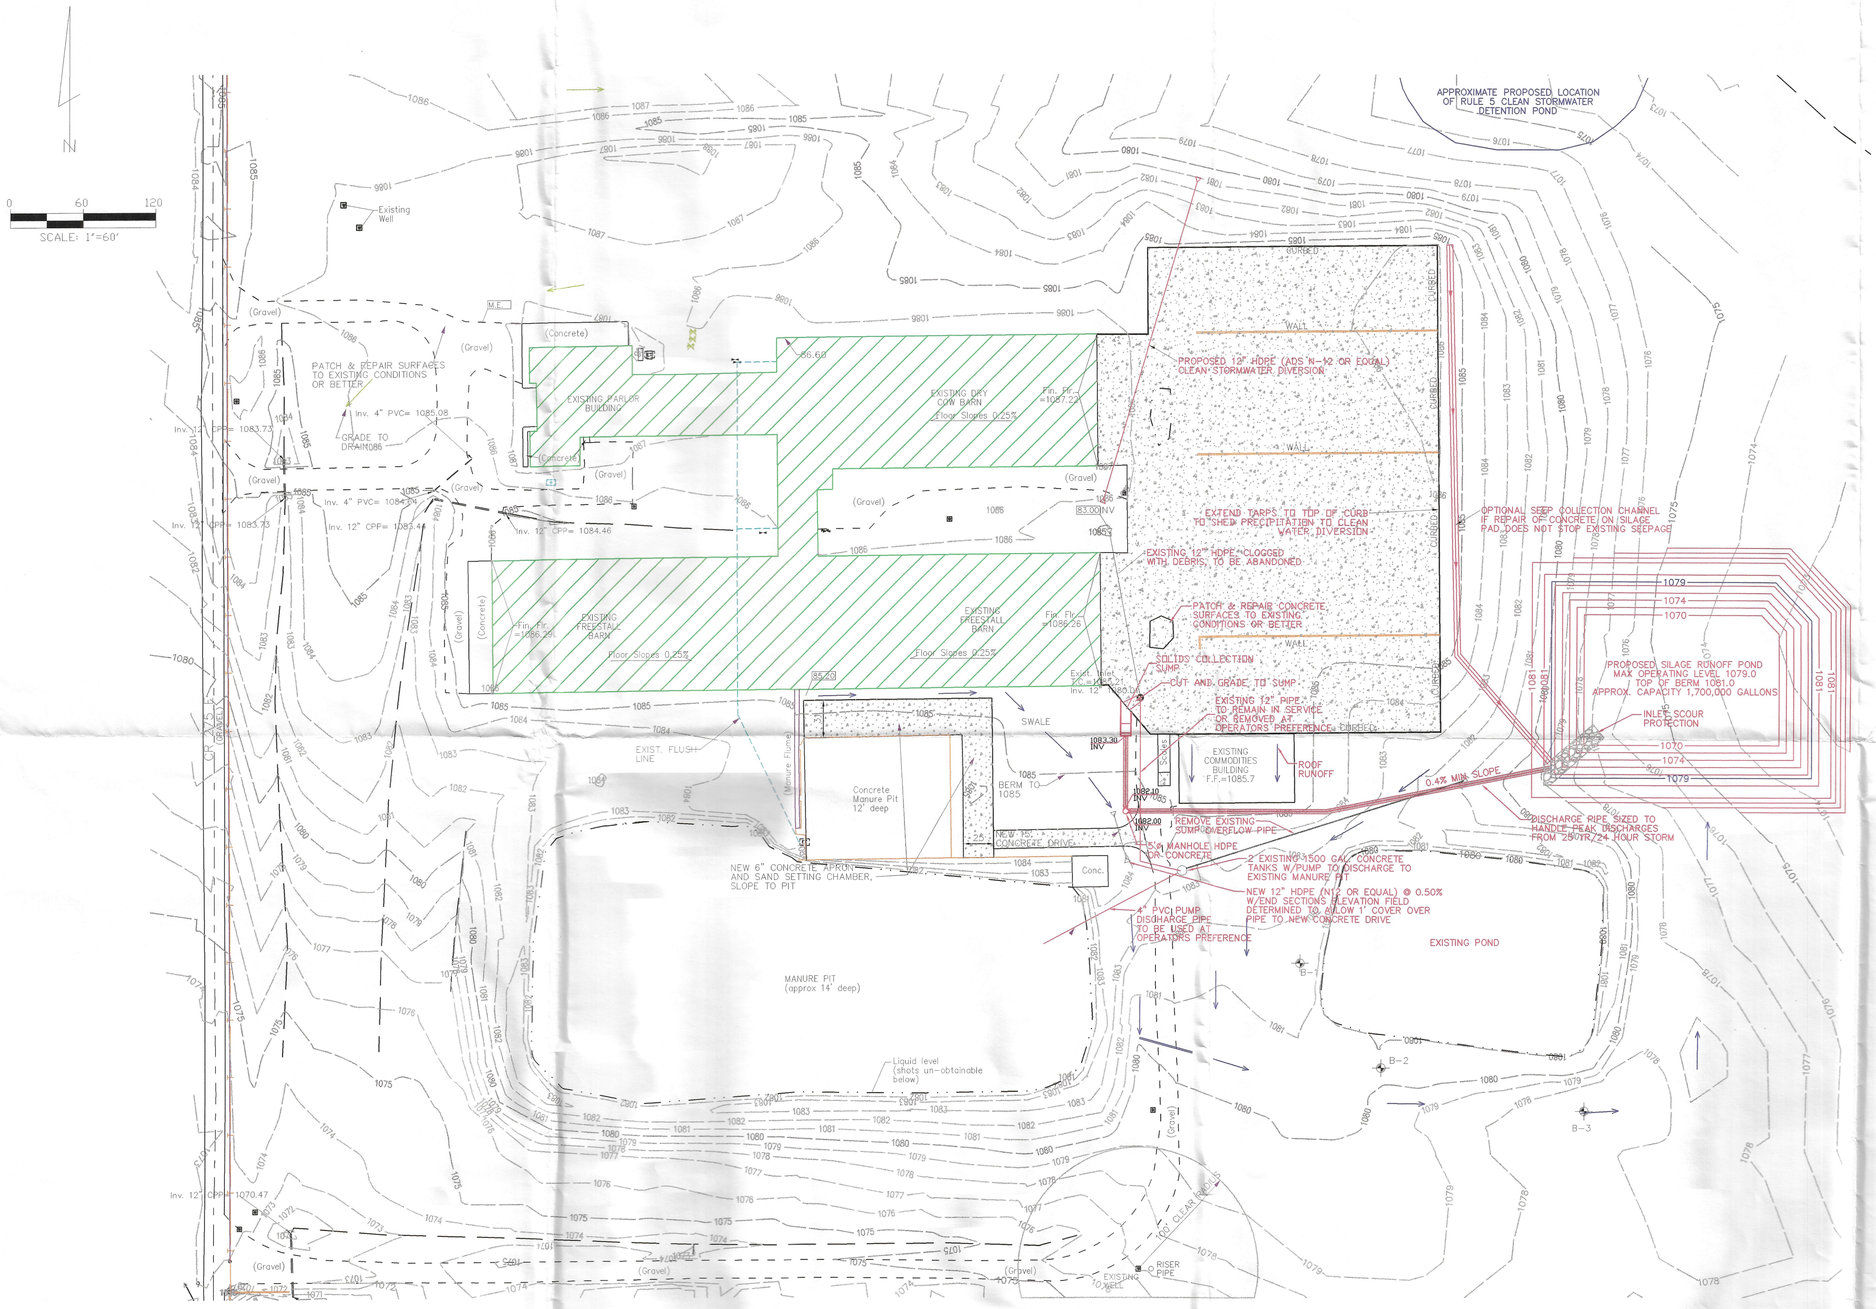

HOLEY MOLEY SAYS

"DIG SAFELY"

"IT'S THE LAW"
CALL 2 WORKING DAYS BEFORE YOU DIG
1-800-382-5544
(ANS. 1011 PRE)
PER INDIANA STATE LAW IC8-1-26, IT IS AGAINST THE LAW TO EXCAVATE WITHOUT NOTIFYING THE UNDERGROUND LOCATION SERVICE TWO (2) WORKING DAYS BEFORE COMMENCING WORK.

ANY AND ALL INFORMATION OR DATA ON THIS DRAWING IS NOT INTENDED OR DESIGNED TO BE SUITABLE FOR REUSE IN ANY MANNER OR BY ANY INDIVIDUAL, FIRM OR CORPORATION ON ANY OTHER PROJECT OR ON ANY OTHER EXTENSIONS OF THIS PROJECT. ANY REUSE OF INFORMATION OR DATA ON THIS SHEET IN ANY MANNER WHATSOEVER WITHOUT THE WRITTEN CONCURRENCE AND REDESIGN WILL BE AT THE USERS SOLE RISK WITHOUT LIABILITY OR LEGAL EXPOSURE IN ANY MANNER TO THE ENGINEER, ARCHITECT, SURVEYOR, FIRM OR CORPORATION WHO PREPARED THIS PLAN SHEET AND DETAILS.

REVISIONS

NUMBER	DATE	MADE BY	CHECKED BY	DESCRIPTION

DATE: 3-1-05
PREPARED BY: DAG
DRAWN BY: DRB
CHECKED BY:
MIL003-02

DAVID GERDEMAN REGISTERED No. 10303161 STATE OF INDIANA PROFESSIONAL ENGINEER

NORTH POINT ENGINEERING
6657 Frank Ave. N.W.
Suite 200
North Canton, Ohio 44720
330 - 494 - 8888
Fax 330 - 494 - 8889

REG. PROF. ENG. DAVID GERDEMAN, P.E. LICENSE NO. 10303161 — DATE 3-2-05

SILAGE RUNOFF MANAGEMENT PLAN

MILCO DAIRY
OVERALL SITE PLAN

HENRY COUNTY, INDIANA

2/3

J:\Active\Projects1\MIL003-Milco Dairy Silage Runoff Plan\dwg\MIL003-02_rev1.dwg - Mar 02, 2005 - 4:21pm - dbrookshire