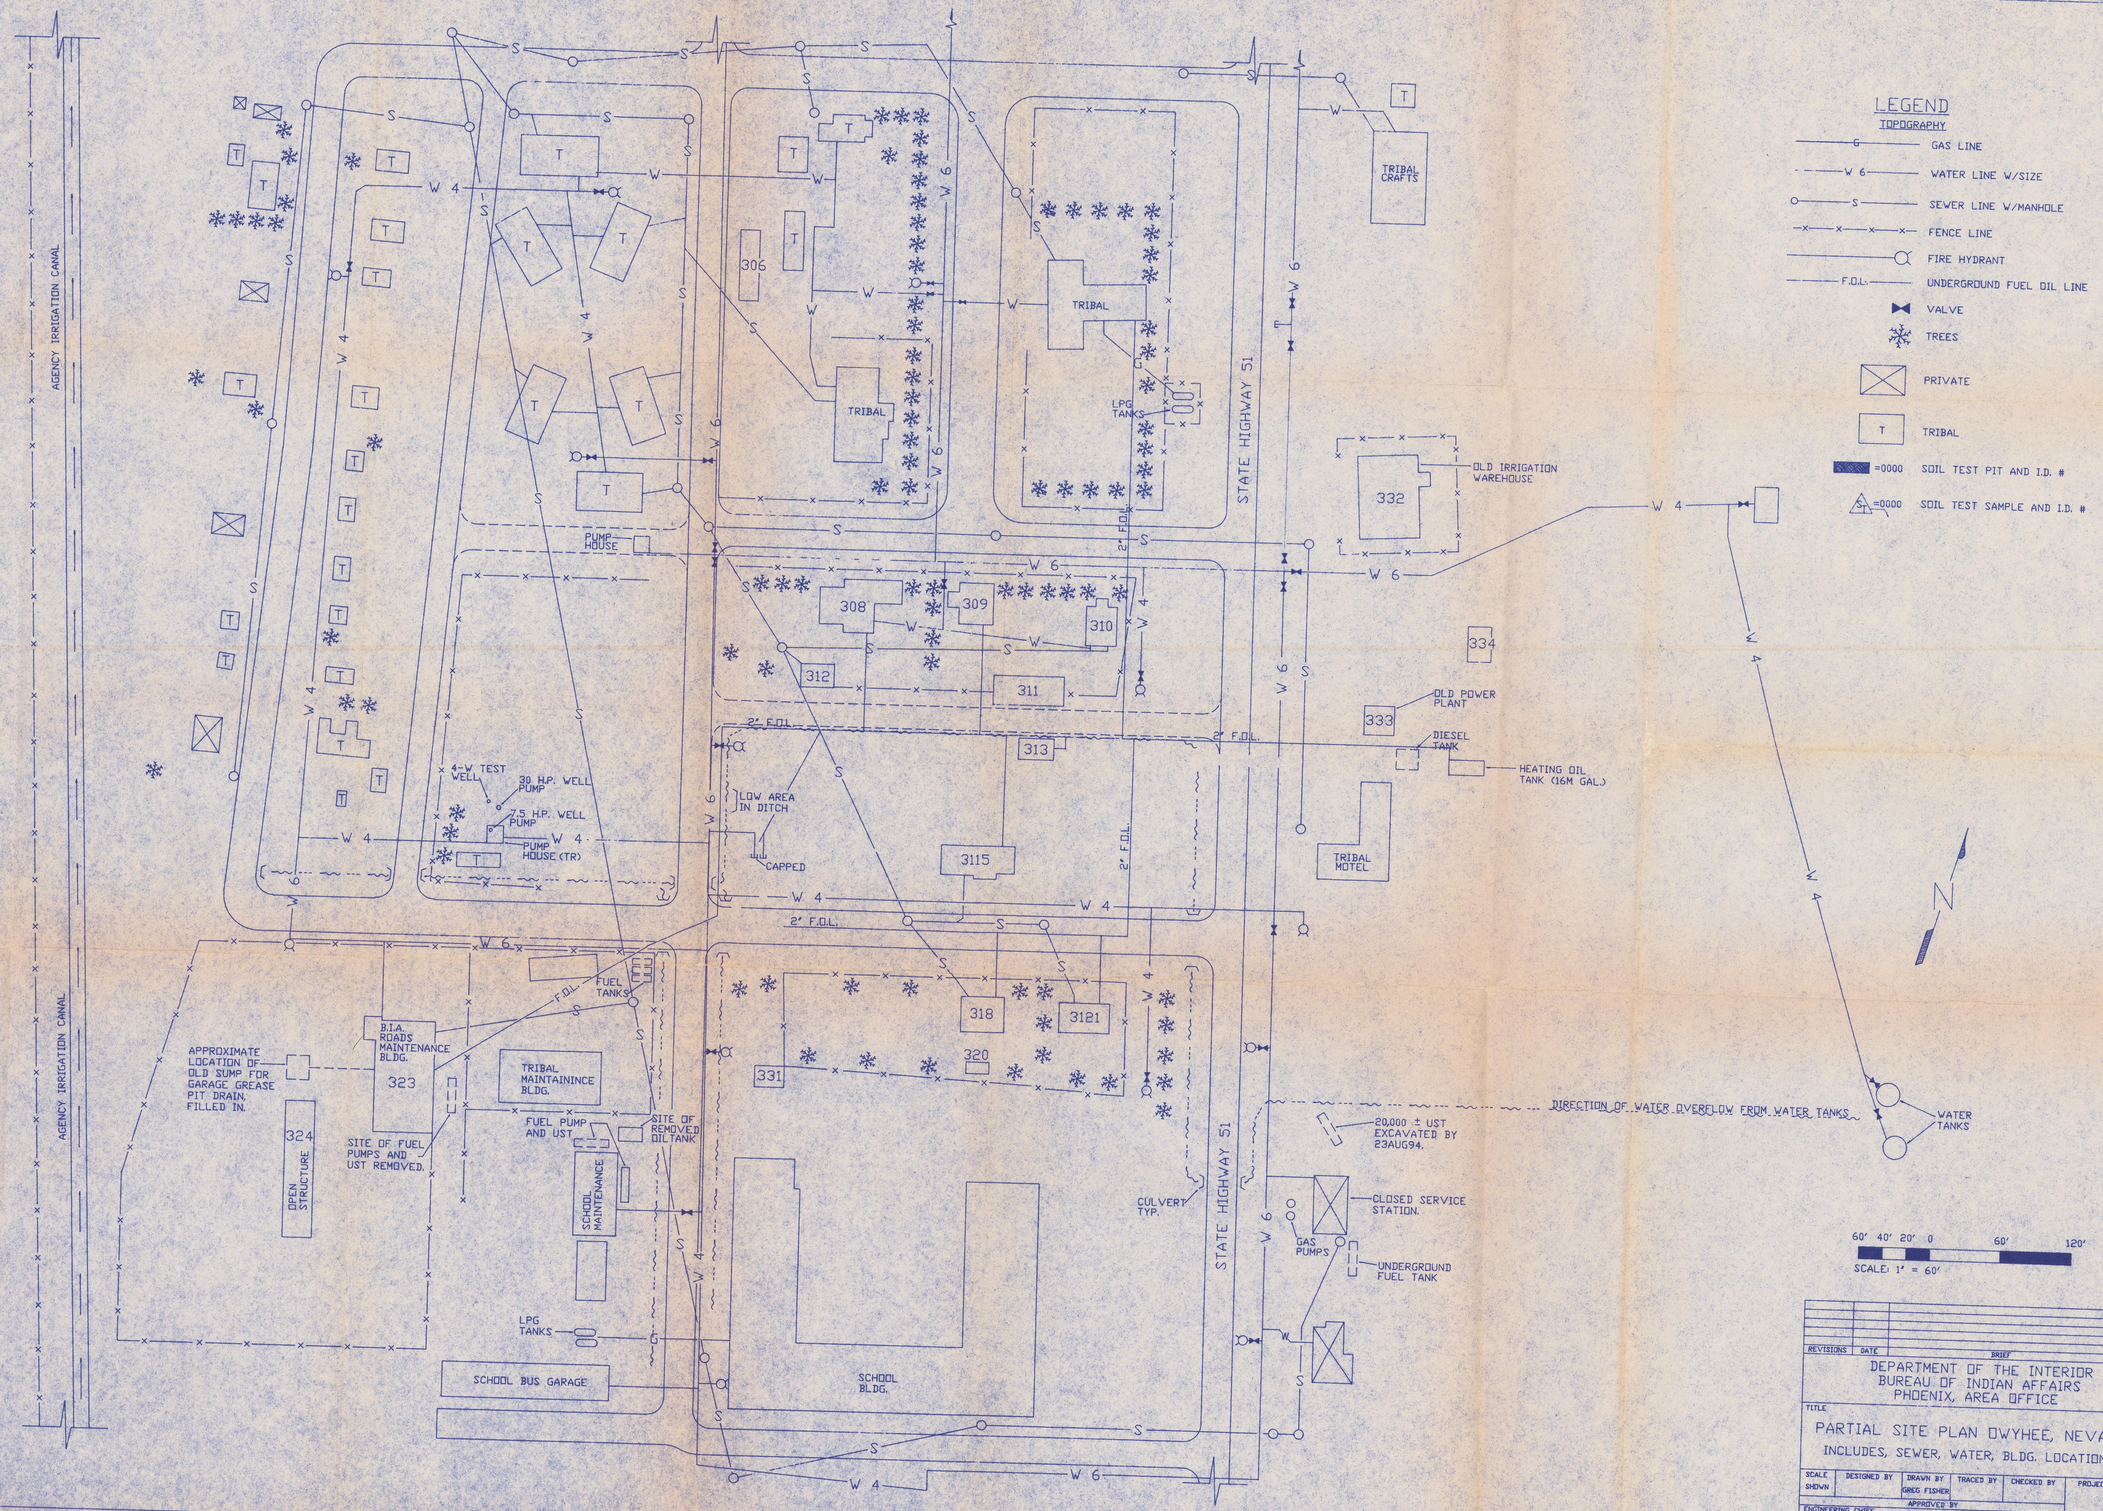

REVISIONS	DATE	BRIEF	BY

DEPARTMENT OF THE INTERIOR
BUREAU OF INDIAN AFFAIRS
PHOENIX, AREA OFFICE

TITLE:

PARTIAL SITE PLAN OWYHEE, NEVADA

INCLUDES, SEWER, WATER, BLDG. LOCATIONS.

SCALE: SHOWN	DESIGNED BY	DRAWN BY GREG FISHER	TRACED BY	CHECKED BY	PROJECT NUMBER

APPROVED BY

ENGINEERING CHIEF: MR. E.H. CURTIS

AREA FACILITY MGMT. OFFICER

DATE: 15SEP94

BRANCH OF FACILITIES MANAGEMENT
PHOENIX, ARIZONA

FILE

SHEETS 1 OF 1