SOIL BORING DATA

	BLOWS PER 6"	DEPTH	STRATA	DESCRIPTION OF SAMPLE
BORING #1	9, 24, 43, 21, 19, 20, 20, 50/0.5	1, 2, 3, 4, 5, 6, 7, 8	SILT TRACE CLAY SILT AND SAND	S-1 5'-6.5' BROWN MOIST S-2 8'-8.3'
BORING #2	14, 26, 72, 79, 68, 5, 12, 22, 50/0.5	1, 2, 3, 4, 5, 6, 7, 8, 9, 10	SILT SOME FINE SAND, TR. CLAY. REFUSAL ON CASING AND SPOON AT 8.2'.	S-1 5'-6.5' GRAY-BROWN MOIST.
BORING #3	11, 12, 19, 15, 28, 50, 205, 50/0.5	1, 2, 3, 4, 5, 6, 7, 8, 9	SILT SOME FINE SAND TRACE GRAVEL AND CLAY. REFUSAL ON CASING AT 7.2'.	S-1 5'-6.5' BROWN MOIST
BORING #4	6, 14, 21, 26, 13, 6, 10, 15, 25, 50/0.5	1, 2, 3, 4, 5, 6, 7, 8, 9, 10, 11	SILT SOME FINE SAND TRACE GRAVEL AND CLAY. COMPACT GLACIAL FILL	S-1 5'-6.5' BROWN MOIST S-2 7.5'-9' GRAY MOIST S-3 9'-10.5' GRAY MOIST
BORING #5	10, 20, 42, 21, 9, 11, 67, 77, 50/0.5	1, 2, 3, 4, 5, 6, 7, 8, 9	SILT TRACE OF SAND AND GRAVEL	S-1 6'-6.5' BROWN MOIST

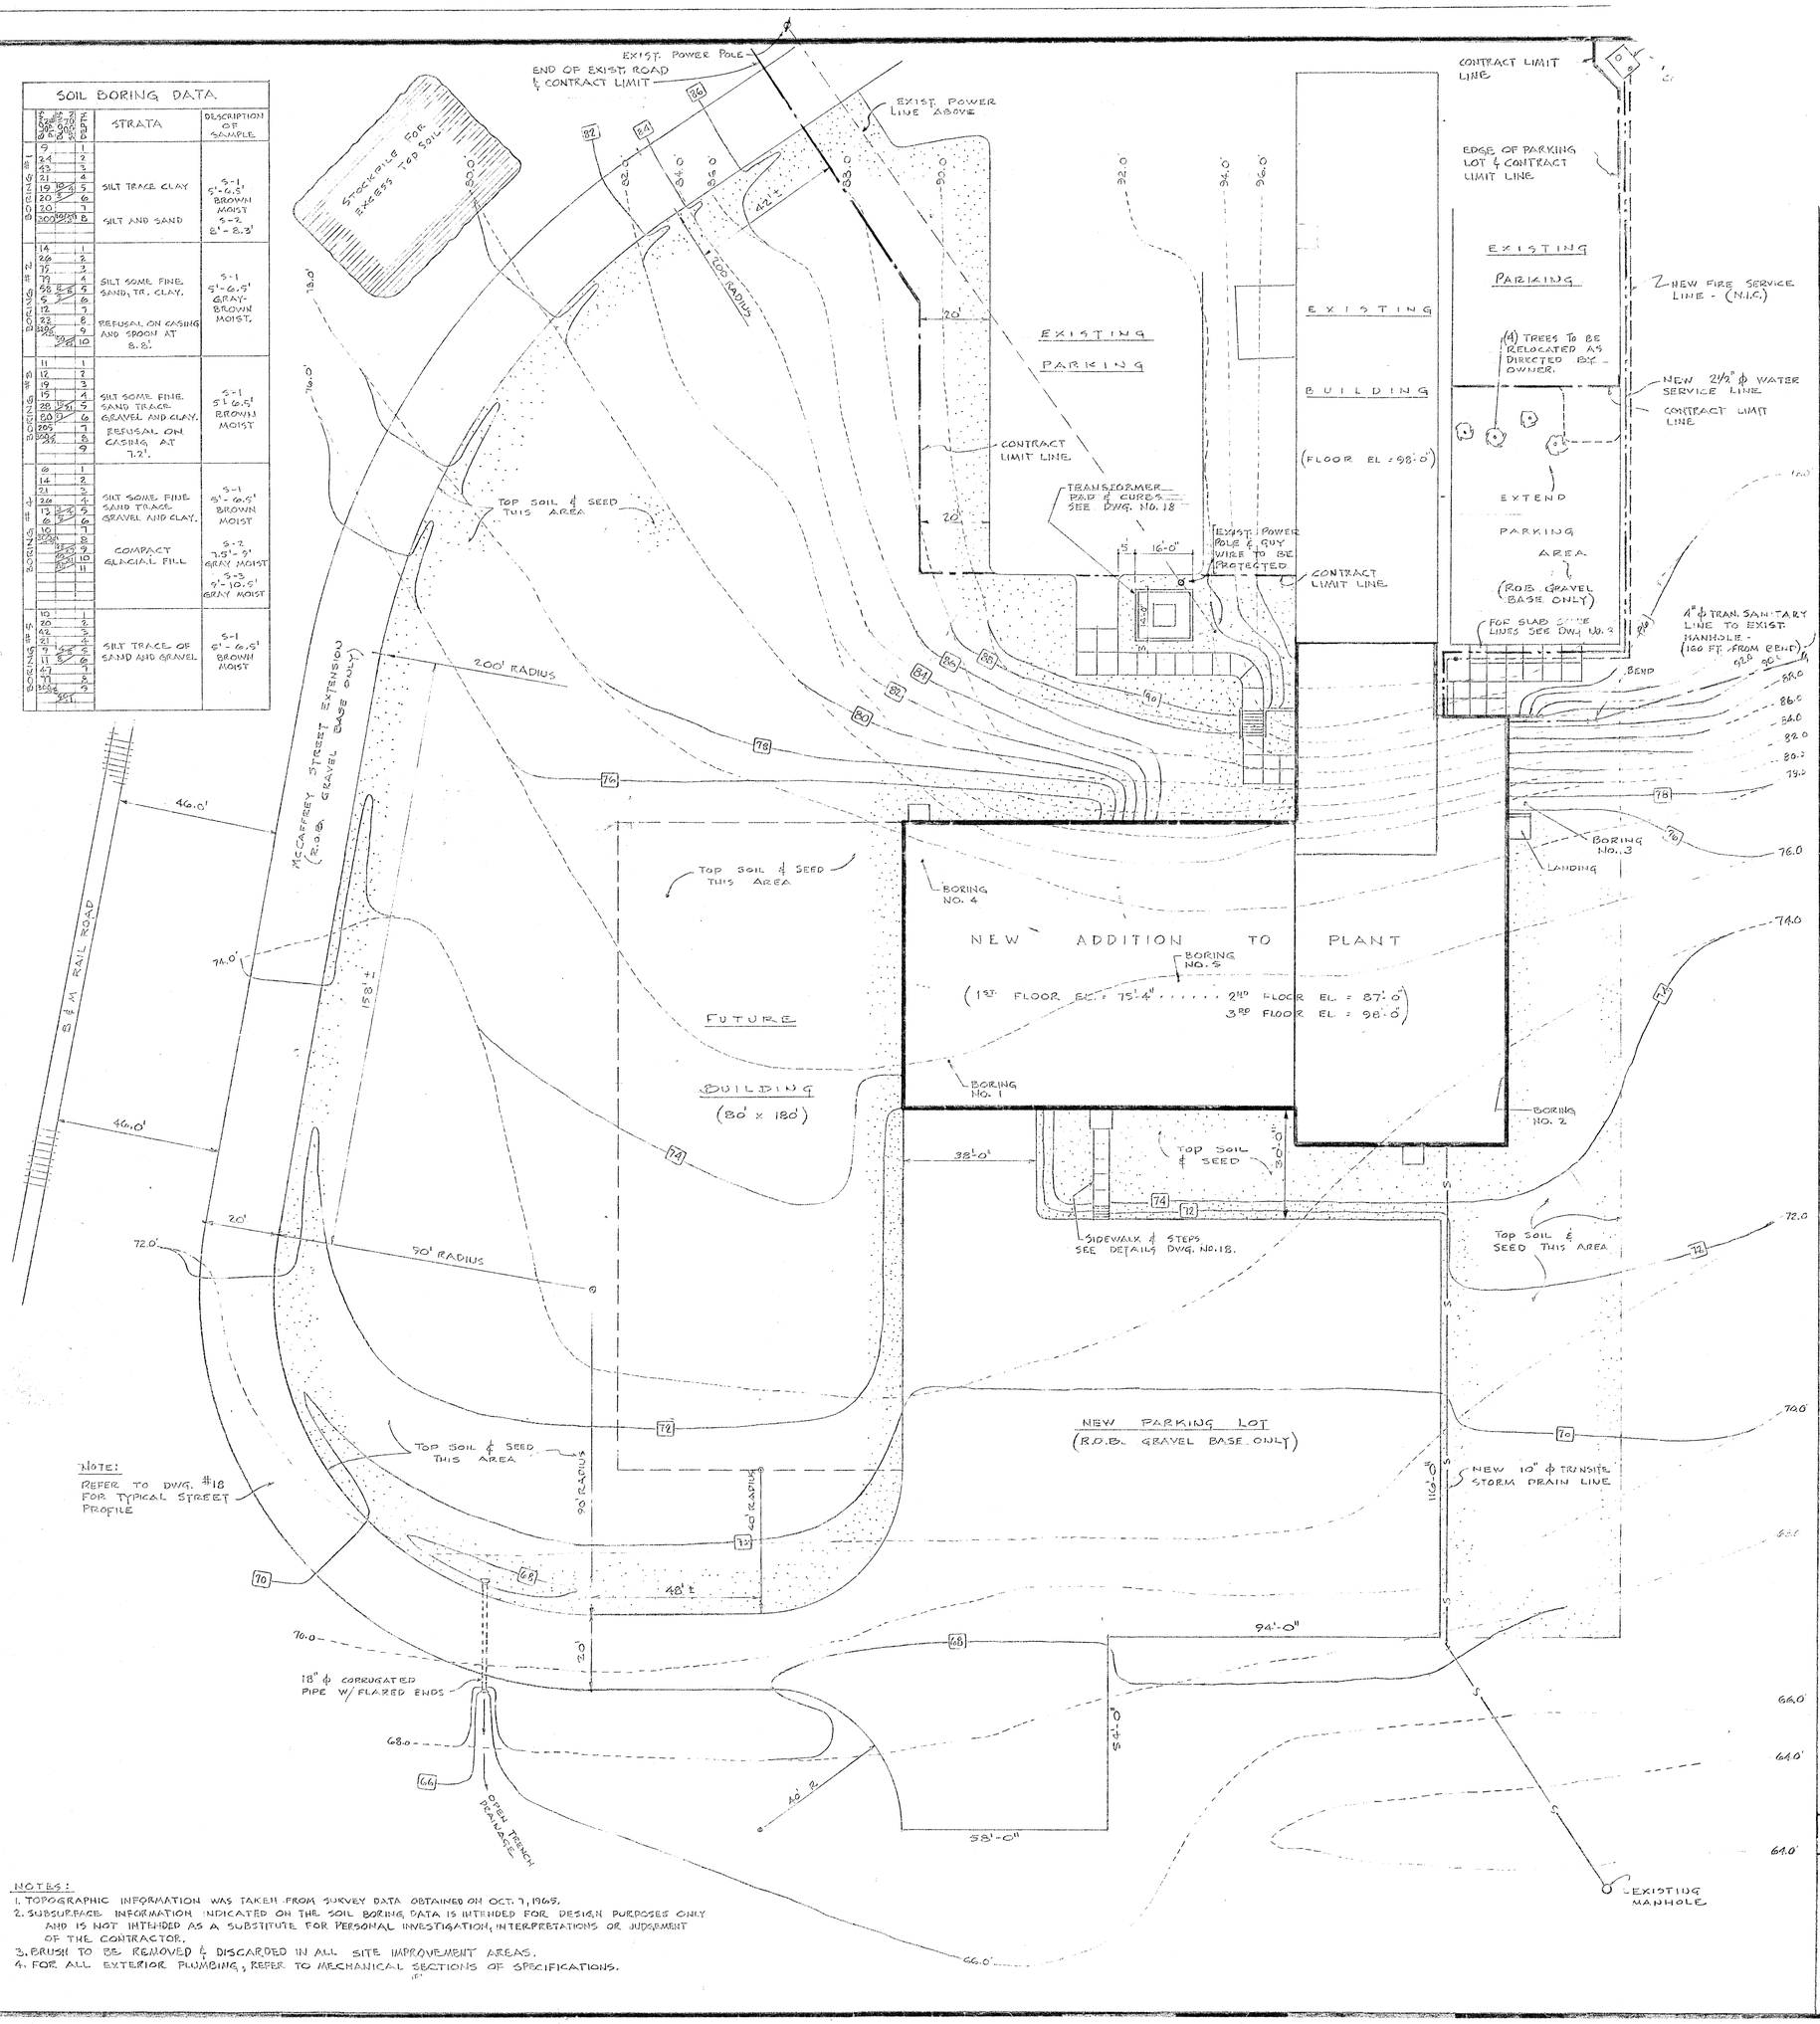

NOTE:
REFER TO DWG. #18 FOR TYPICAL STREET PROFILE

NOTES:
1. TOPOGRAPHIC INFORMATION WAS TAKEN FROM SURVEY DATA OBTAINED ON OCT. 7, 1965.
2. SUBSURFACE INFORMATION INDICATED ON THE SOIL BORING DATA IS INTENDED FOR DESIGN PURPOSES ONLY AND IS NOT INTENDED AS A SUBSTITUTE FOR PERSONAL INVESTIGATION, INTERPRETATIONS OR JUDGEMENT OF THE CONTRACTOR.
3. BRUSH TO BE REMOVED & DISCARDED IN ALL SITE IMPROVEMENT AREAS.
4. FOR ALL EXTERIOR PLUMBING, REFER TO MECHANICAL SECTIONS OF SPECIFICATIONS.

DODGE FIBER

HOOSICK FALLS

GENERAL CONSTRUCTION
JOHN T. PERCY & ASSOCIATES
CONSULTING ENGINEERS
LATHAM, NEW YORK

WALTER S. STEWMAN JR.
CONSULTING ELECTRICAL ENGINEER
ALBANY, NEW YORK

FREDERICK W. SHELDON
CONSULTING MECHANICAL ENGINEER
ALBANY, NEW YORK

INDEX TO DRAWINGS

GENERAL CONSTRUCTION

1	PLOT PLAN
2	FIRST FLOOR PLAN
3	2ND, 3RD, & 4TH FLOOR PLAN
4	ROOF PLAN & BUILDING ELEVATIONS
5	BUILDING ELEVATIONS
6	BUILDING SECTIONS
7	WALL SECTIONS
8	COLUMN & MISCELLANEOUS DETAILS
9	WINDOW & DOOR DETAILS
10	STAIR DETAILS
11	EMPLOYEE'S ENTRANCE DETAILS
12	VISITORS ENTRANCE DETAILS
13	FOUNDATION PLAN & DETAILS
14	CONCRETE DETAILS
15	FRAMING PLAN
16	FRAMING PLANS
17	COLUMN SCHEDULE & STEEL DETAILS
18	COATING TOWER & MISC. DETAILS

ELECTRICAL

E-1	RISER DIAGRAM, SCHEDULES, & DETAILS
E-2	ELECTRIC LAYOUT - 1ST FLOOR PLAN
E-3	ELECTRIC LAYOUT - 2ND, 3RD, & 4TH FLOOR PLANS

MECHANICAL

M-1	FOUNDATION PLAN
M-2	1ST FLOOR PLAN
M-3	2ND, & 3RD FLOOR PLANS
M-4	4TH FLOOR & ROOF PLANS

EXPLANATION OF SECTIONS

SECTION — FIRST SHEET WHERE SECTION IS TAKEN — SHEET WHERE SECTION IS DRAWN

LEGEND

- 72.0 EXISTING CONTOURS
- 76 NEW CONTOURS
- CONCRETE
- BLOCK MASONRY
- PARTITIONS N.I.C.
- WOOD BLOCKING
- FINISHED WOOD
- INSULATION (BATT OR FILL)
- INSULATION (RIGID)

PLOT PLAN

ADDITION TO McCAFFREY STREET PLANT
DODGE FIBERS CORPORATION
HOOSICK FALLS, NEW YORK

JOHN T. PERCY & ASSOCIATES
ALBANY, NEW YORK

DRAWN: R.L.M.	1" = 20' 0"	DFC - 2
CHECKED: R.A.M.	JUNE 1, 1966	