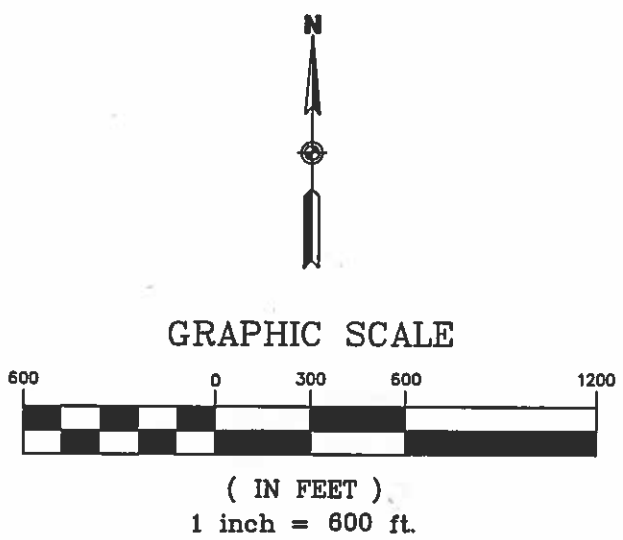

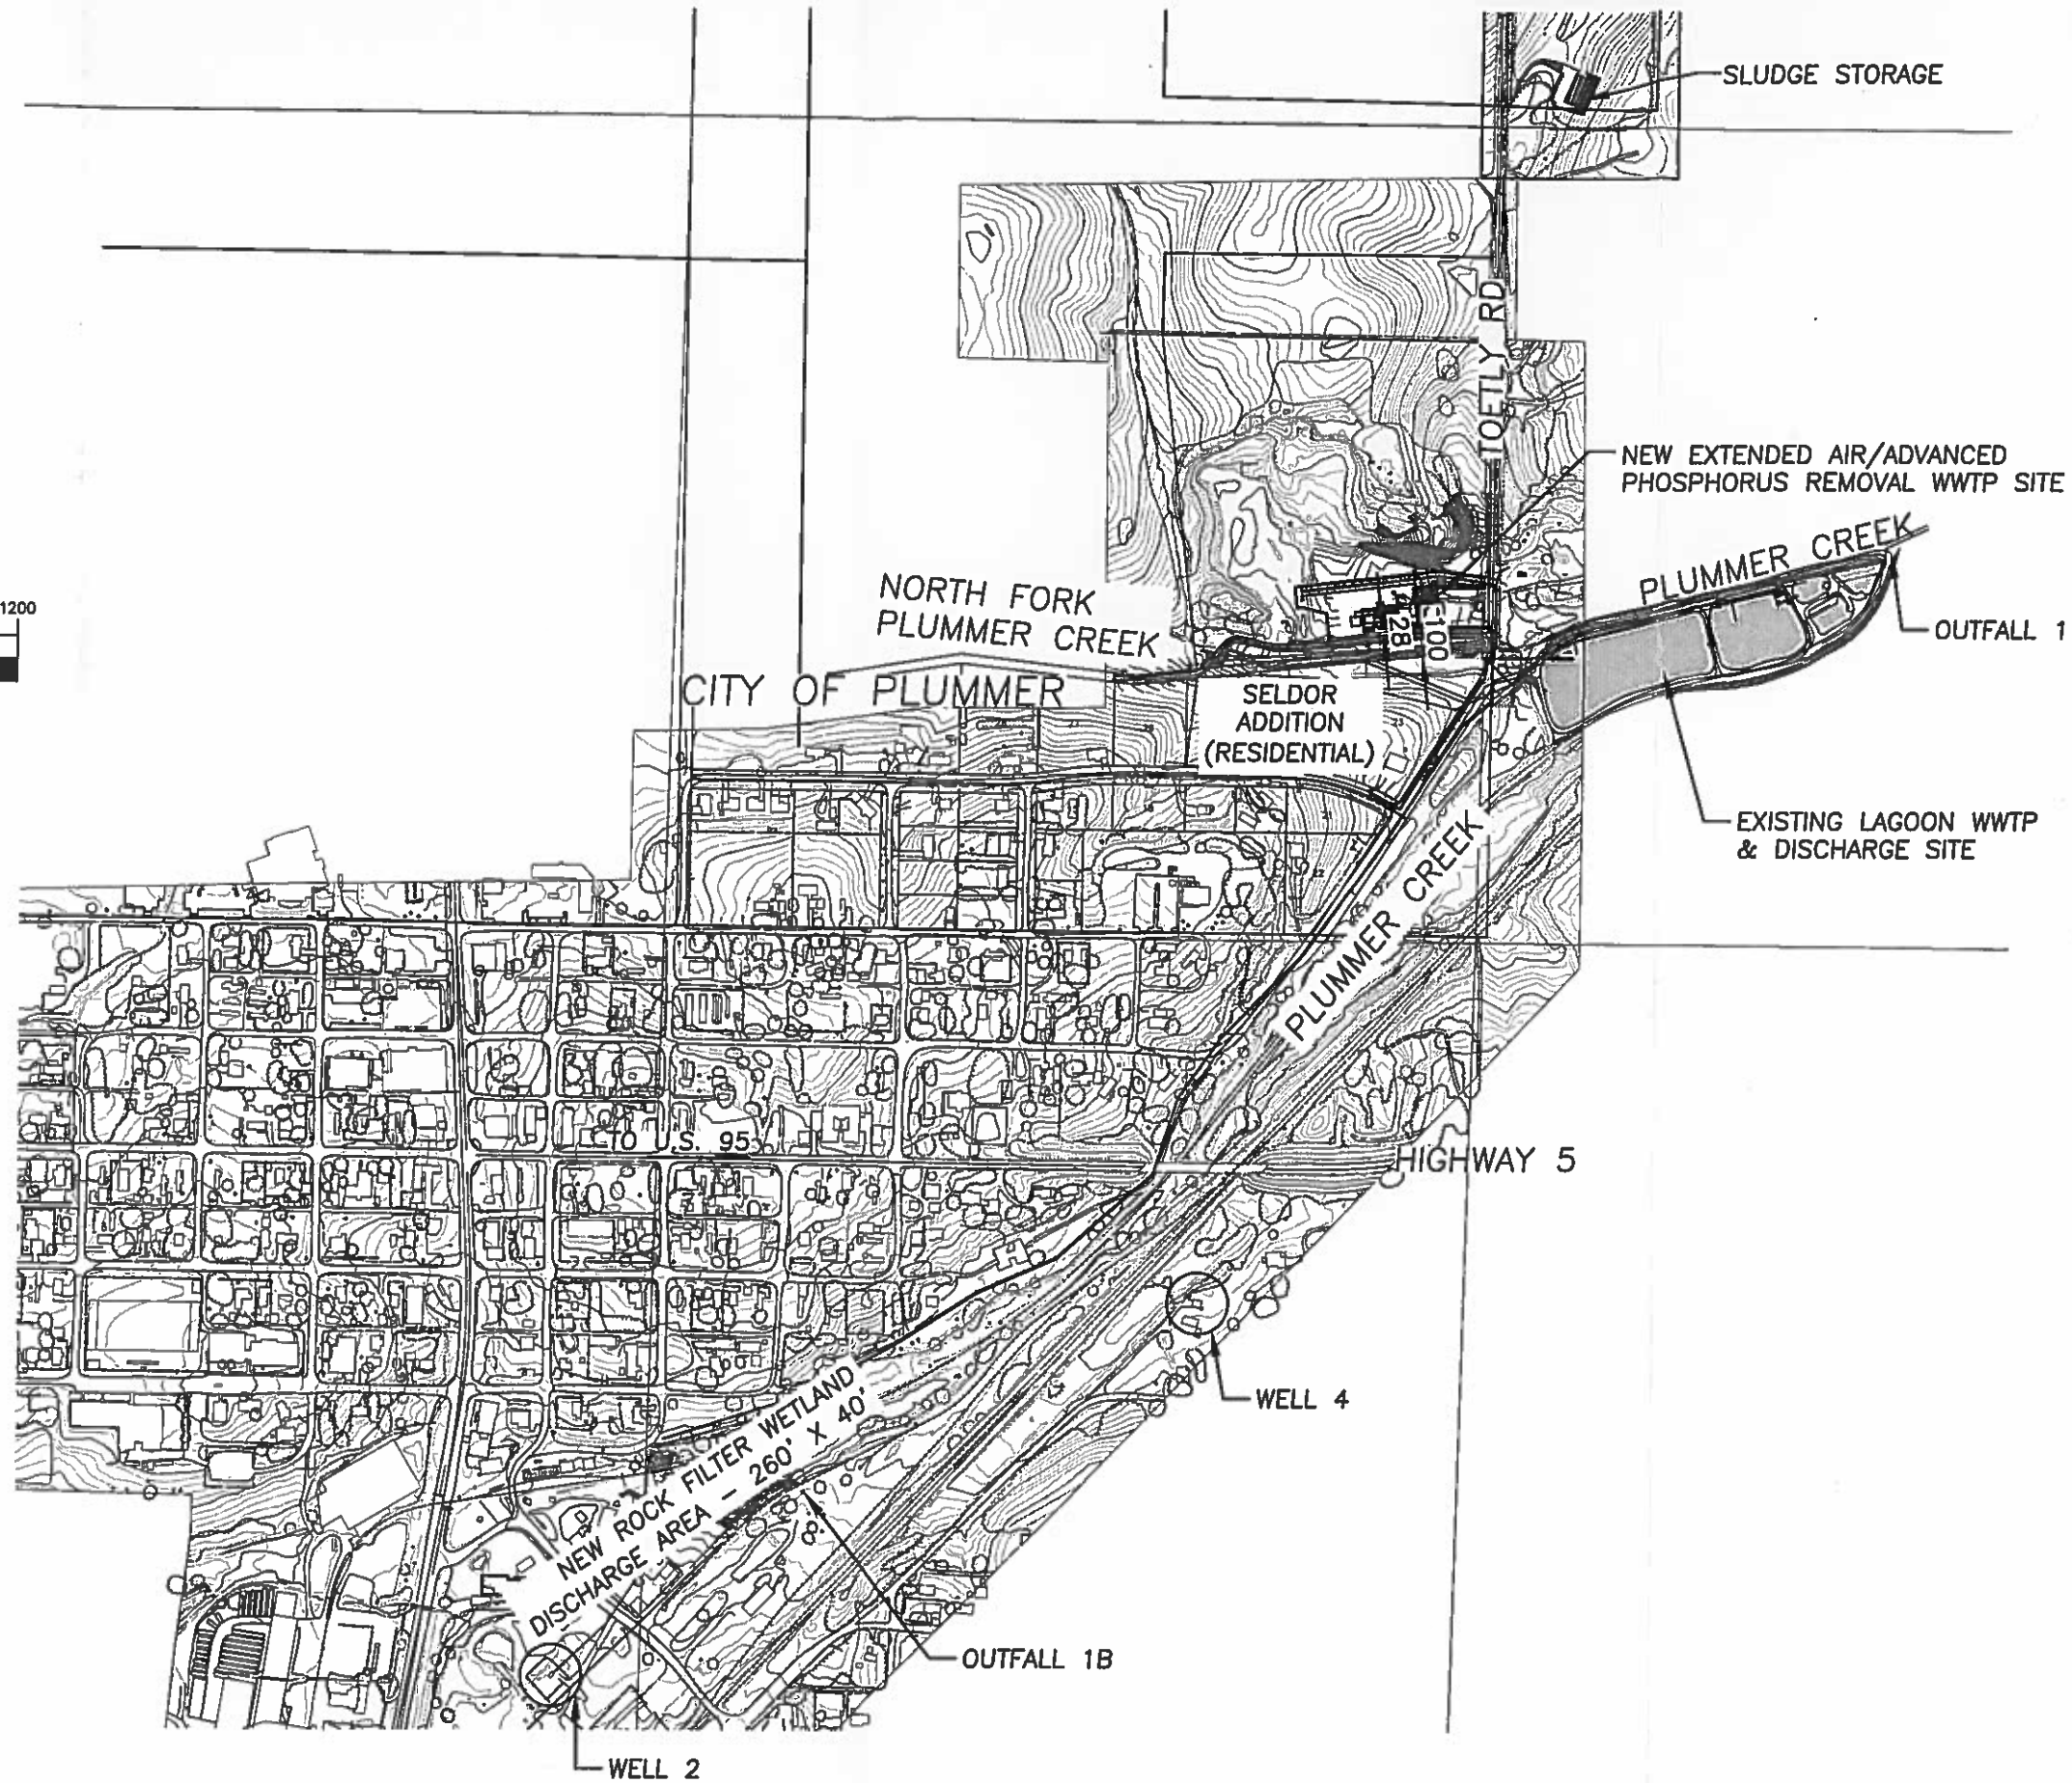

Sheet	EX1
USKH W.O.	1057200
CAD File	1057200EX1
Checked	AEG
Date	1/08/09
Scale	1"=600'
Drawn	ALB

USKH
Engineering • Land Surveying
Planning • Architectural

Sheet Title	VICINITY MAP
Project	PLUMMER WASTEWATER TREATMENT PLANT PLUMMER, IDAHO
Client	CITY OF PLUMMER