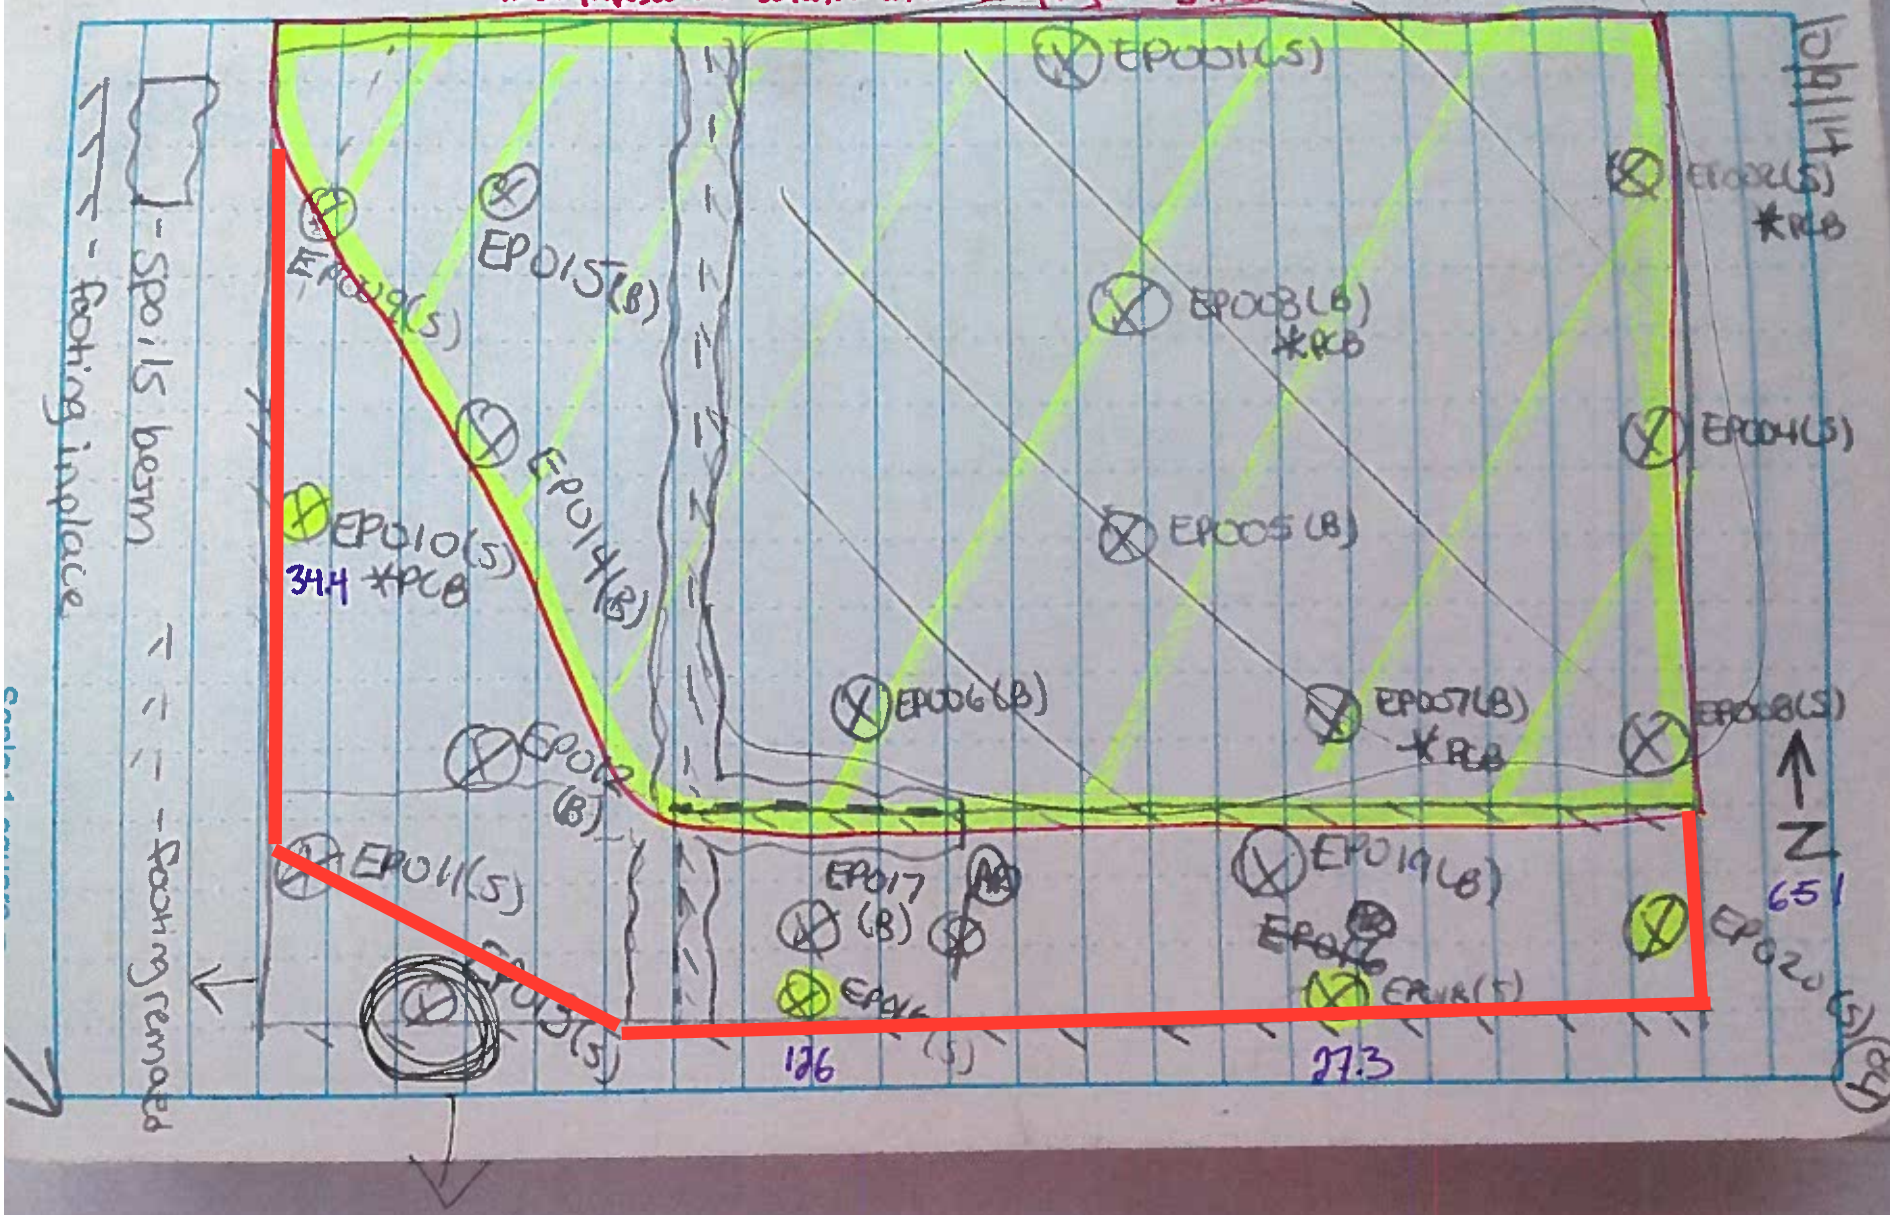Area proposed for backfill after scraping of bog material.