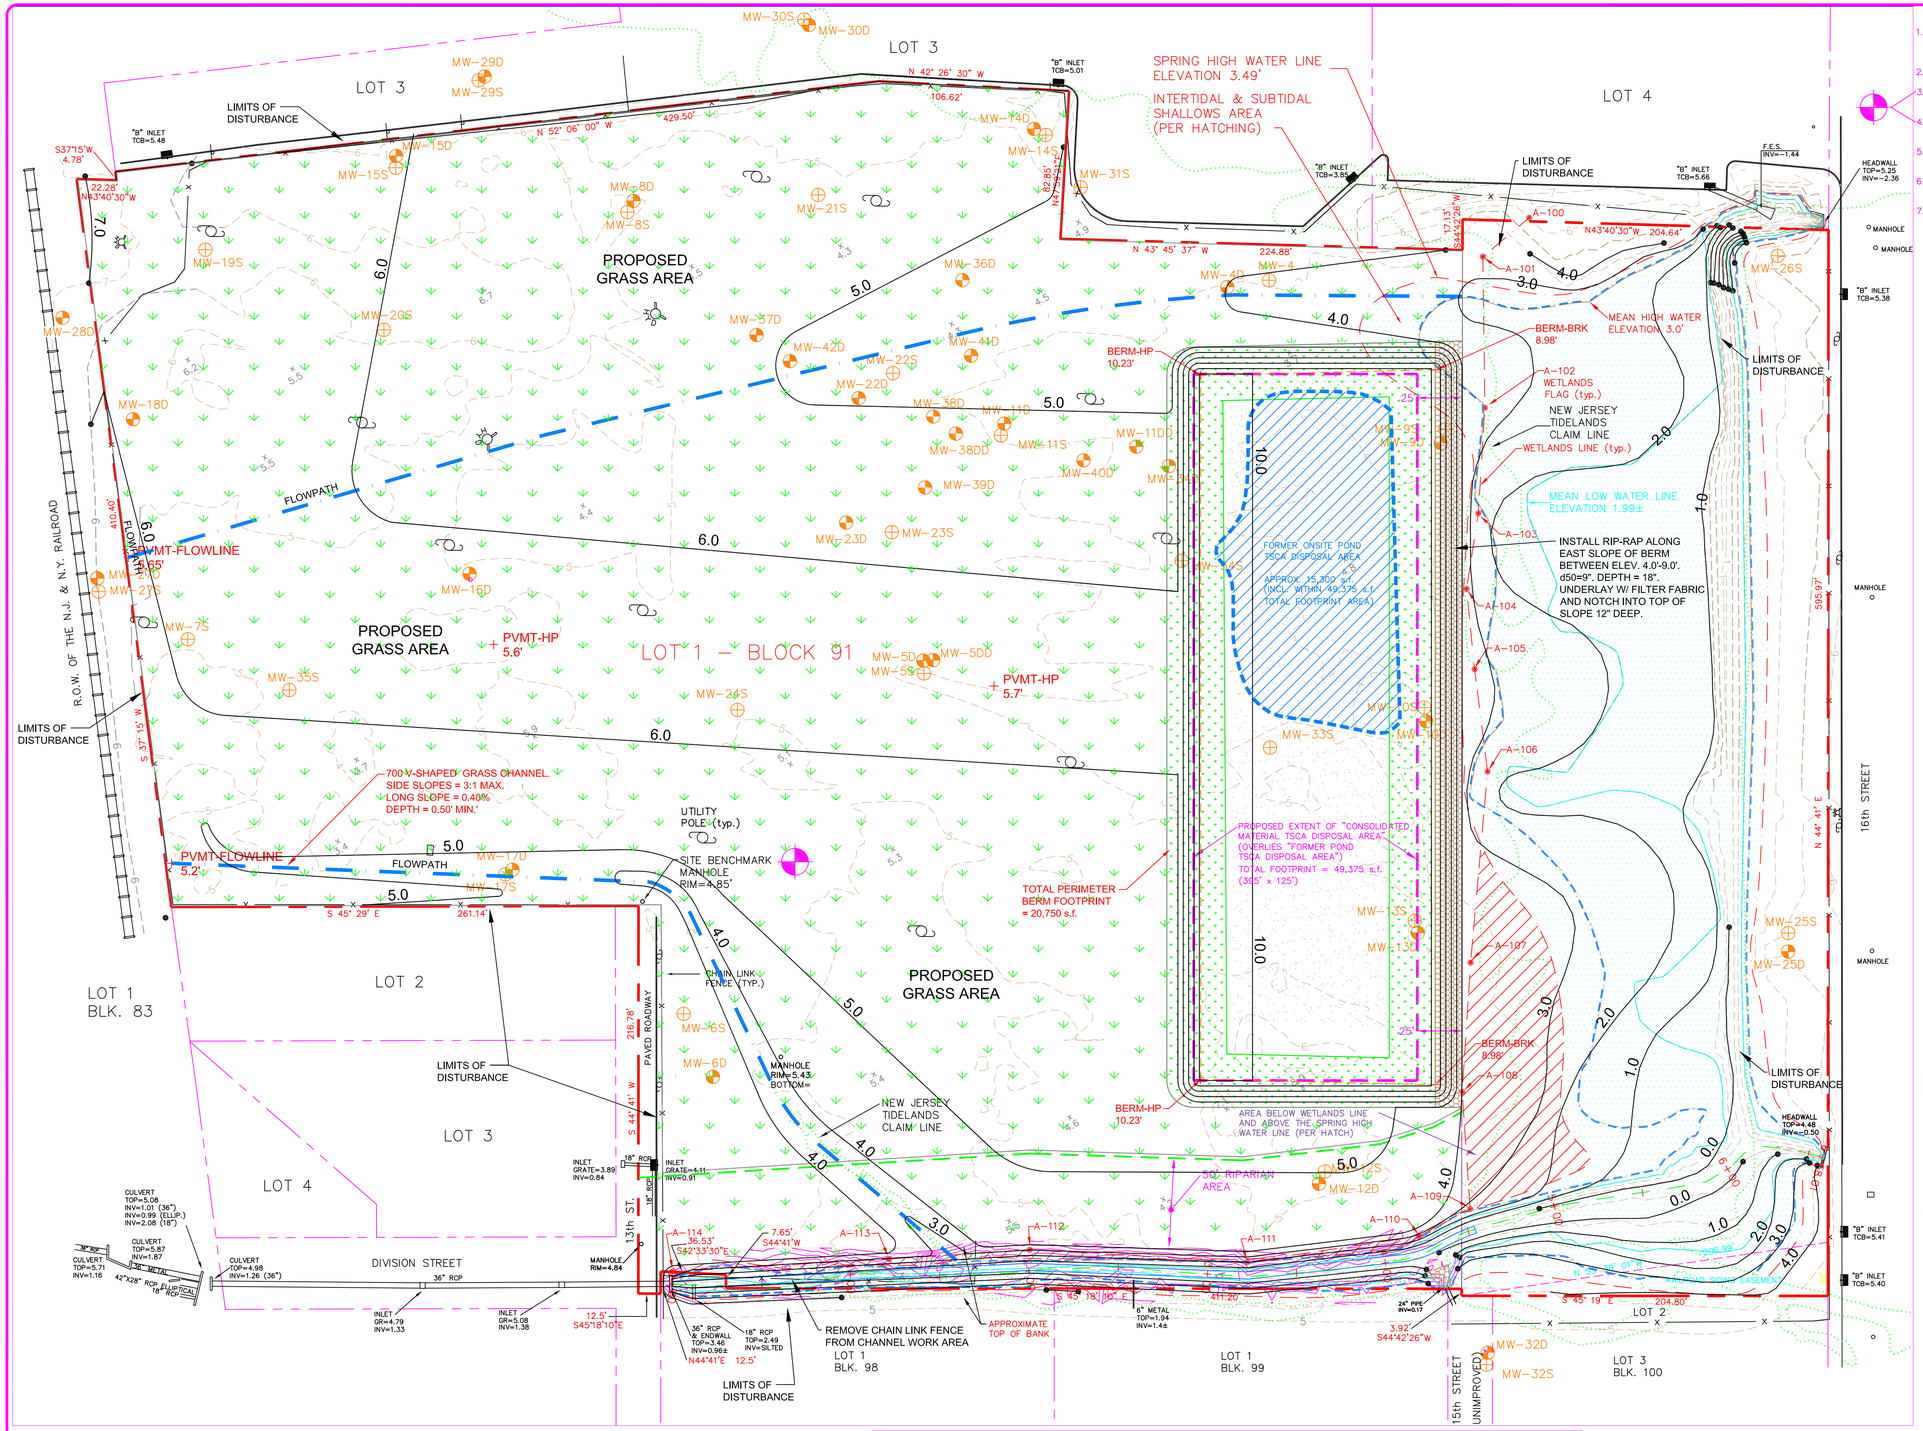

NOTES FROM SURVEY

1. BOUNDARY INFORMATION SHOWN HEREON OBTAINED FROM A PLAN ENTITLED, "MAP OF SURVEY, LOT 1, BLOCK 91", PREPARED BY JOHN CILO JR. ASSOC. DATED 2-24-95 AND SUPPLIED BY CLIENT.
2. EXISTING WETLANDS & ASSOCIATED BUFFERS NOT DEPICTED HEREON.
3. ELEVATIONS BASED UPON N.A.V.D. 88 ESTABLISHED VIA GPS OBSERVATIONS WITH CORRECTIONS PROVIDED BY OPUS.
4. SITE BENCHMARK IS THE MANHOLE LOCATED ON THE PROPERTY AT THE TERMINUS OF 13TH STREET.
5. ONLY UTILITIES VISIBLE ABOVE GROUND AT THE TIME THIS TOPOGRAPHIC SURVEY WAS PERFORMED ARE DEPICTED HEREON.
6. THIS MAP IS NOT A BOUNDARY SURVEY. IT IS FOR TOPOGRAPHIC INFORMATION ONLY.
7. ALL STORM SEWER STRUCTURES WERE FILLED WITH WATER & DEBRIS AT TIME OF FIELD SURVEY. INVERTS & BOTTOMS OF STRUCTURES ARE SUBECT TO VERIFICATION IF/WHEN STRUCTURES ARE CLEANED.

SEE NOTE # 1 PRIOR SURVEY

SYMBOL LEGEND:

- MANHOLE
- STORM CATCH BASIN
- UTILITY POLE
- LIGHT POLE
- WATER VALVE
- HYDRANT
- EXISTING MONITORING WELL (DEEP)
- EXISTING MONITORING WELL (SHALLOW)
- SIGN
- VERTICAL BENCHMARK NAVD 88
- AREAS ABOVE SPRING HIGH WATER & BELOW WETLANDS LINE
- INTERTIDAL & SUBTIDAL SHALLOW AREAS

LINE AND HATCH LEGEND

- EXISTING PROJECT SITE PROPERTY BOUNDARY
- EXISTING ADJOINER PROPERTY LINES
- EXISTING 1' CONTOUR
- PROPOSED 1' CONTOUR W/ TIE
- PROPOSED EXTENT OF CONSOLIDATED MATERIAL TSCA DISPOSAL AREA
- EXTENT OF FORMER ON-SITE POND TSCA DISPOSAL AREA
- 50' RIPARIAN BUFFER
- MEAN HIGH WATER ELEVATION 3.0' AMSL
- NEW JERSEY TIDELANDS CLAIM LINE
- FLAGGED WETLANDS DELINEATION (A-108)
- PROPOSED EDGE OF ASPHALT PAVEMENT
- PROPOSED FLOWPATH
- PROPOSED CHANNEL BOTTOM
- EXISTING FENCE
- CENTERLINE OF EXISTING DITCH
- PROPOSED ASPAHLT CAP
- PROPOSED GRASS AREA
- PROPOSED VEGETATED EARTHEN BERM AREA
- EXISTING LOCATION OF FORMER POND
- PROPOSED RIP-RAP SLOPE PROTECTION

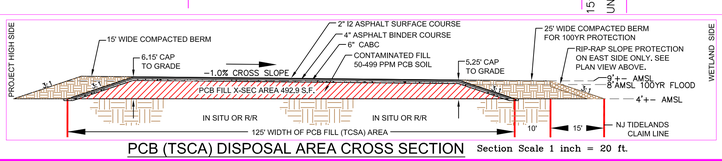

PCB (TSCA) DISPOSAL AREA CROSS SECTION Section Scale 1 inch = 20 ft.

TOPOGRAPHIC INFORMATION TAKEN FROM THE TOPOGRAPHICAL SURVEY PREPARED BY KF2T DATED 08/26/2013

40 0 20 40 80
(IN FEET)
Plan Scale 1 inch = 40 ft.

DATE: 05-08-15

ELM Site Solutions, Inc.
P.O. BOX 97607
RALEIGH, NC 27624
Phone: (919) 792-3733

© Elm Site Solutions, Inc. Reproduction without permission is prohibited.

REVISIONS

PROPOSED LOCATION OF "CONSOLIDATED MATERIAL TSCA DISPOSAL AREA"

ARSYNCO SITE
BOROUGH OF CARLSTADT, BERGEN COUNTY, NEW JERSEY

RN	KW	RN
DESIGNED	DRAWN	CHECKED

HORIZONTAL SCALE 1" = 40'

DATE JULY 6, 2014

PROJECT NO.

SHEET NO. A1