LEGEND

- RECOVERY WELL ENCLOSURE
- SVE OBSERVATION POINT
- VAPOR EXTRACTION SYSTEM WELL
- RIVER MONITORING WELL
- MONITORING WELL
- EXISTING FENCE
- NEW FENCE AND GATES

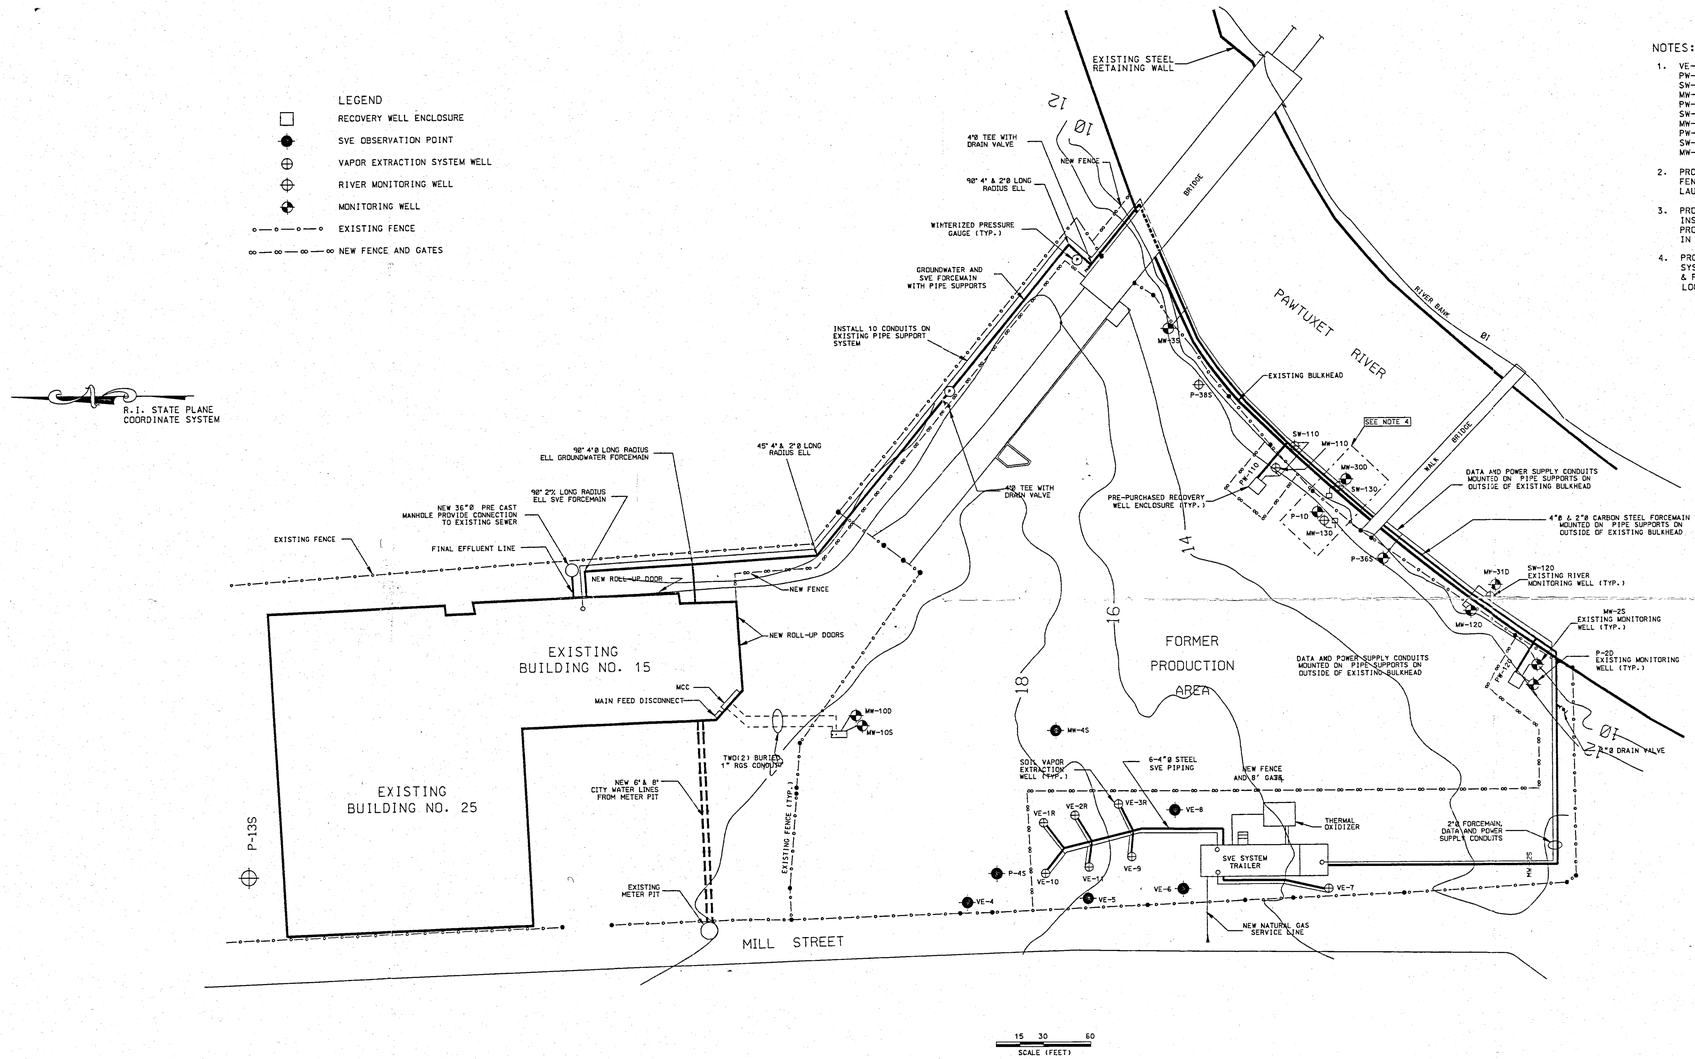

NOTES:

1. VE-11 FORMERLY MW-14S
   PW-110 FORMERLY RC-3
   SW-110 FORMERLY MW-29S
   MW-110 FORMERLY P-37S
   PW-120 FORMERLY RC-5
   SW-120 FORMERLY MW-31S
   MW-120 FORMERLY P-35S
   PW-130 FORMERLY RC-4
   SW-130 FORMERLY MW-30S
   MW-130 FORMERLY P-1S
2. PROVIDE ACCESS GATES ALONG 3-SIDED FENCE FOR ALL DRAIN VALVES, PIG LAUNCHERS AND PRESSURE GAUGES.
3. PROVIDE JACKETED POLYURETHANE FOAM INSULATION AS MANUFACTURED BY ACCESSIBLE PRODUCTS CO. ON ALL EXPOSED PIPING IN NON-HEATED AREAS.
4. PROPOSED FUTURE EXTRACTION WELL SYSTEM PW-130. ALL ASSOCIATED INSTRUMENT & POWER CONDUIT SHALL BE INSTALLED TO THIS LOCATION FOR POSSIBLE FUTURE USE.

REV	DESCRIPTION OF REVISION	BY	DATE
2	ISSUED FOR ELECTRICAL BID	PS	06/29/95
1	ISSUED FOR CIVIL/MECHANICAL BID		05/95

ciba
CIBA-GEIGY CORPORATION
ROUTE 37 WEST
TOMS RIVER, NEW JERSEY 08754

WOODWARD-CLYDE
CONSULTING ENGINEERS, GEOLOGISTS AND ENVIRONMENTAL SCIENTISTS
201 WILLOWBROOK BOULEVARD
WAYNE, NEW JERSEY 07470

ON - BOARD DESIGN
ON-BOARD DESIGN
450 RARITAN CNTR.PKWY.
EDISON, N.J. 08837

DESIGNED	
DRAWN	P. SHERRY
CHECKED	
PEER REVIEWED	
PROJECT MANAGER	
DATE	JULY 17, 1995

STABILIZATION ACTION — CRANSTON, RI

SITE PLAN
GENERAL LOCATION PLAN

REVISION 2
PROJECT 87X4660
DRAWING G2

SEMS DocID 654185

07-17-1995 Y2232