EAST side drain pipe

N
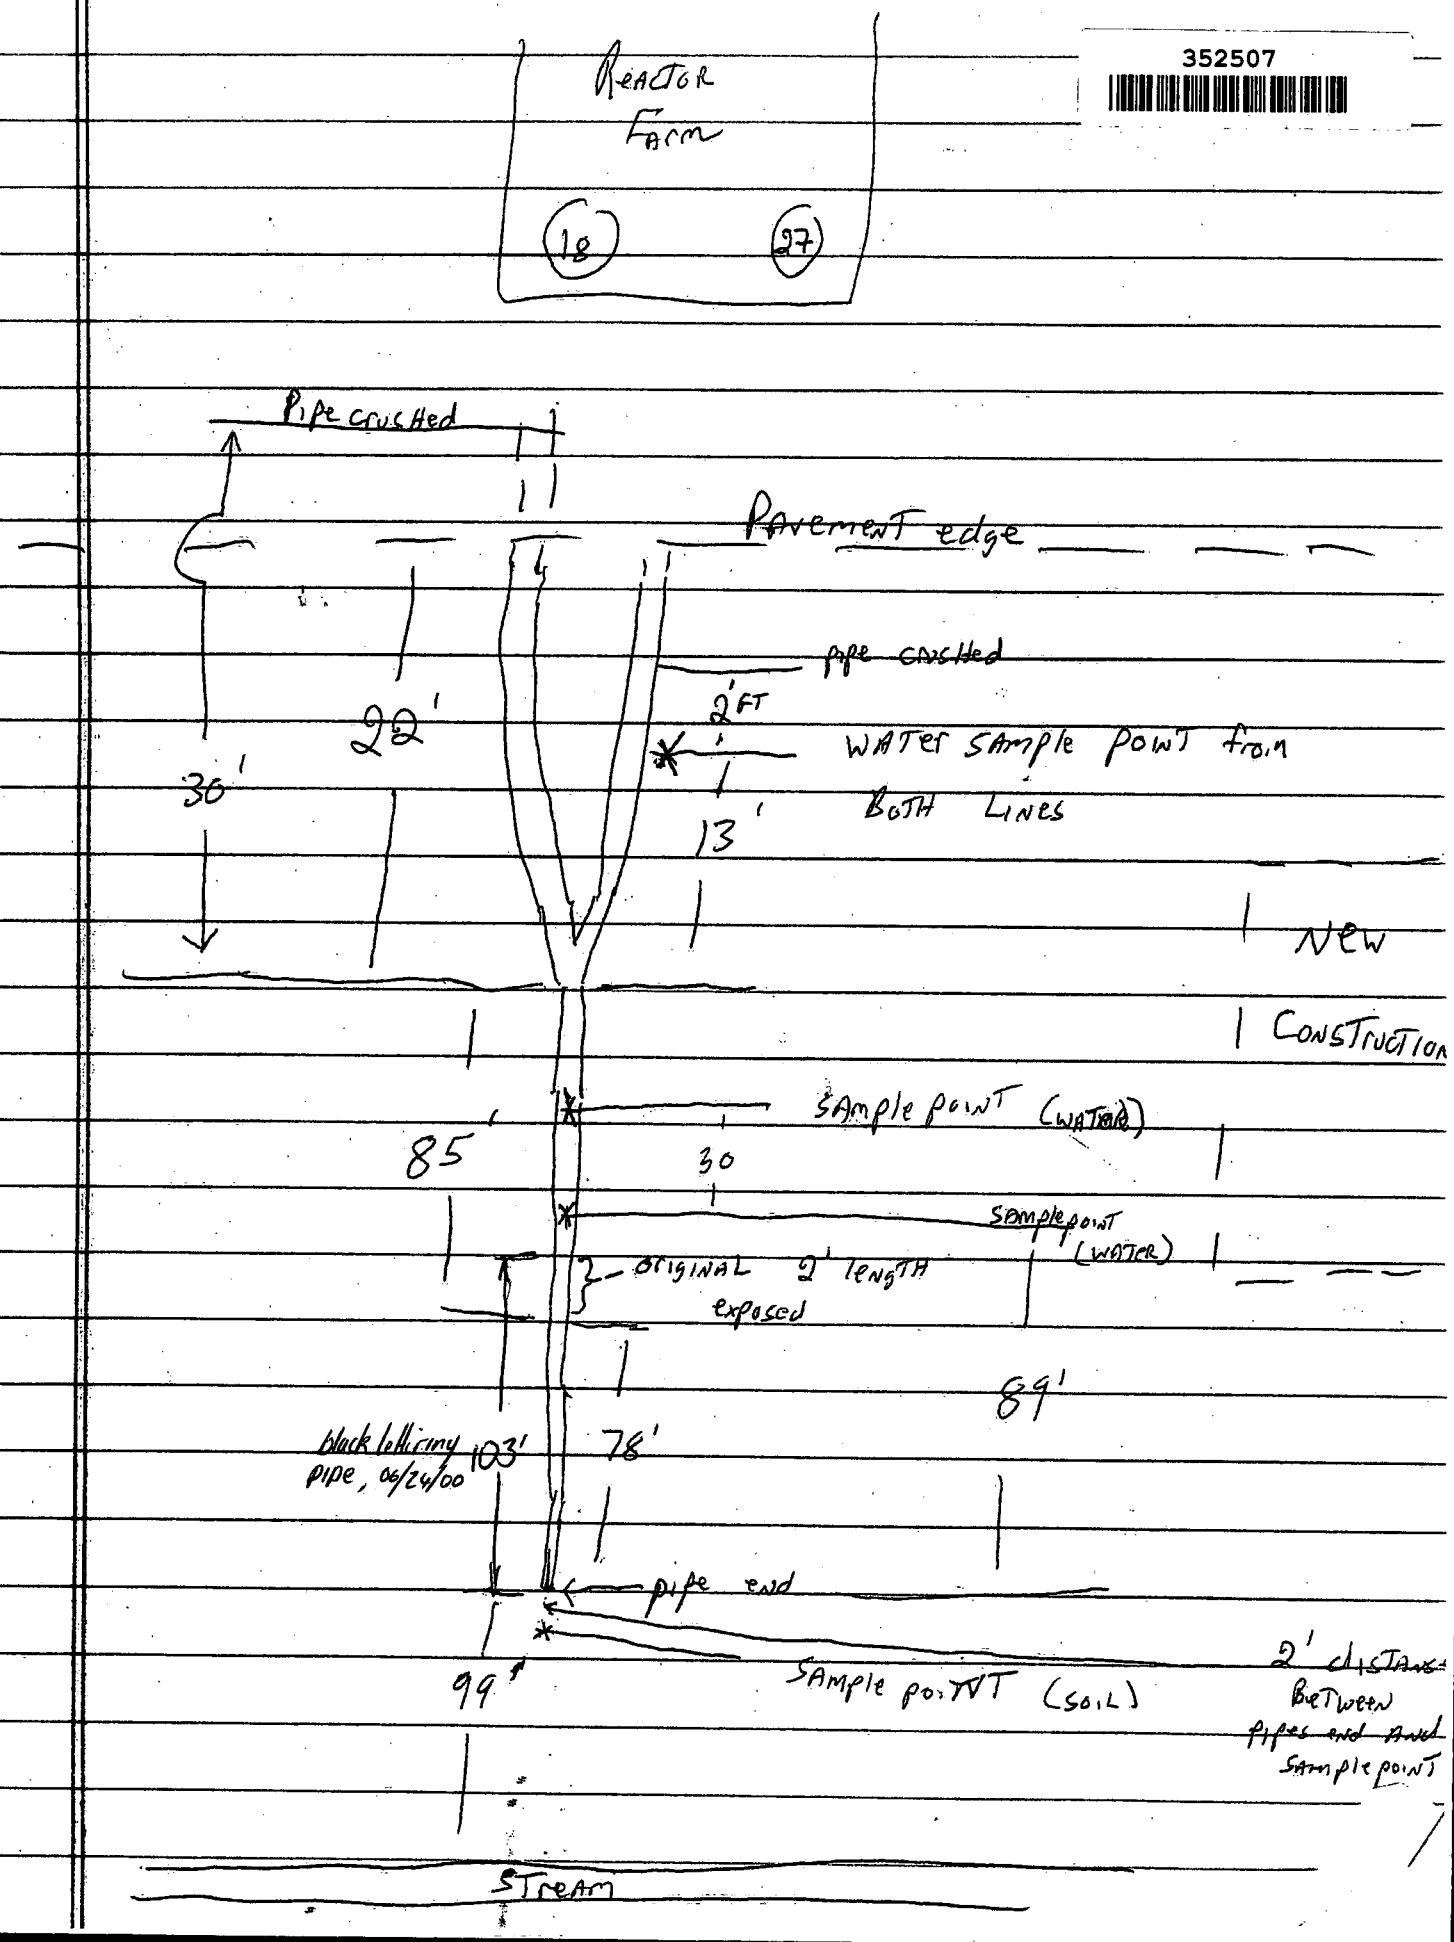
352507