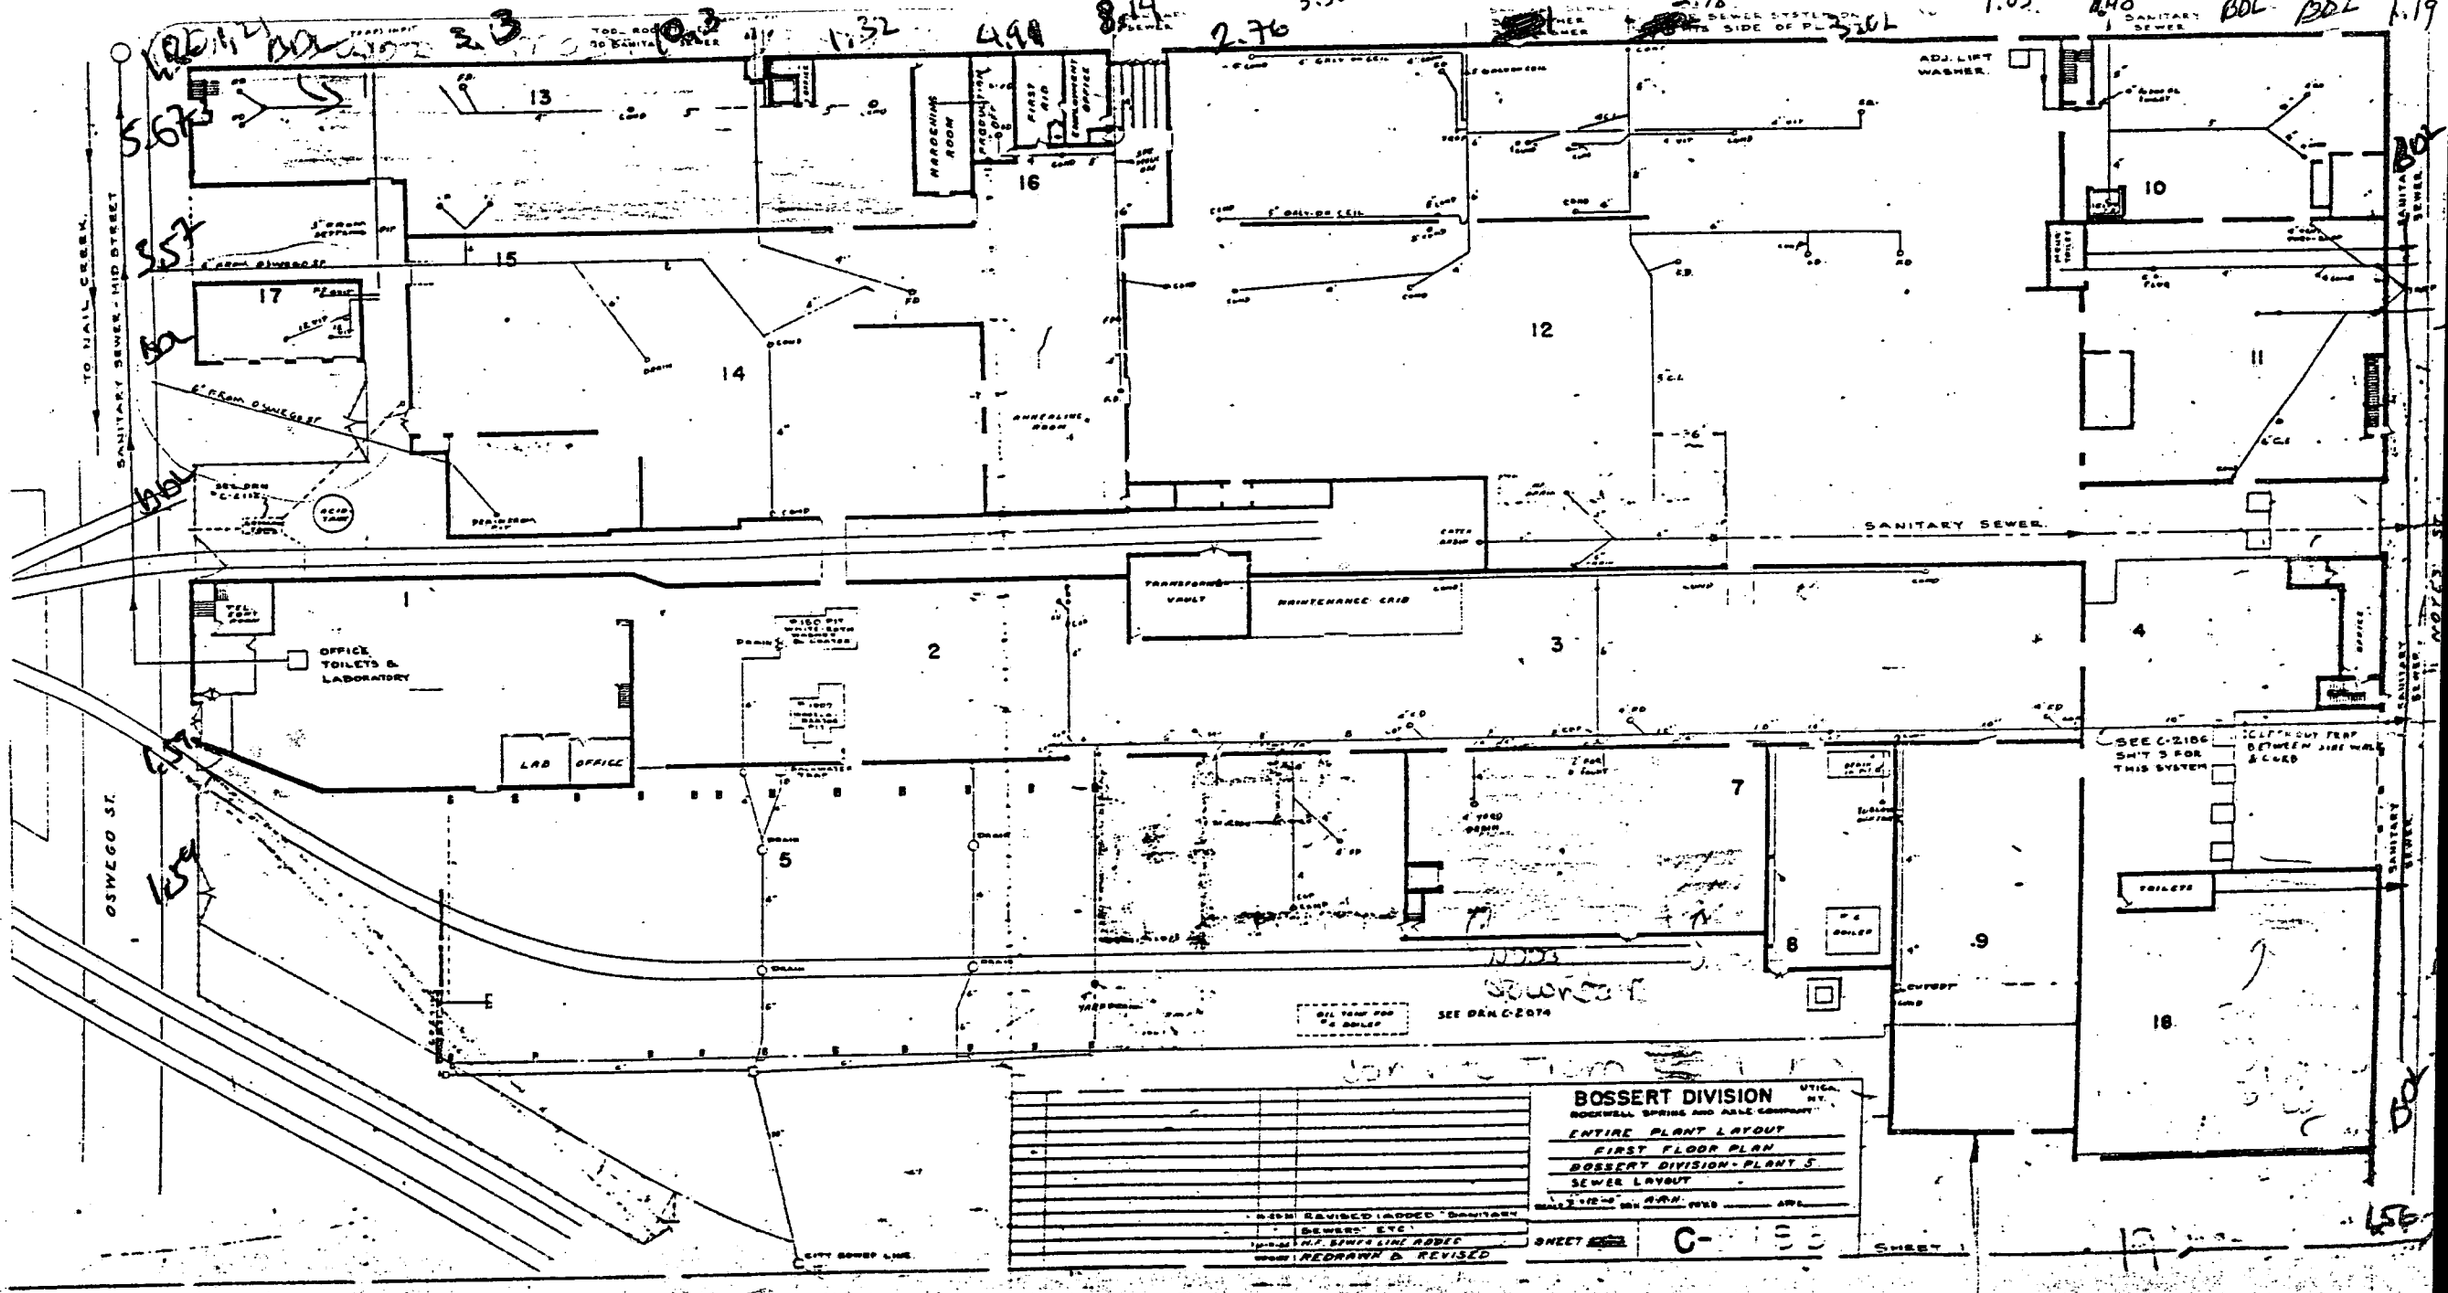

Misce Outside Perimeter Sampling
(Wood Block, Mesh, etc.)

439040

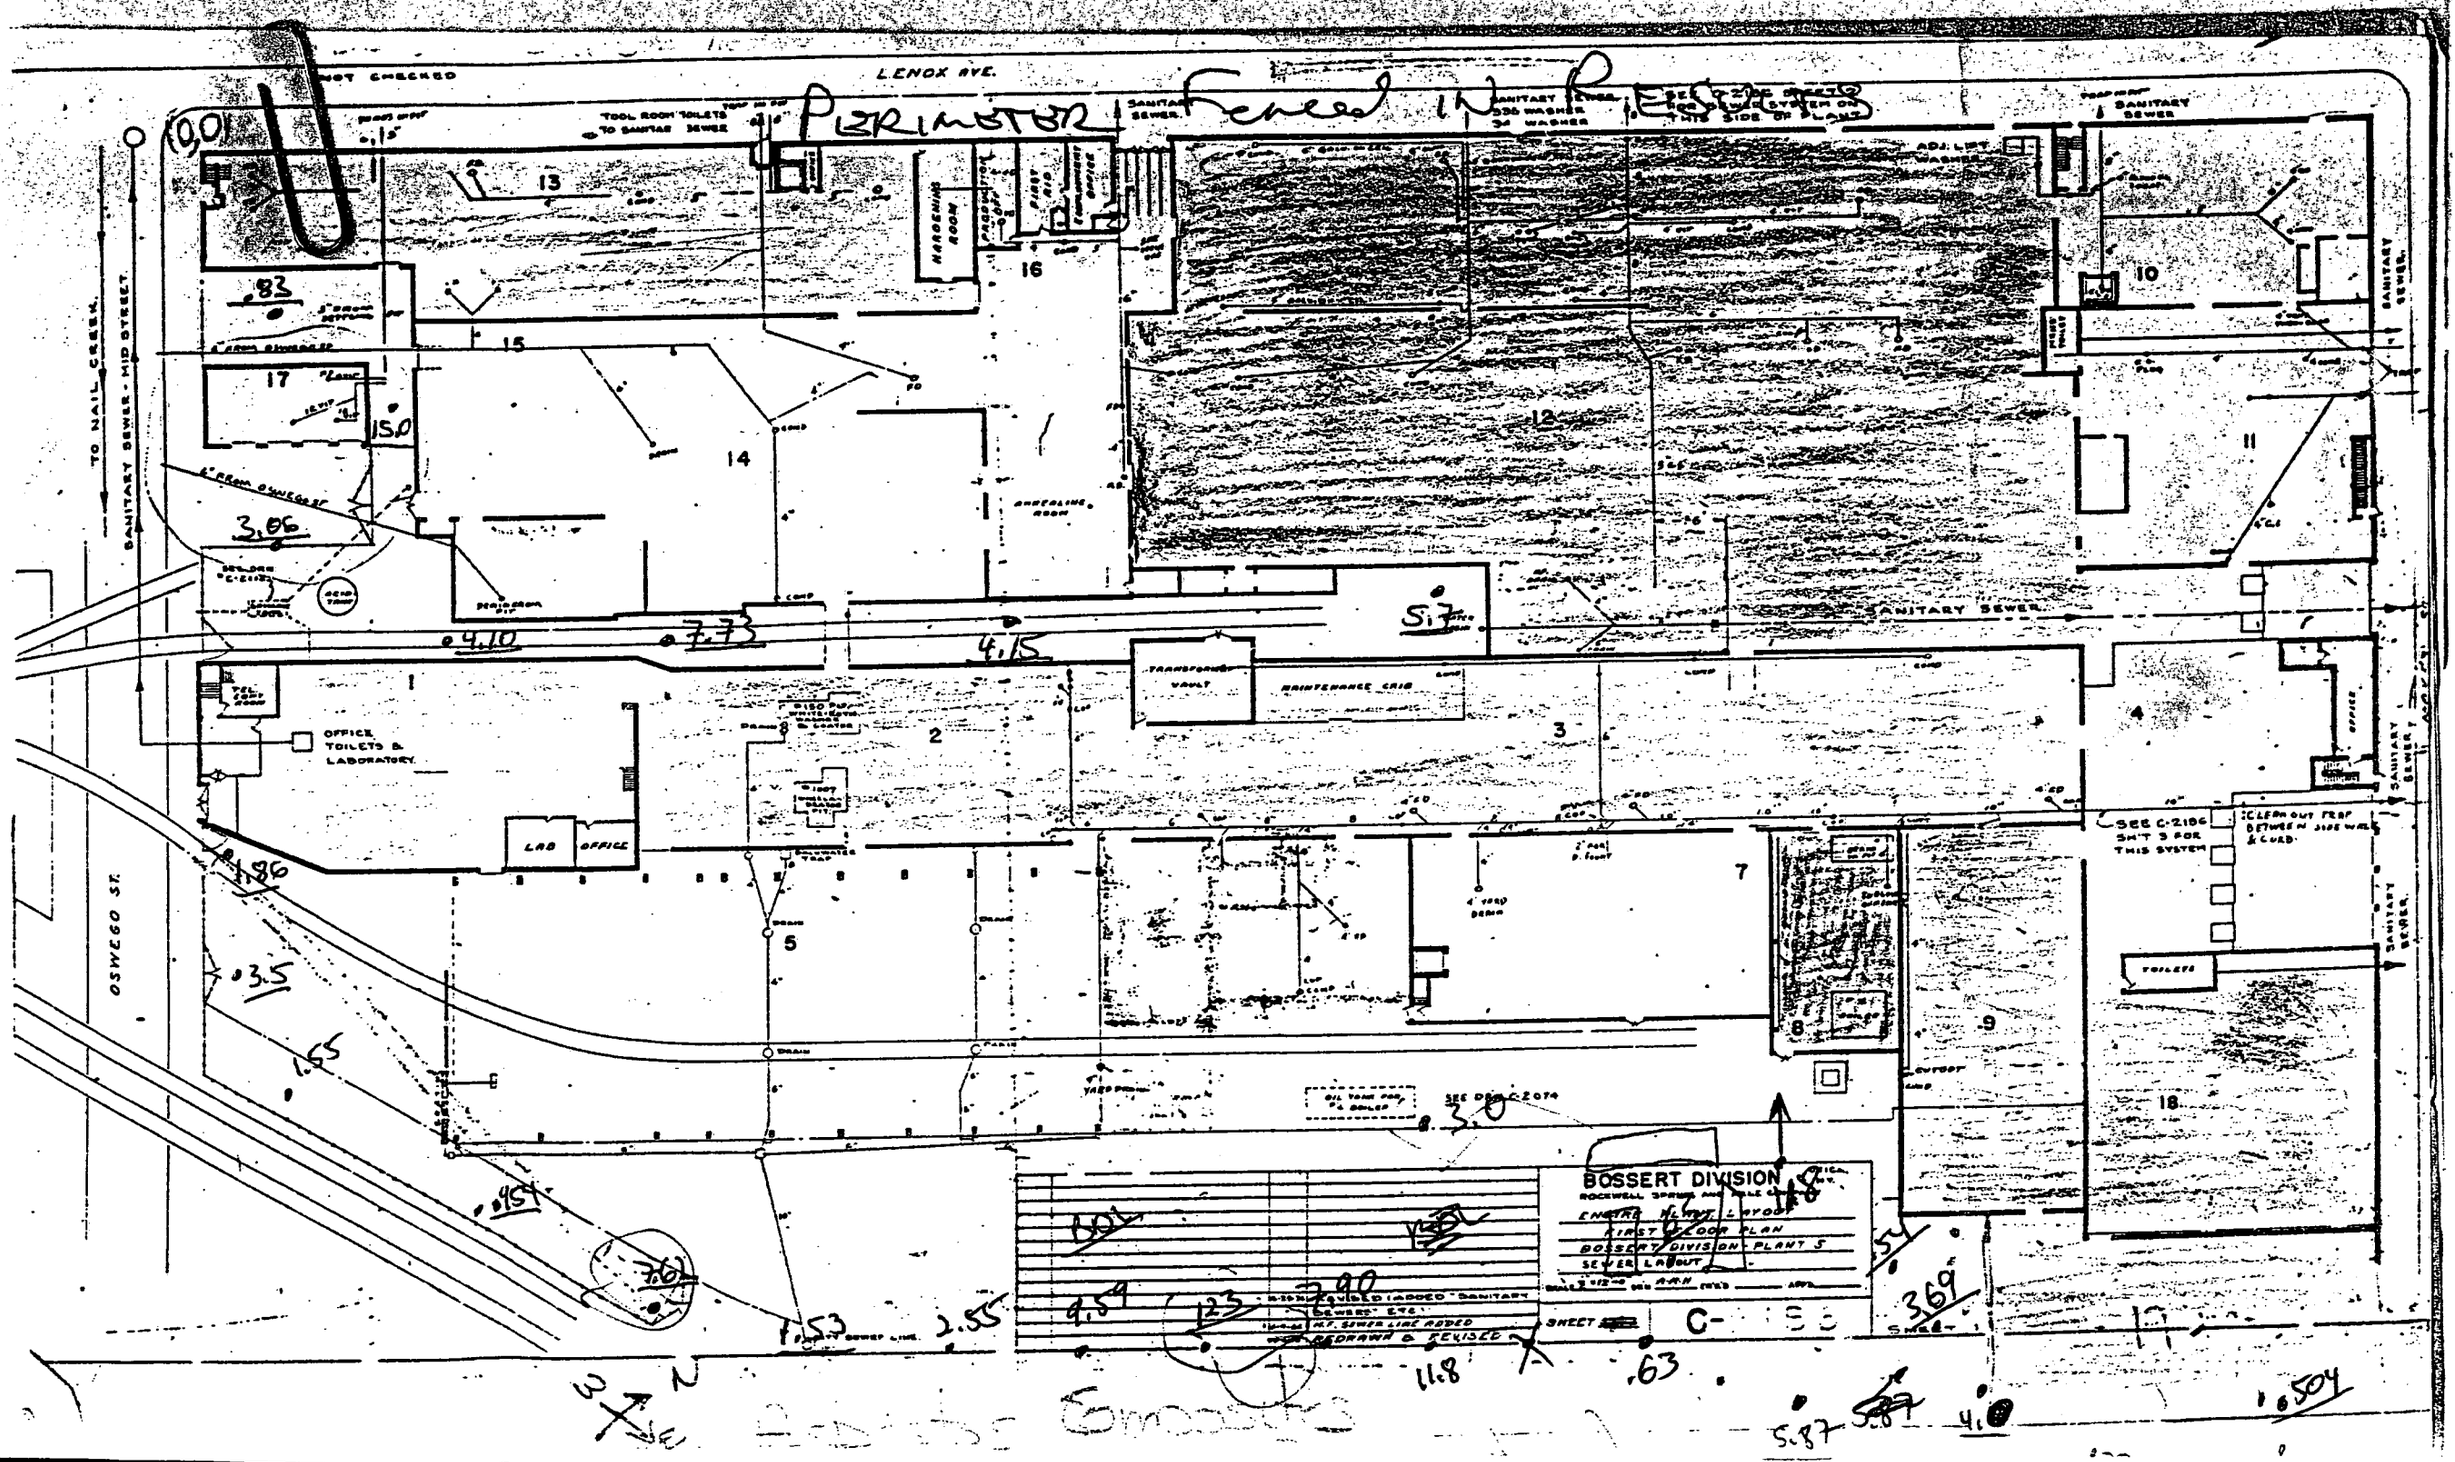

LENOX AVE.
NOT CHECKED
PERIMETER Fenced IN
TOOL ROOM TOILETS TO SANITARY SEWER
SANITARY SEWER
HARDENING ROOM
FIRST AID
ADJ. LIFT WASHER
TO NAIL CREEK
SANITARY SEWER - MID STREET
OSWEGO ST.
OFFICE TOILETS & LABORATORY
LAB
OFFICE
TRANSFORMER VAULT
MAINTENANCE CRIB
TOILETS
SEE C-2186 SH'T 3 FOR THIS SYSTEM
CLEAN OUT TRAP BETWEEN SIDE WALK & CURB
SEE DRN C-2074
BOSSERT DIVISION
ROCKWELL SPRING AND AXLE CO. INC.
ENGINE PLANT LAYOUT
FIRST FLOOR PLAN
BOSSERT DIVISION PLANT 5
SEWER LAYOUT
SHEET
REDRAWN & REVISED
N

ENGINEERING |O|H|M| COMPUTATION SHEET

TITLE OF PROJ. OR STUDY _____ PROJ. OR STUDY NO. _____ SHEET NO. _____

SUBJECT _____ WORKS _____

COMPUTER _____ DATE _____ 19

PERIMETER SAMPLING: GUARD AREA
EPA MATRIX PLAN

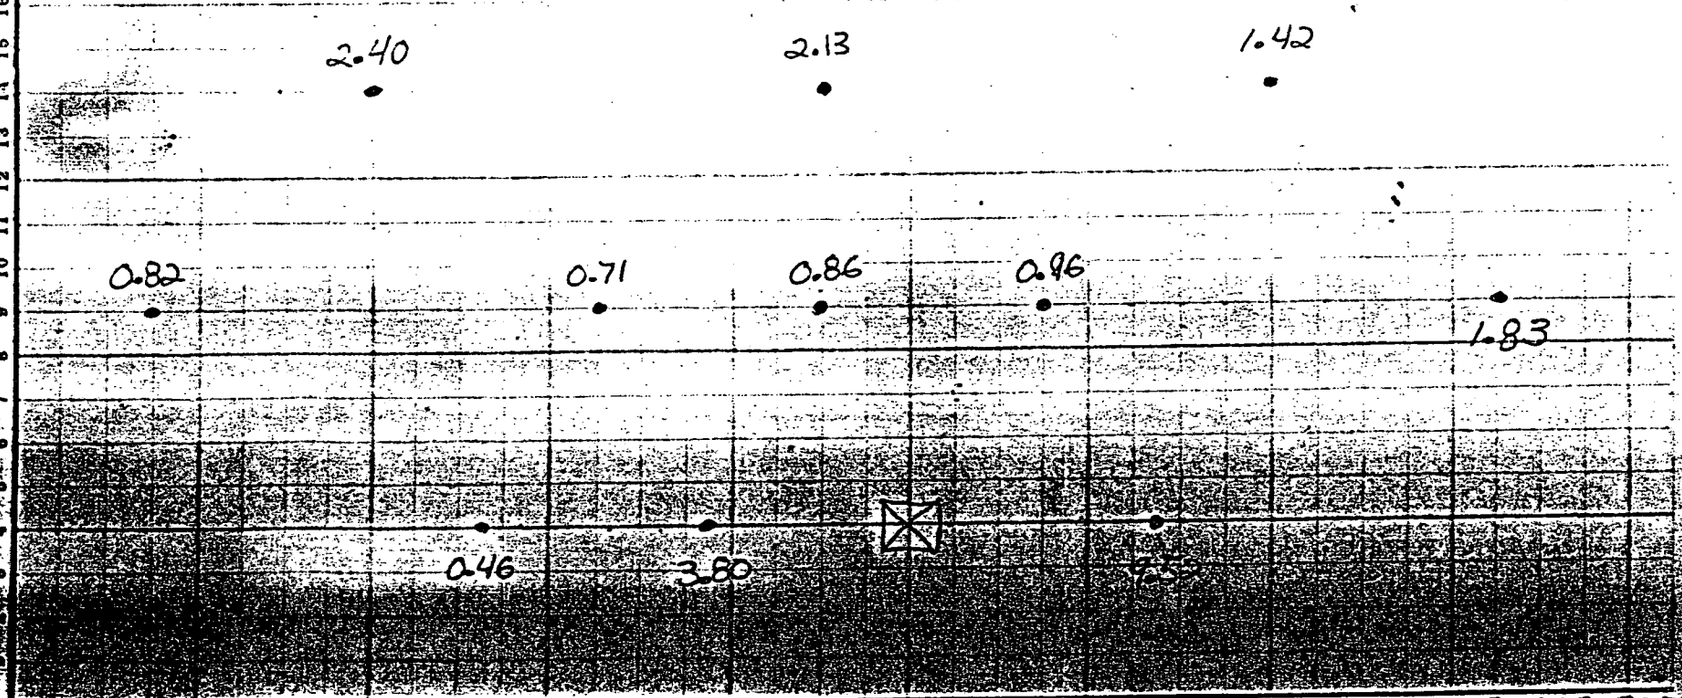

USE STANDARDS FOR MINIMUM ESSENTIAL INSTALLATIONS

Perimeter Sampling Analytical Results (ppm PCB)

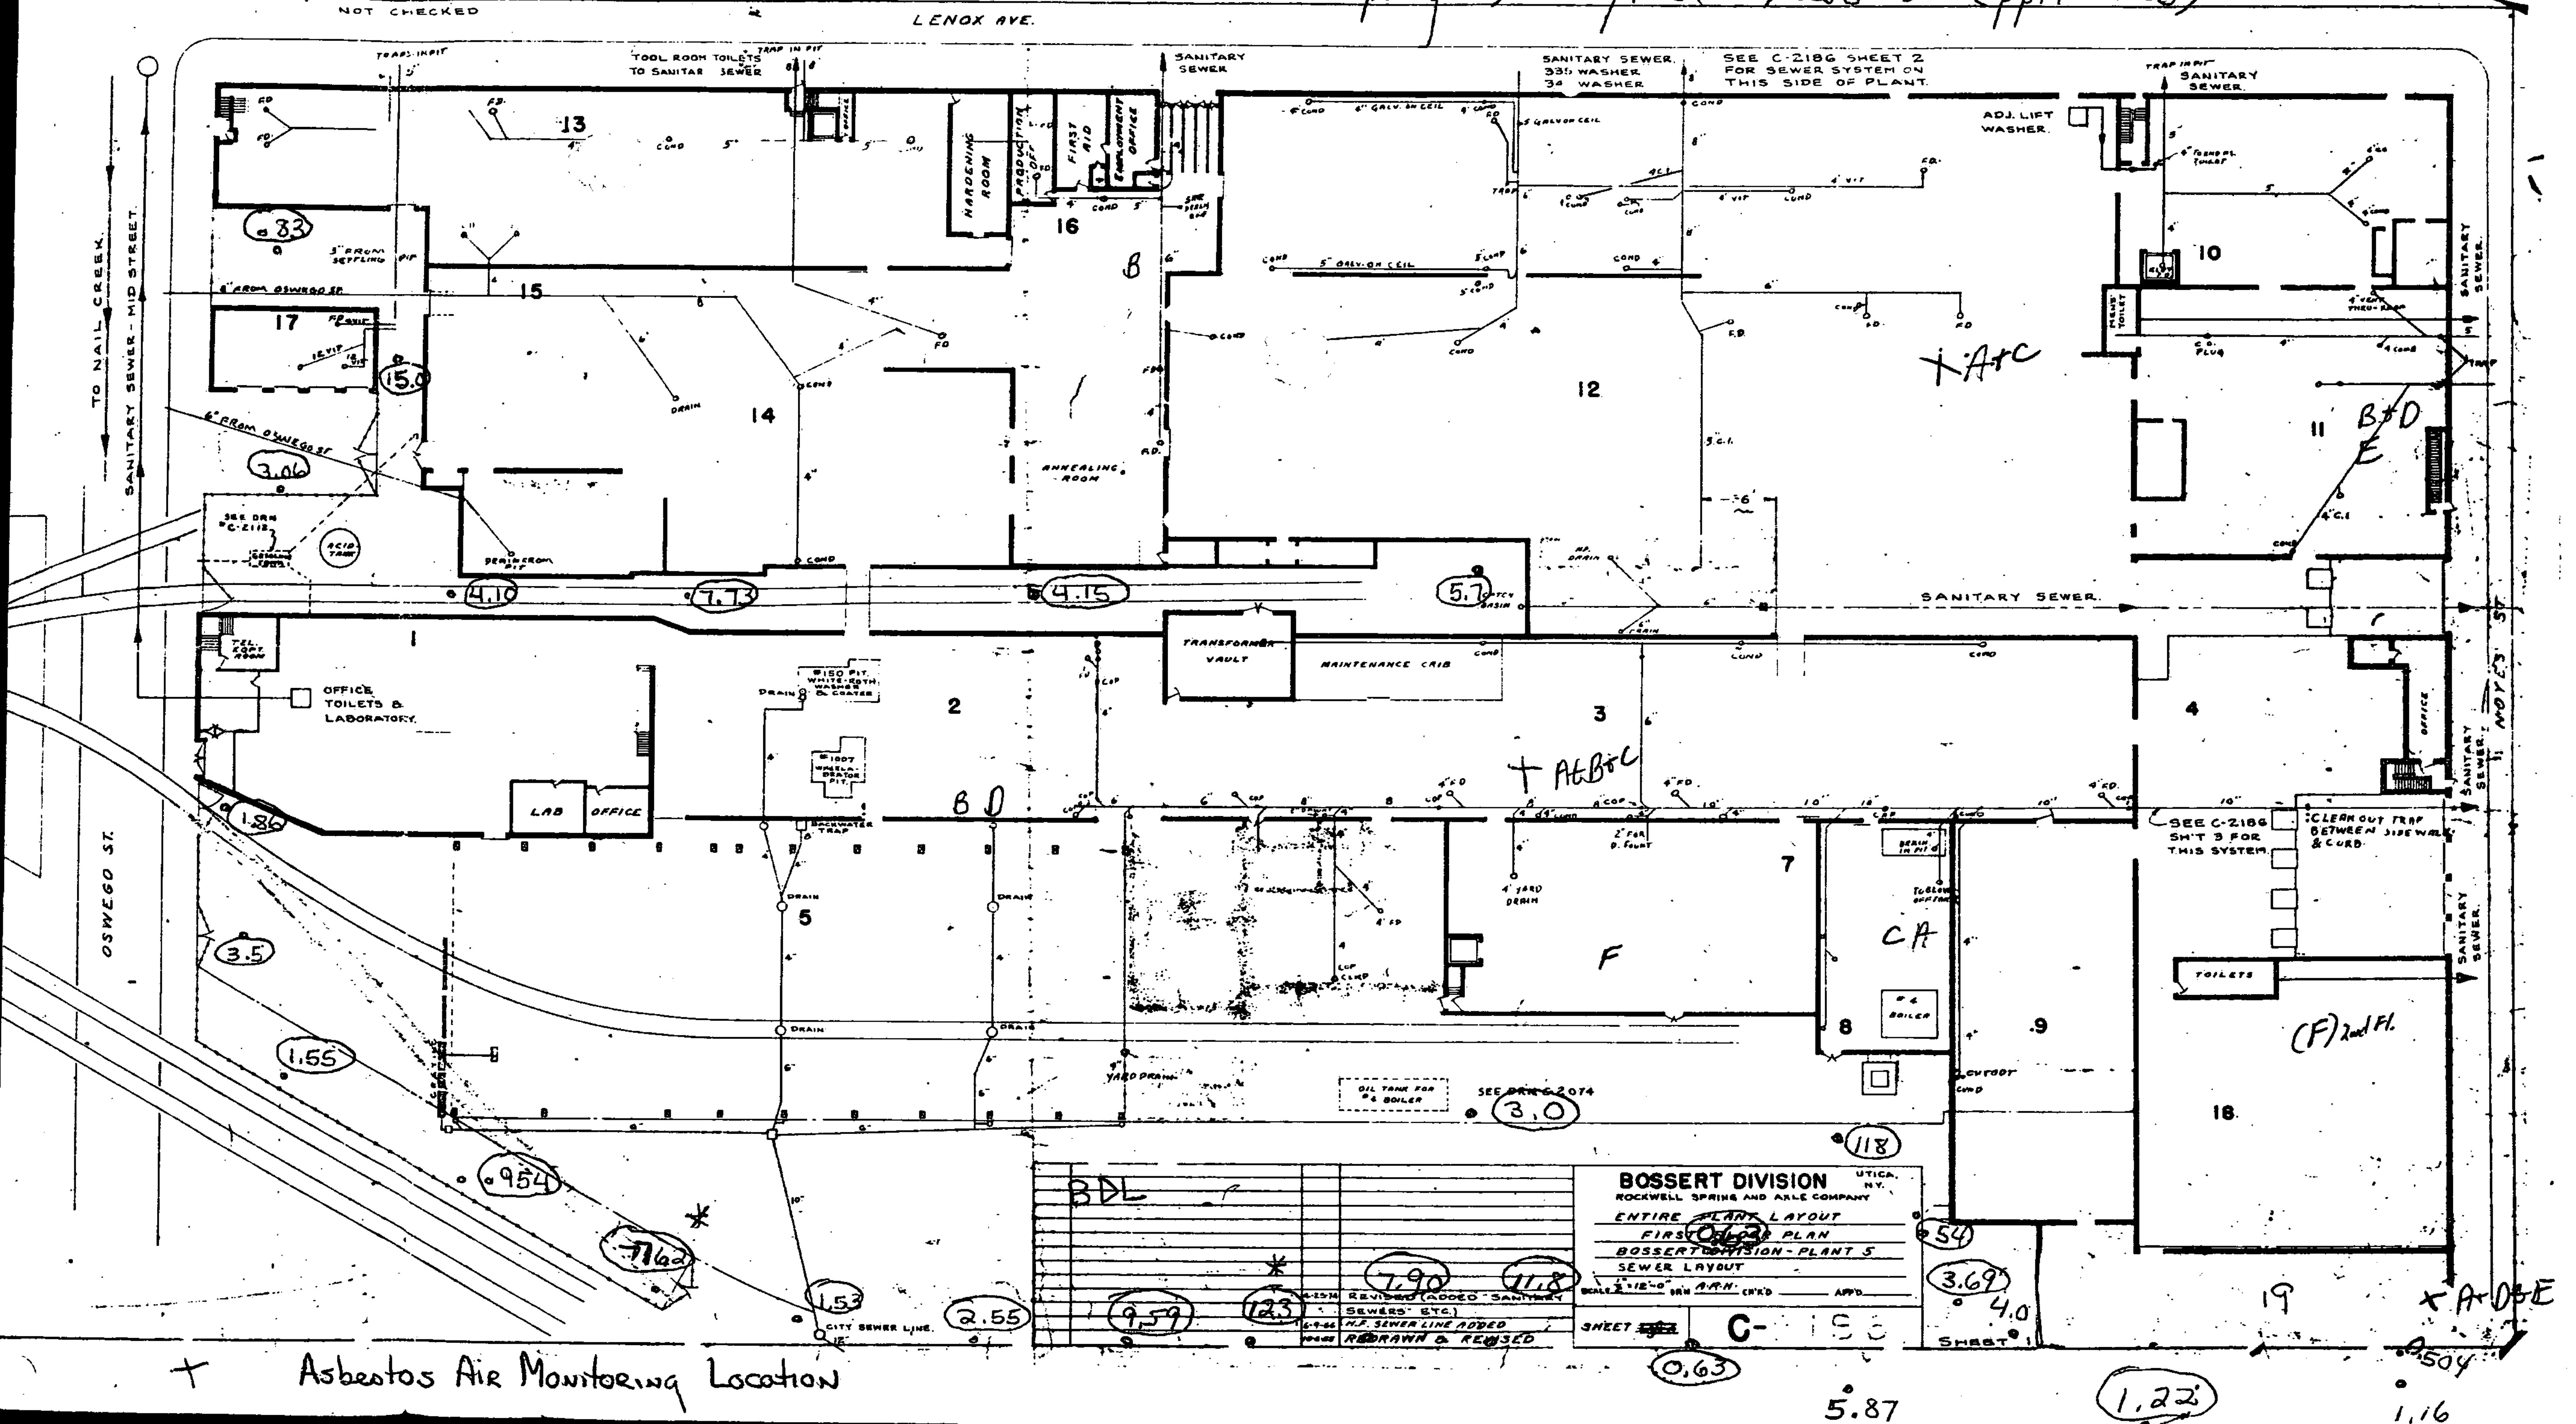

+ Asbestos Air Monitoring Location

A = 7/28/87
B = 7/29/87
C = 7/30/87 open faced
D = 7/31/87 open faced.
E = 8/3/87 open faced 45° angle.
F = 8/4/87 open faced 45° angle.