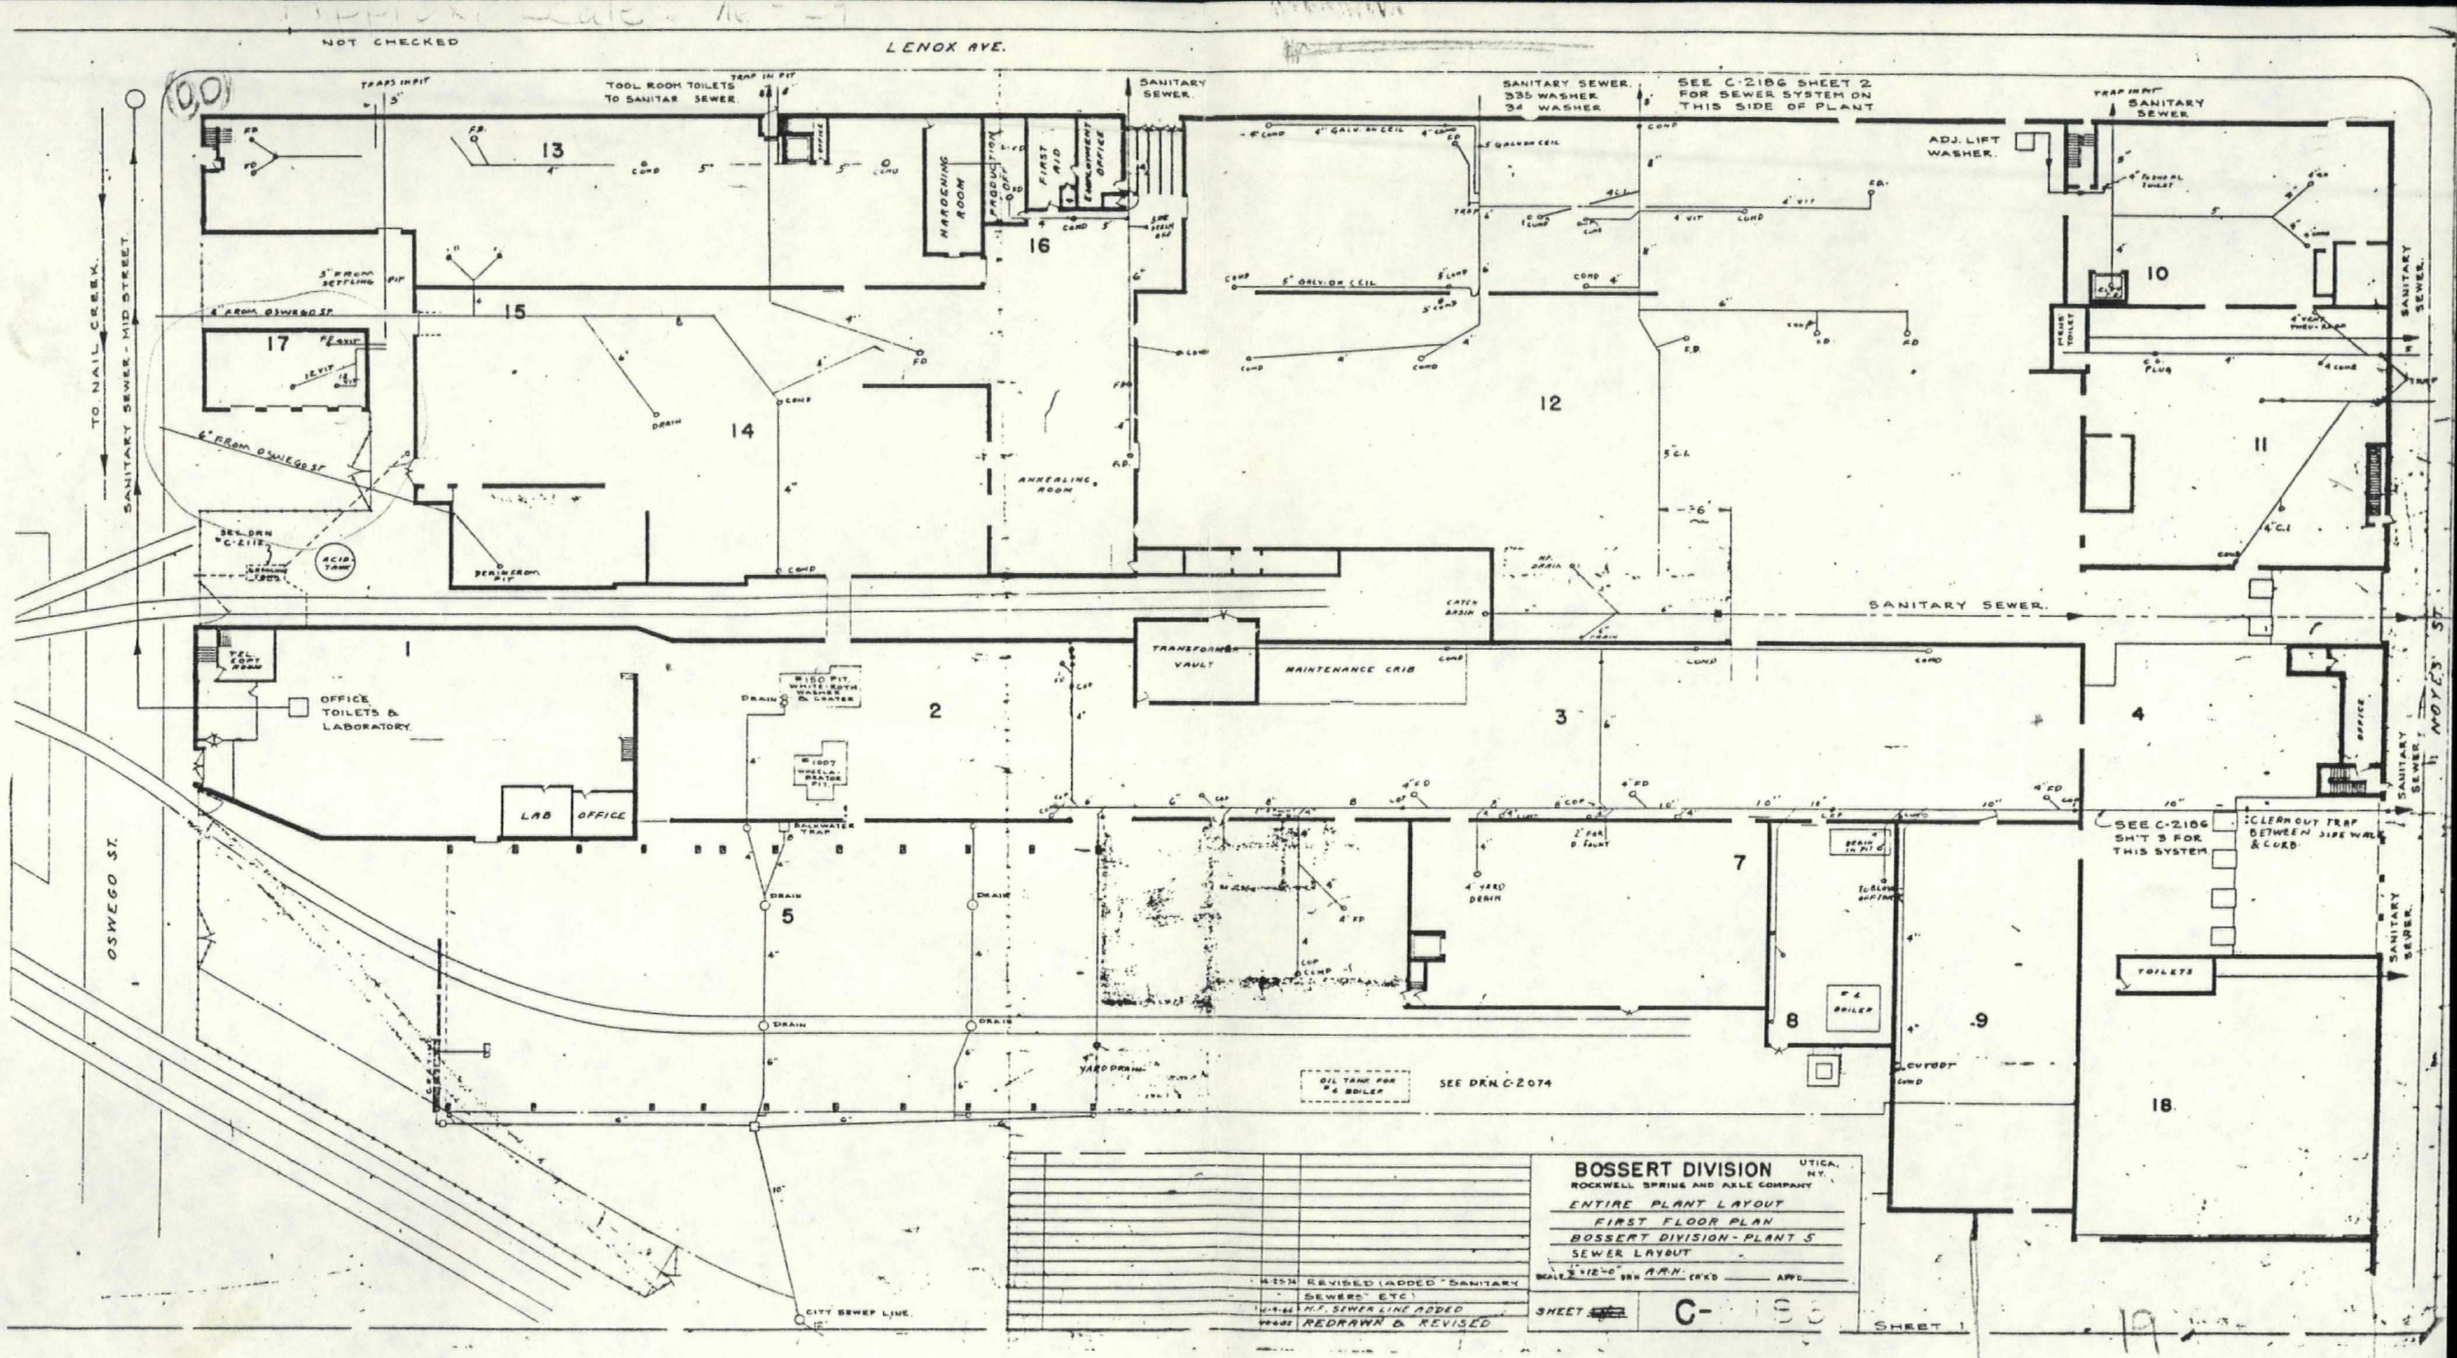
NOT CHECKED
LENOX AVE.
TOOL ROOM TOILETS TO SANITAR SEWER
SANITARY SEWER
SANITARY SEWER 335 WASHER 34 WASHER
SEE C-2186 SHEET 2 FOR SEWER SYSTEM ON THIS SIDE OF PLANT
ADJ. LIFT WASHER
HARDENING ROOM
FIRST AID
EMPLOYMENT OFFICE
ANNEALING ROOM
TO NAIL CREEK
SANITARY SEWER - MID STREET
OSWEGO ST.
NOYES ST.
SANITARY SEWER
TRANSFORMER VAULT
MAINTENANCE CRIB
OFFICE TOILETS & LABORATORY
LAB
OFFICE
TOILETS
SEE C-2186 SH'T 3 FOR THIS SYSTEM
CLEANOUT TRAP BETWEEN SIDE WALK & CURB
OIL TANK FOR #4 BOILER
SEE DRN. C-2074
CITY SEWER LINE
BOSSERT DIVISION
UTICA, N.Y.
ROCKWELL SPRING AND AXLE COMPANY
ENTIRE PLANT LAYOUT
FIRST FLOOR PLAN
BOSSERT DIVISION - PLANT 5
SEWER LAYOUT
REVISED (ADDED "SANITARY SEWERS" ETC)
H.F. SEWER LINE ADDED
REDRAWN & REVISED
SHEET 1

444176