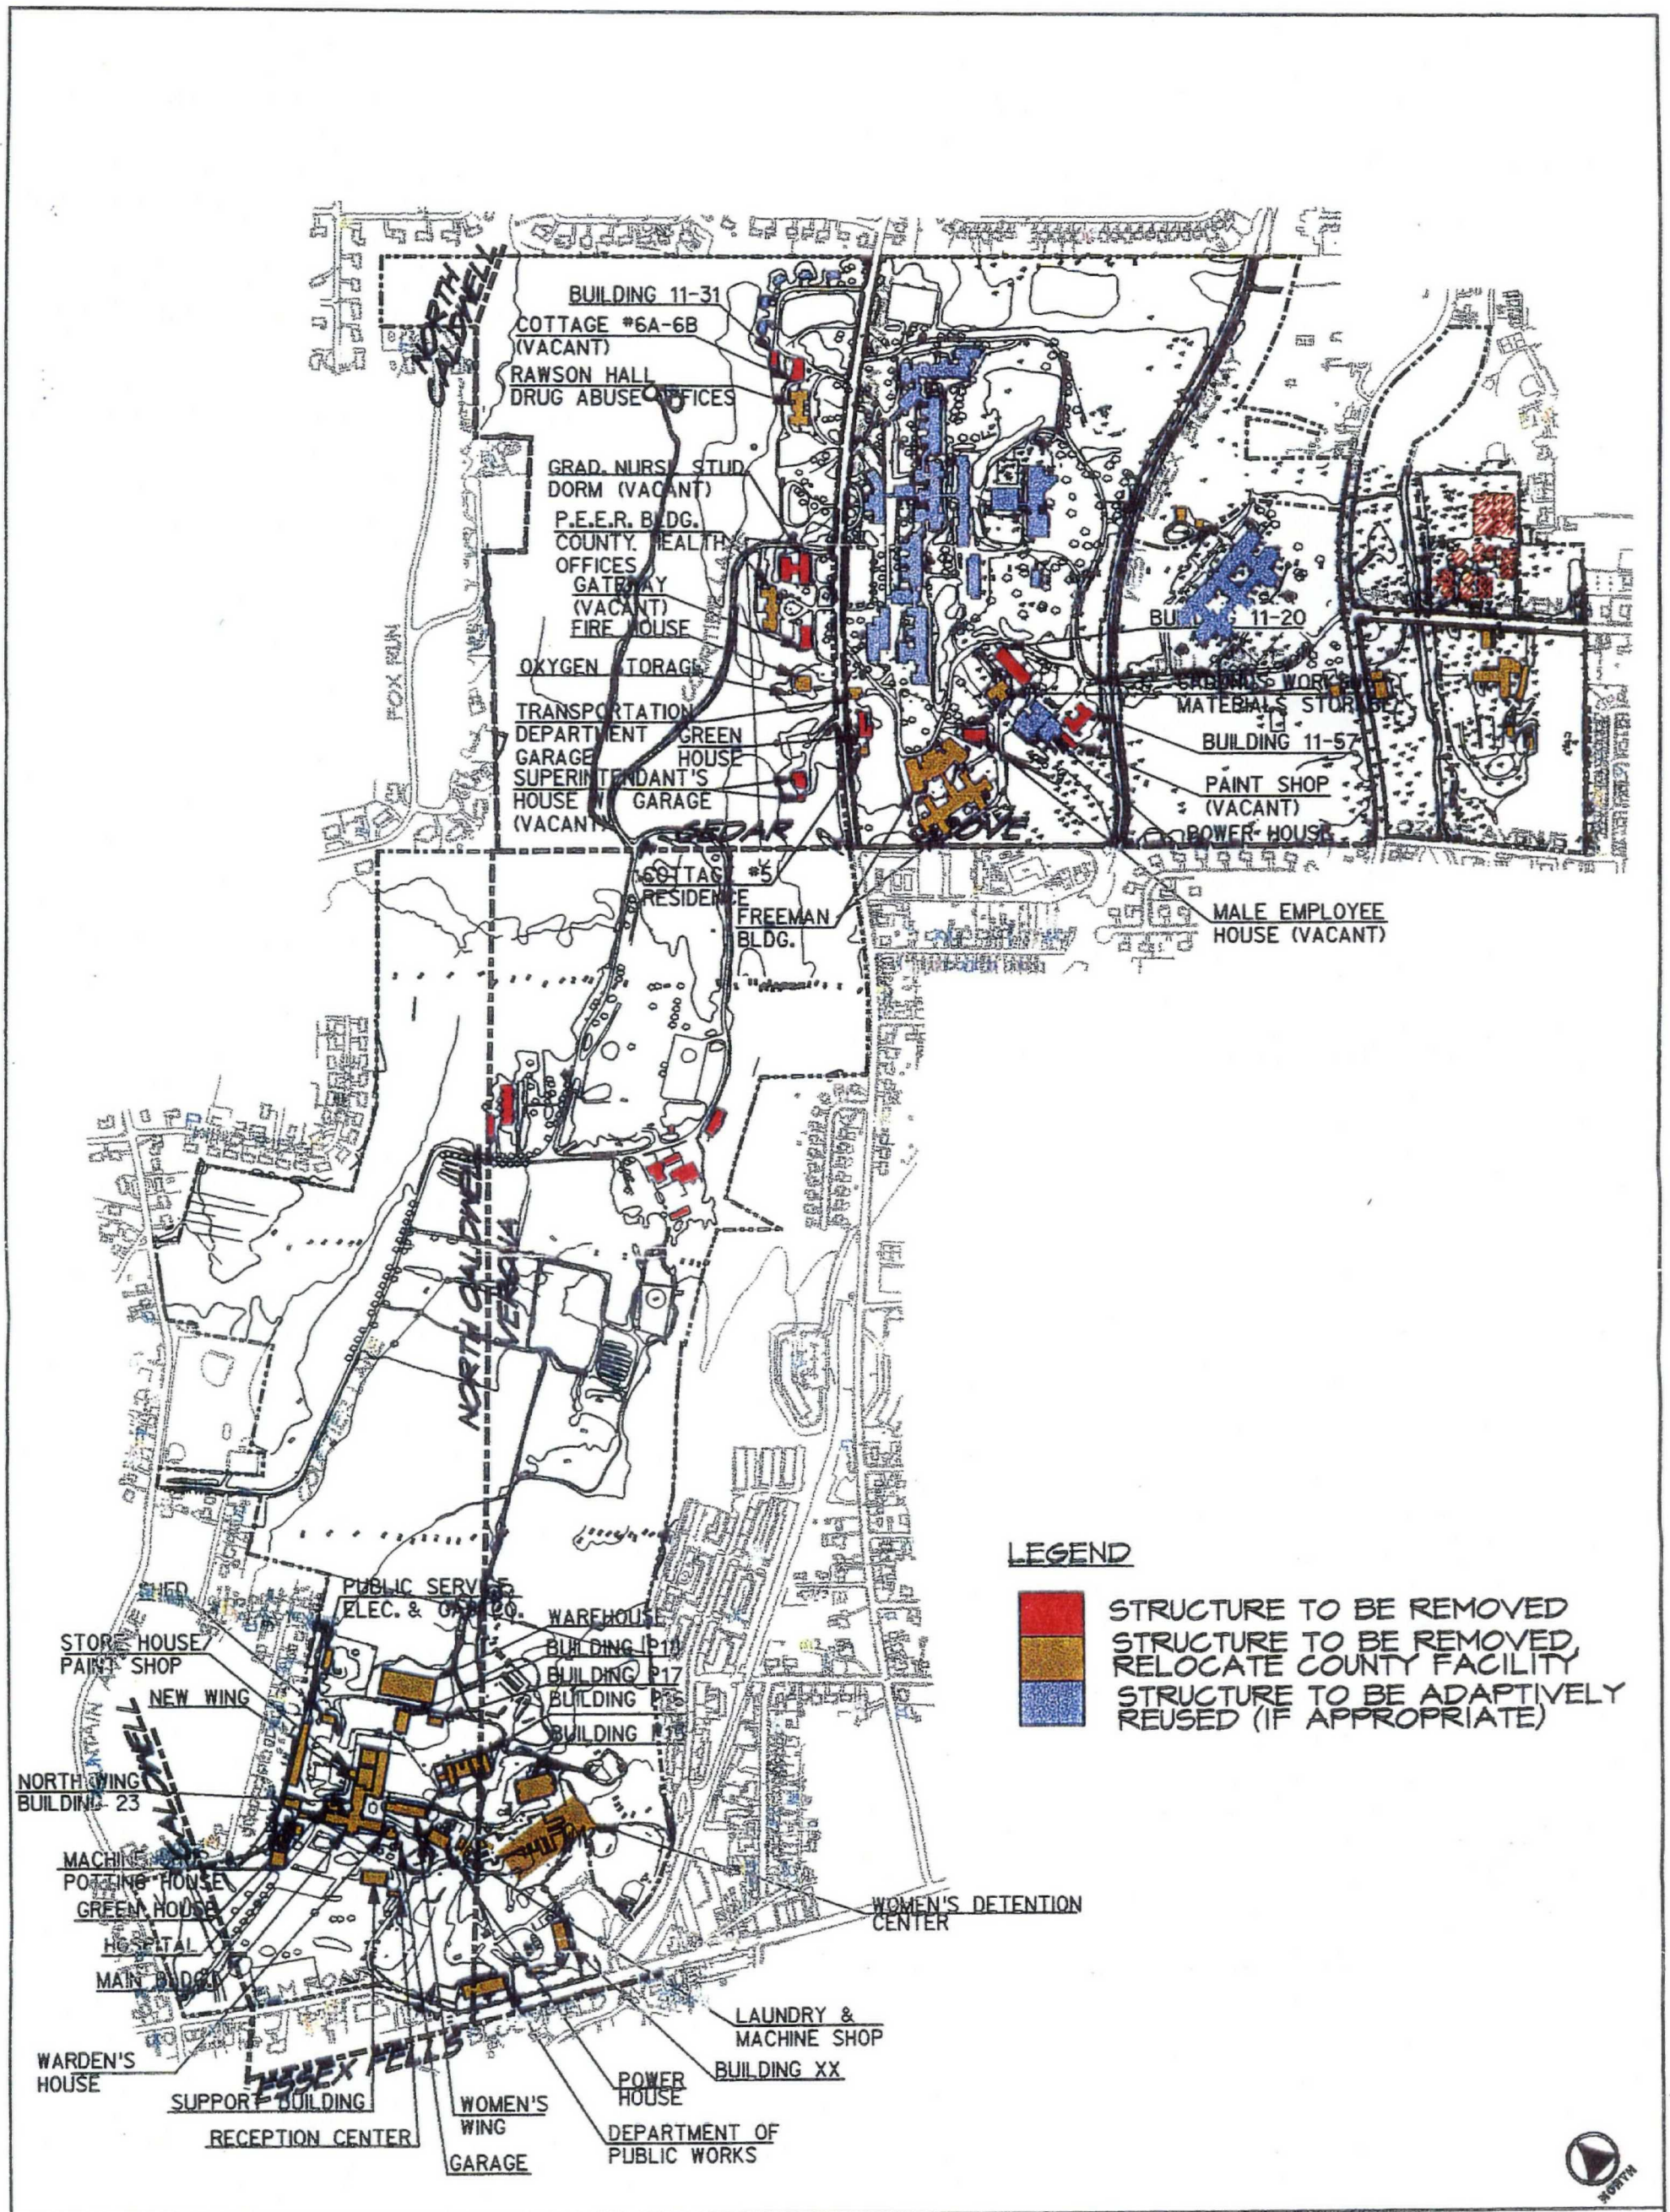


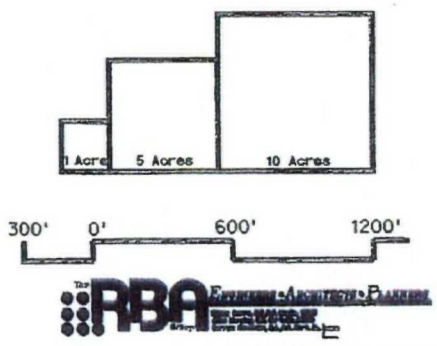


# Essex County Hilltop Master Plan Study

## EXISTING ARCHITECTURE

483999