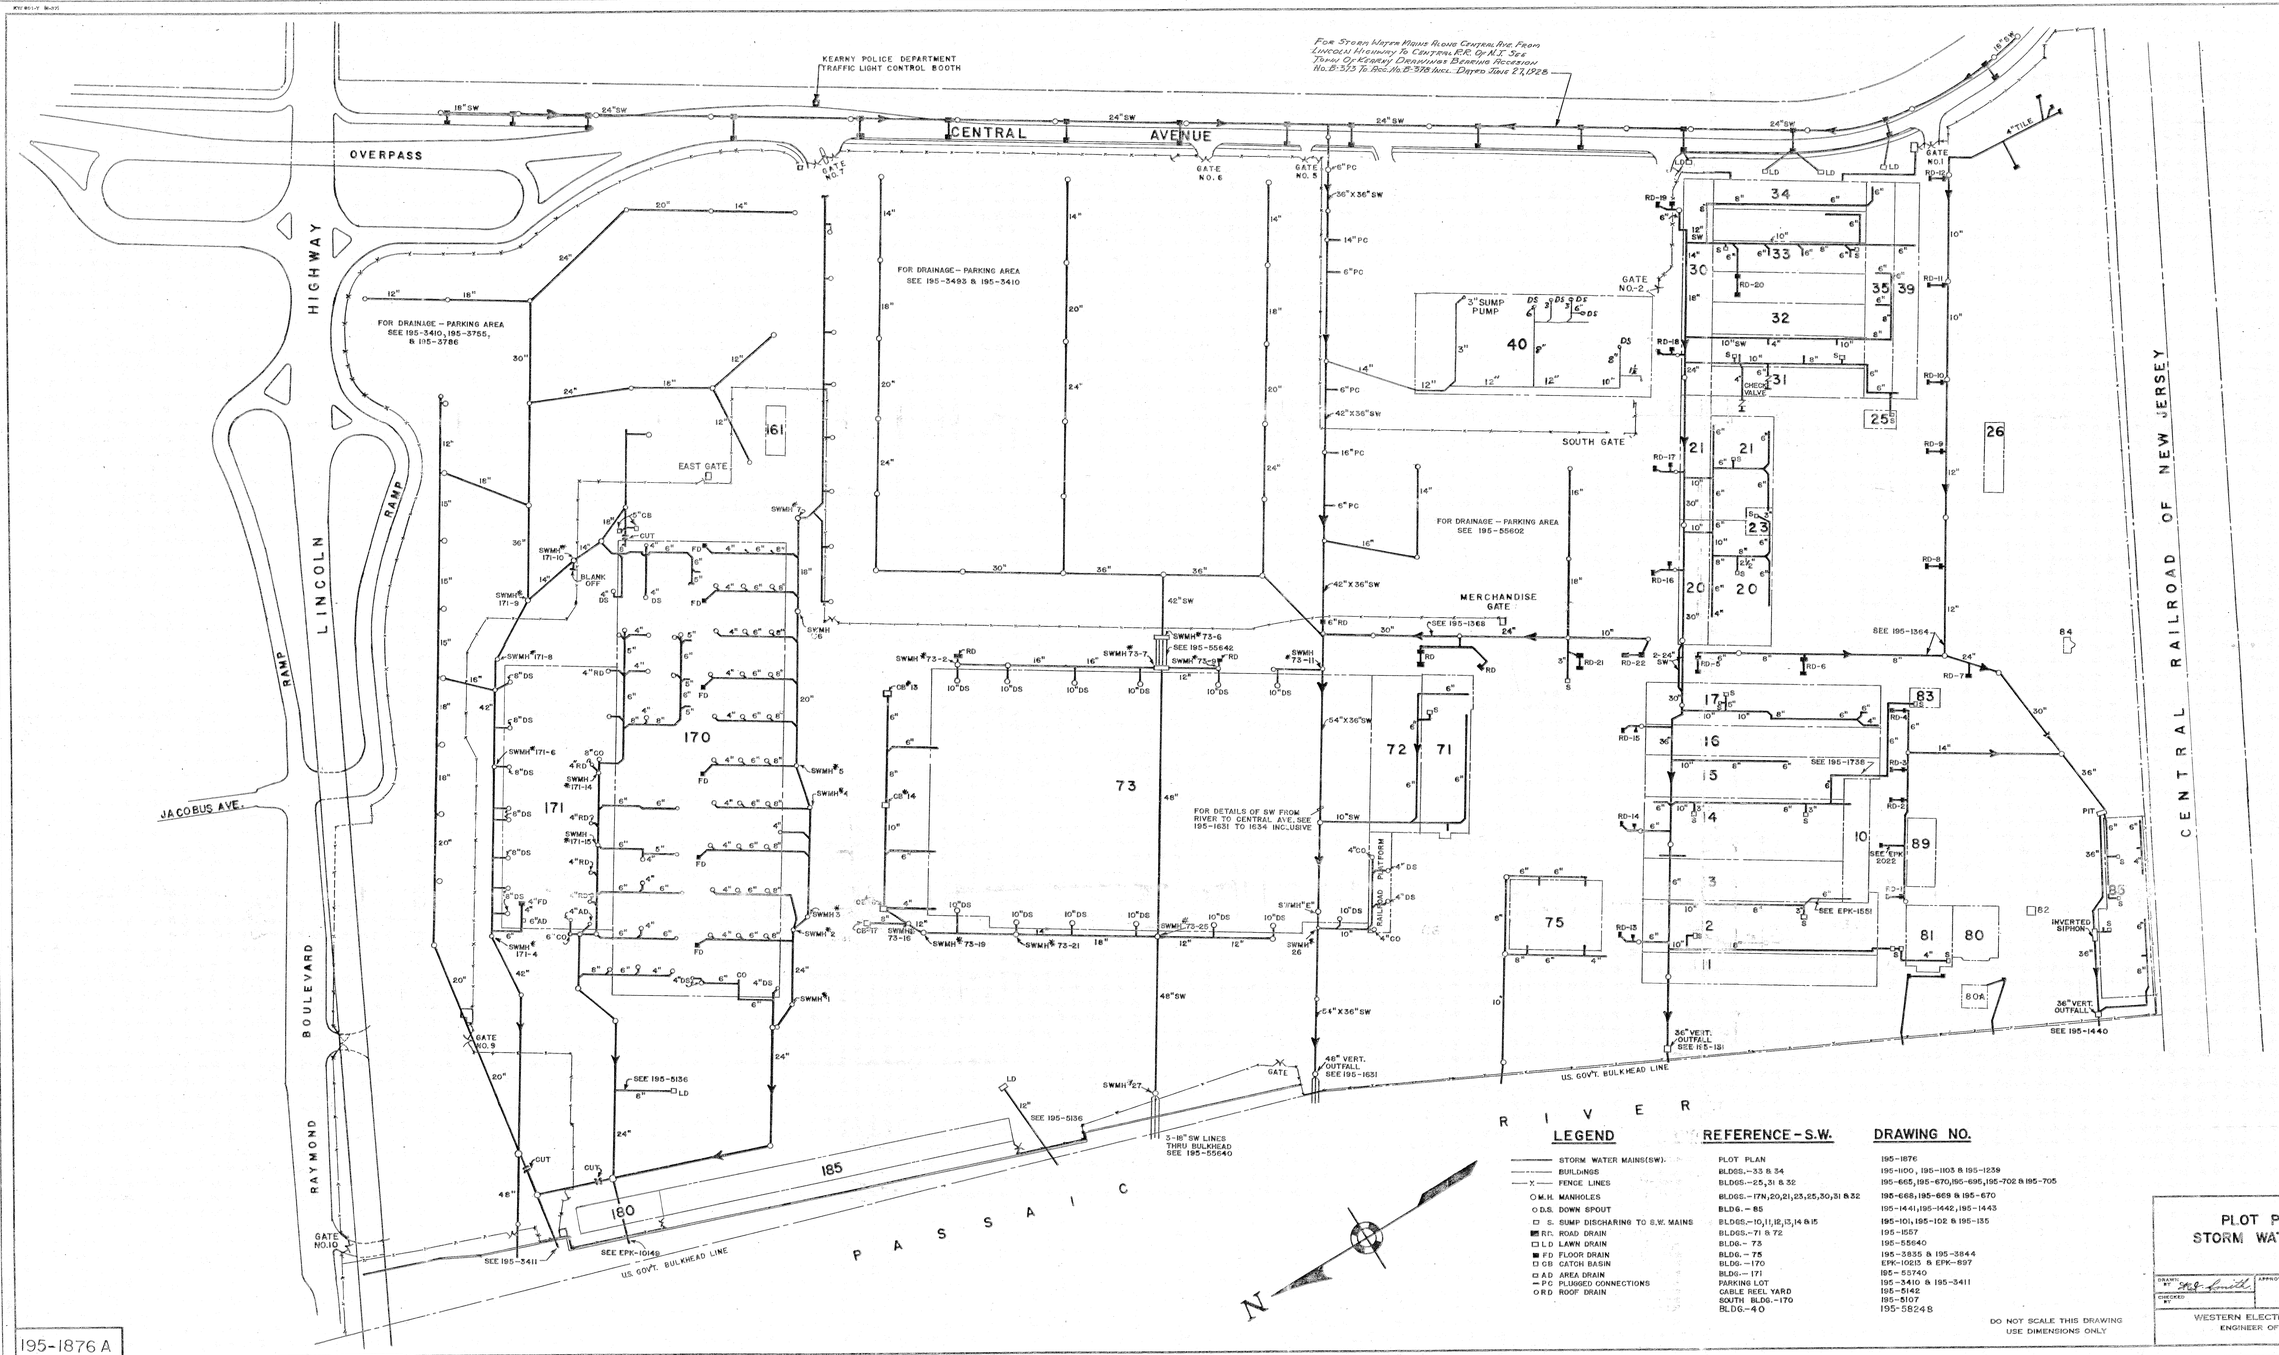

LEGEND

- STORM WATER MAINS(SW).
- BUILDINGS
- FENCE LINES
- M.H. MANHOLES
- D.S. DOWN SPOUT
- S. SUMP DISCHARGING TO S.W. MAINS
- R.D. ROAD DRAIN
- L.D. LAWN DRAIN
- F.D. FLOOR DRAIN
- C.B. CATCH BASIN
- A.D. AREA DRAIN
- P.C. PLUGGED CONNECTIONS
- R.D. ROOF DRAIN

REFERENCE – S.W.	DRAWING NO.
PLOT PLAN	195-1876
BLDGS.-33 & 34	195-1100, 195-1103 & 195-1239
BLDGS.-25, 31 & 32	195-665, 195-670, 195-695, 195-702 & 195-705
BLDGS.-17N, 20, 21, 23, 25, 30, 31 & 32	195-668, 195-669 & 195-670
BLDG.-86	195-1441, 195-1442, 195-1443
BLDGS.-10, 11, 12, 13, 14 & 15	195-101, 195-102 & 195-135
BLDGS.-71 & 72	195-1557
BLDG.-73	195-55640
BLDG.-75	195-3835 & 195-3844
BLDG.-170	EPK-10615 & EPK-897
BLDG.-171	195-55740
PARKING LOT	195-3410 & 195-3411
CABLE REEL YARD	195-5142
SOUTH BLDG.-170	195-5107
BLDG.-40	195-58248

DO NOT SCALE THIS DRAWING
USE DIMENSIONS ONLY

853870062

PLOT PLAN OF STORM WATER MAINS

DRAWN BY: J. G. Smith
CHECKED BY:
APPROVALS
APPROVALS

WESTERN ELECTRIC COMPANY, INC.
ENGINEER OF MANUFACTURE

BUILDING | FLOOR
DEPT. NO. KEARNY
SCALE 1" = 100'
DRAWING NO. 195-1876 A

ORDER NO. | APP'D.
ISSUE #3 REVISION & BRANCH PT. TO GATE 10-18-34 J.G.S.

195-1876 A