SEMS DocID 2261729

OLD WATER LINE
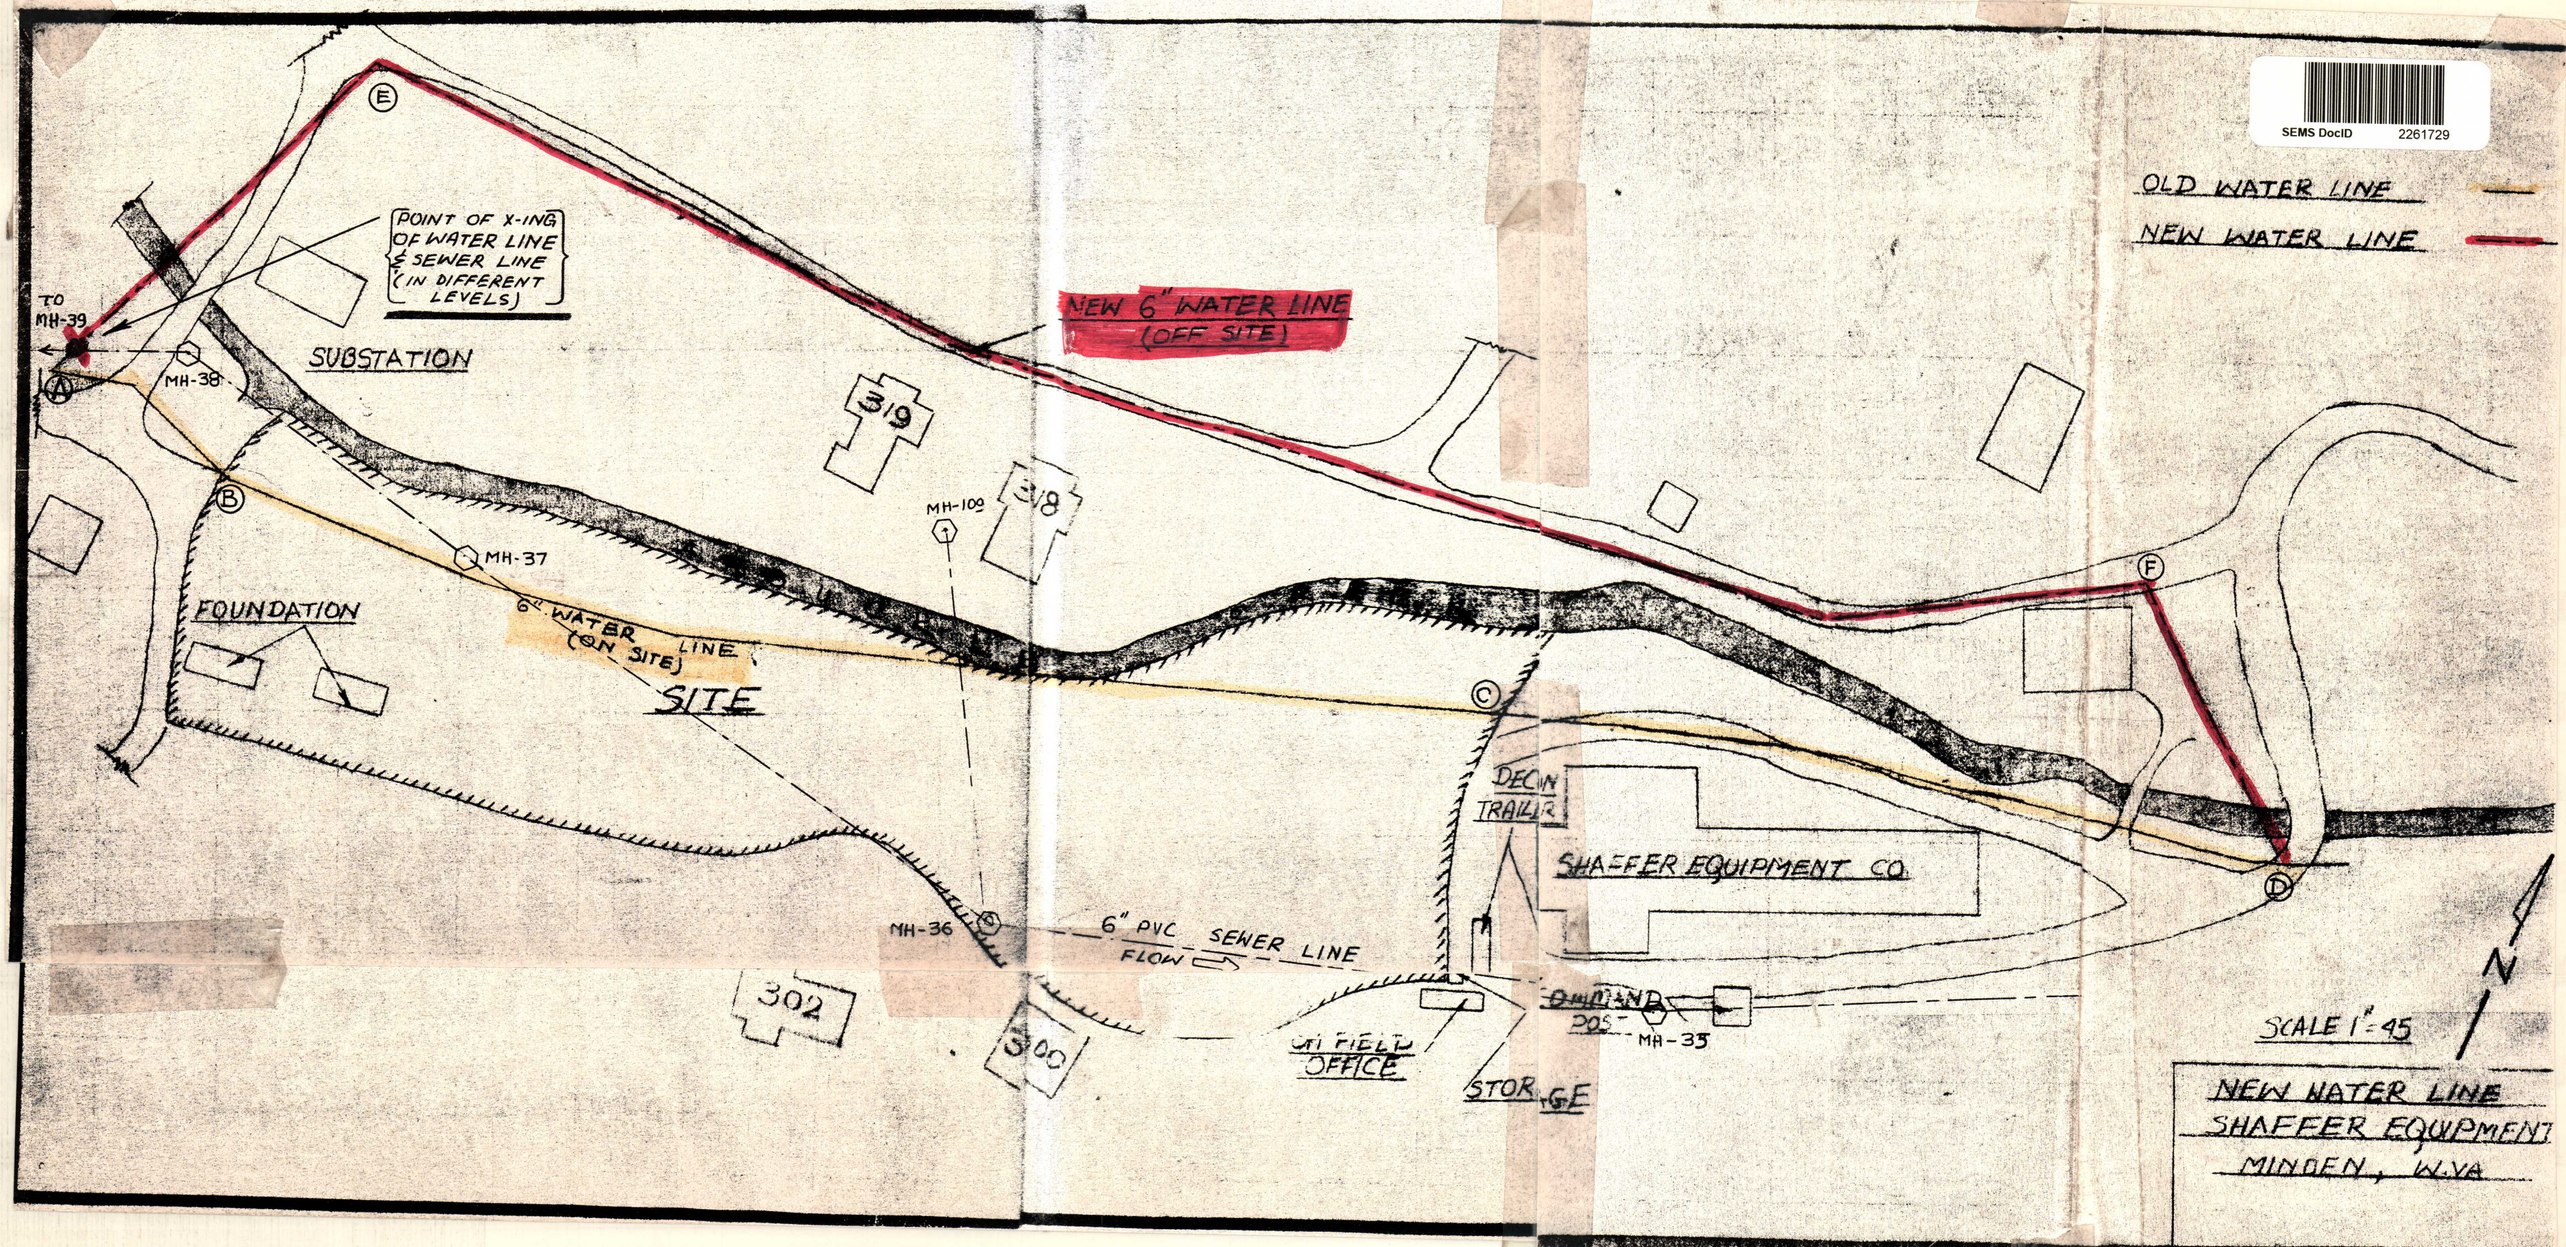
NEW WATER LINE