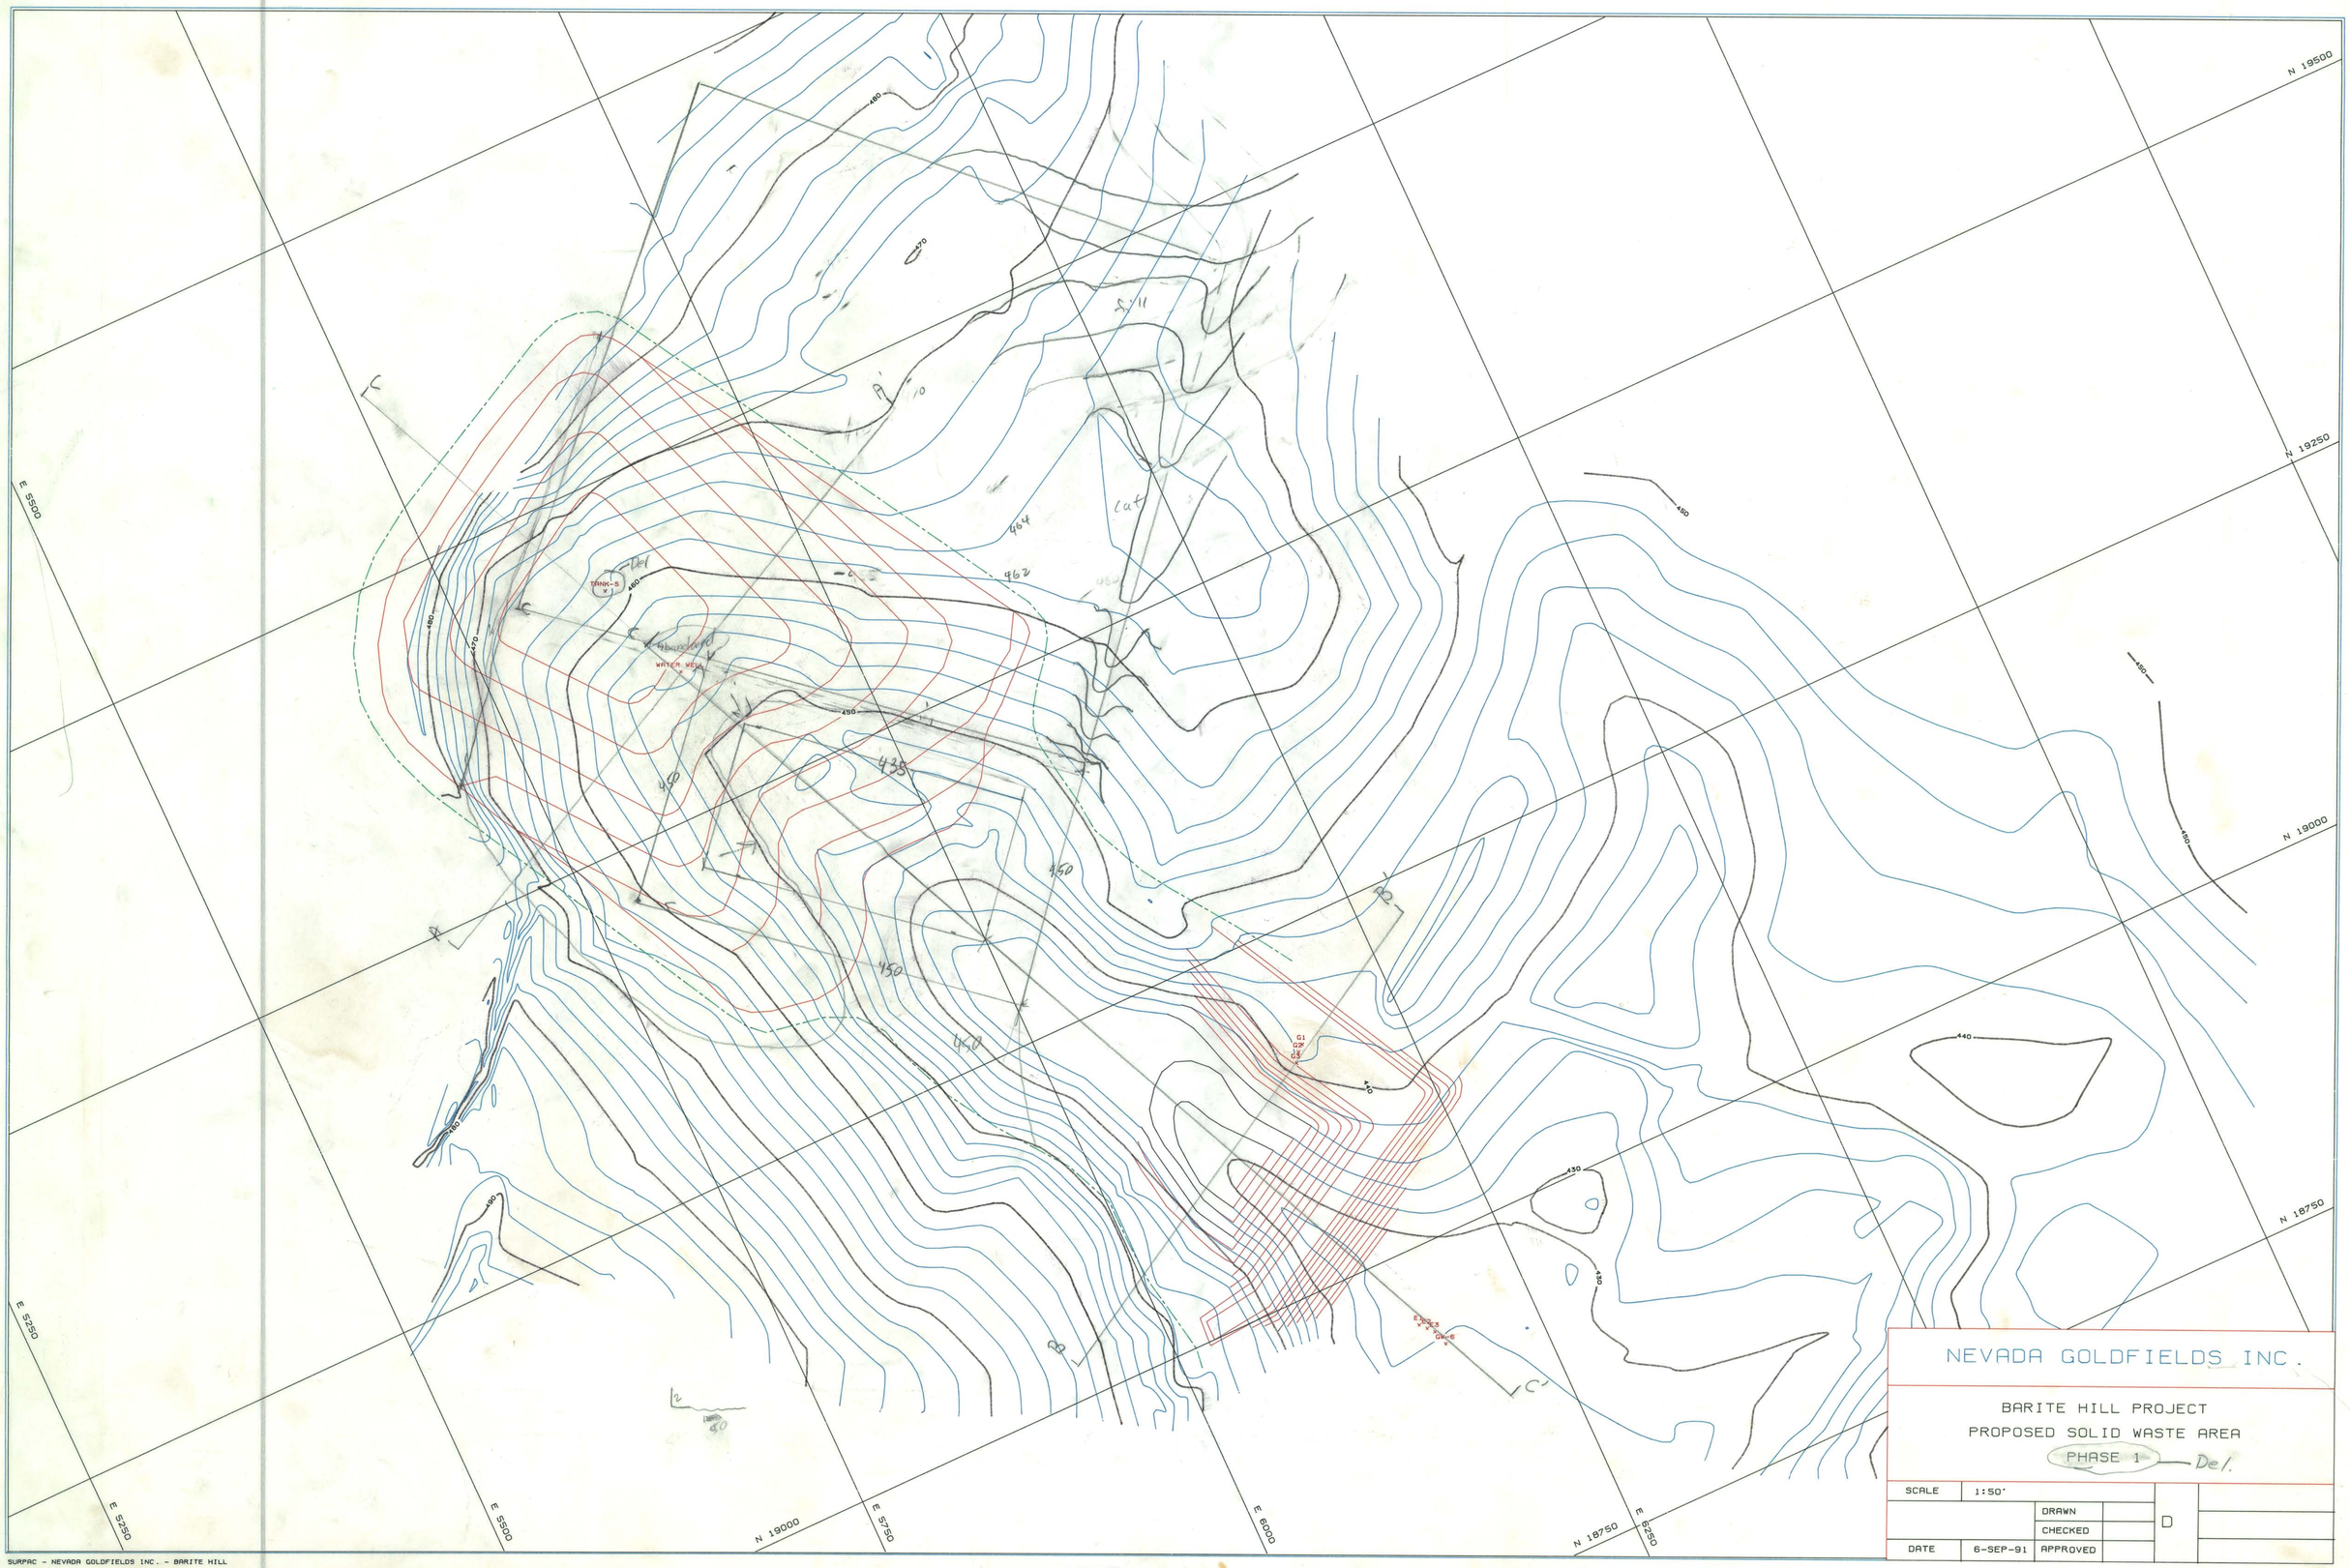

NEVADA GOLDFIELDS INC.

BARITE HILL PROJECT
PROPOSED SOLID WASTE AREA
PHASE 1 — Del.

SCALE	1:50'			D
		DRAWN		
		CHECKED		
DATE	6-SEP-91	APPROVED		

SURPAC - NEVADA GOLDFIELDS INC. - BARITE HILL