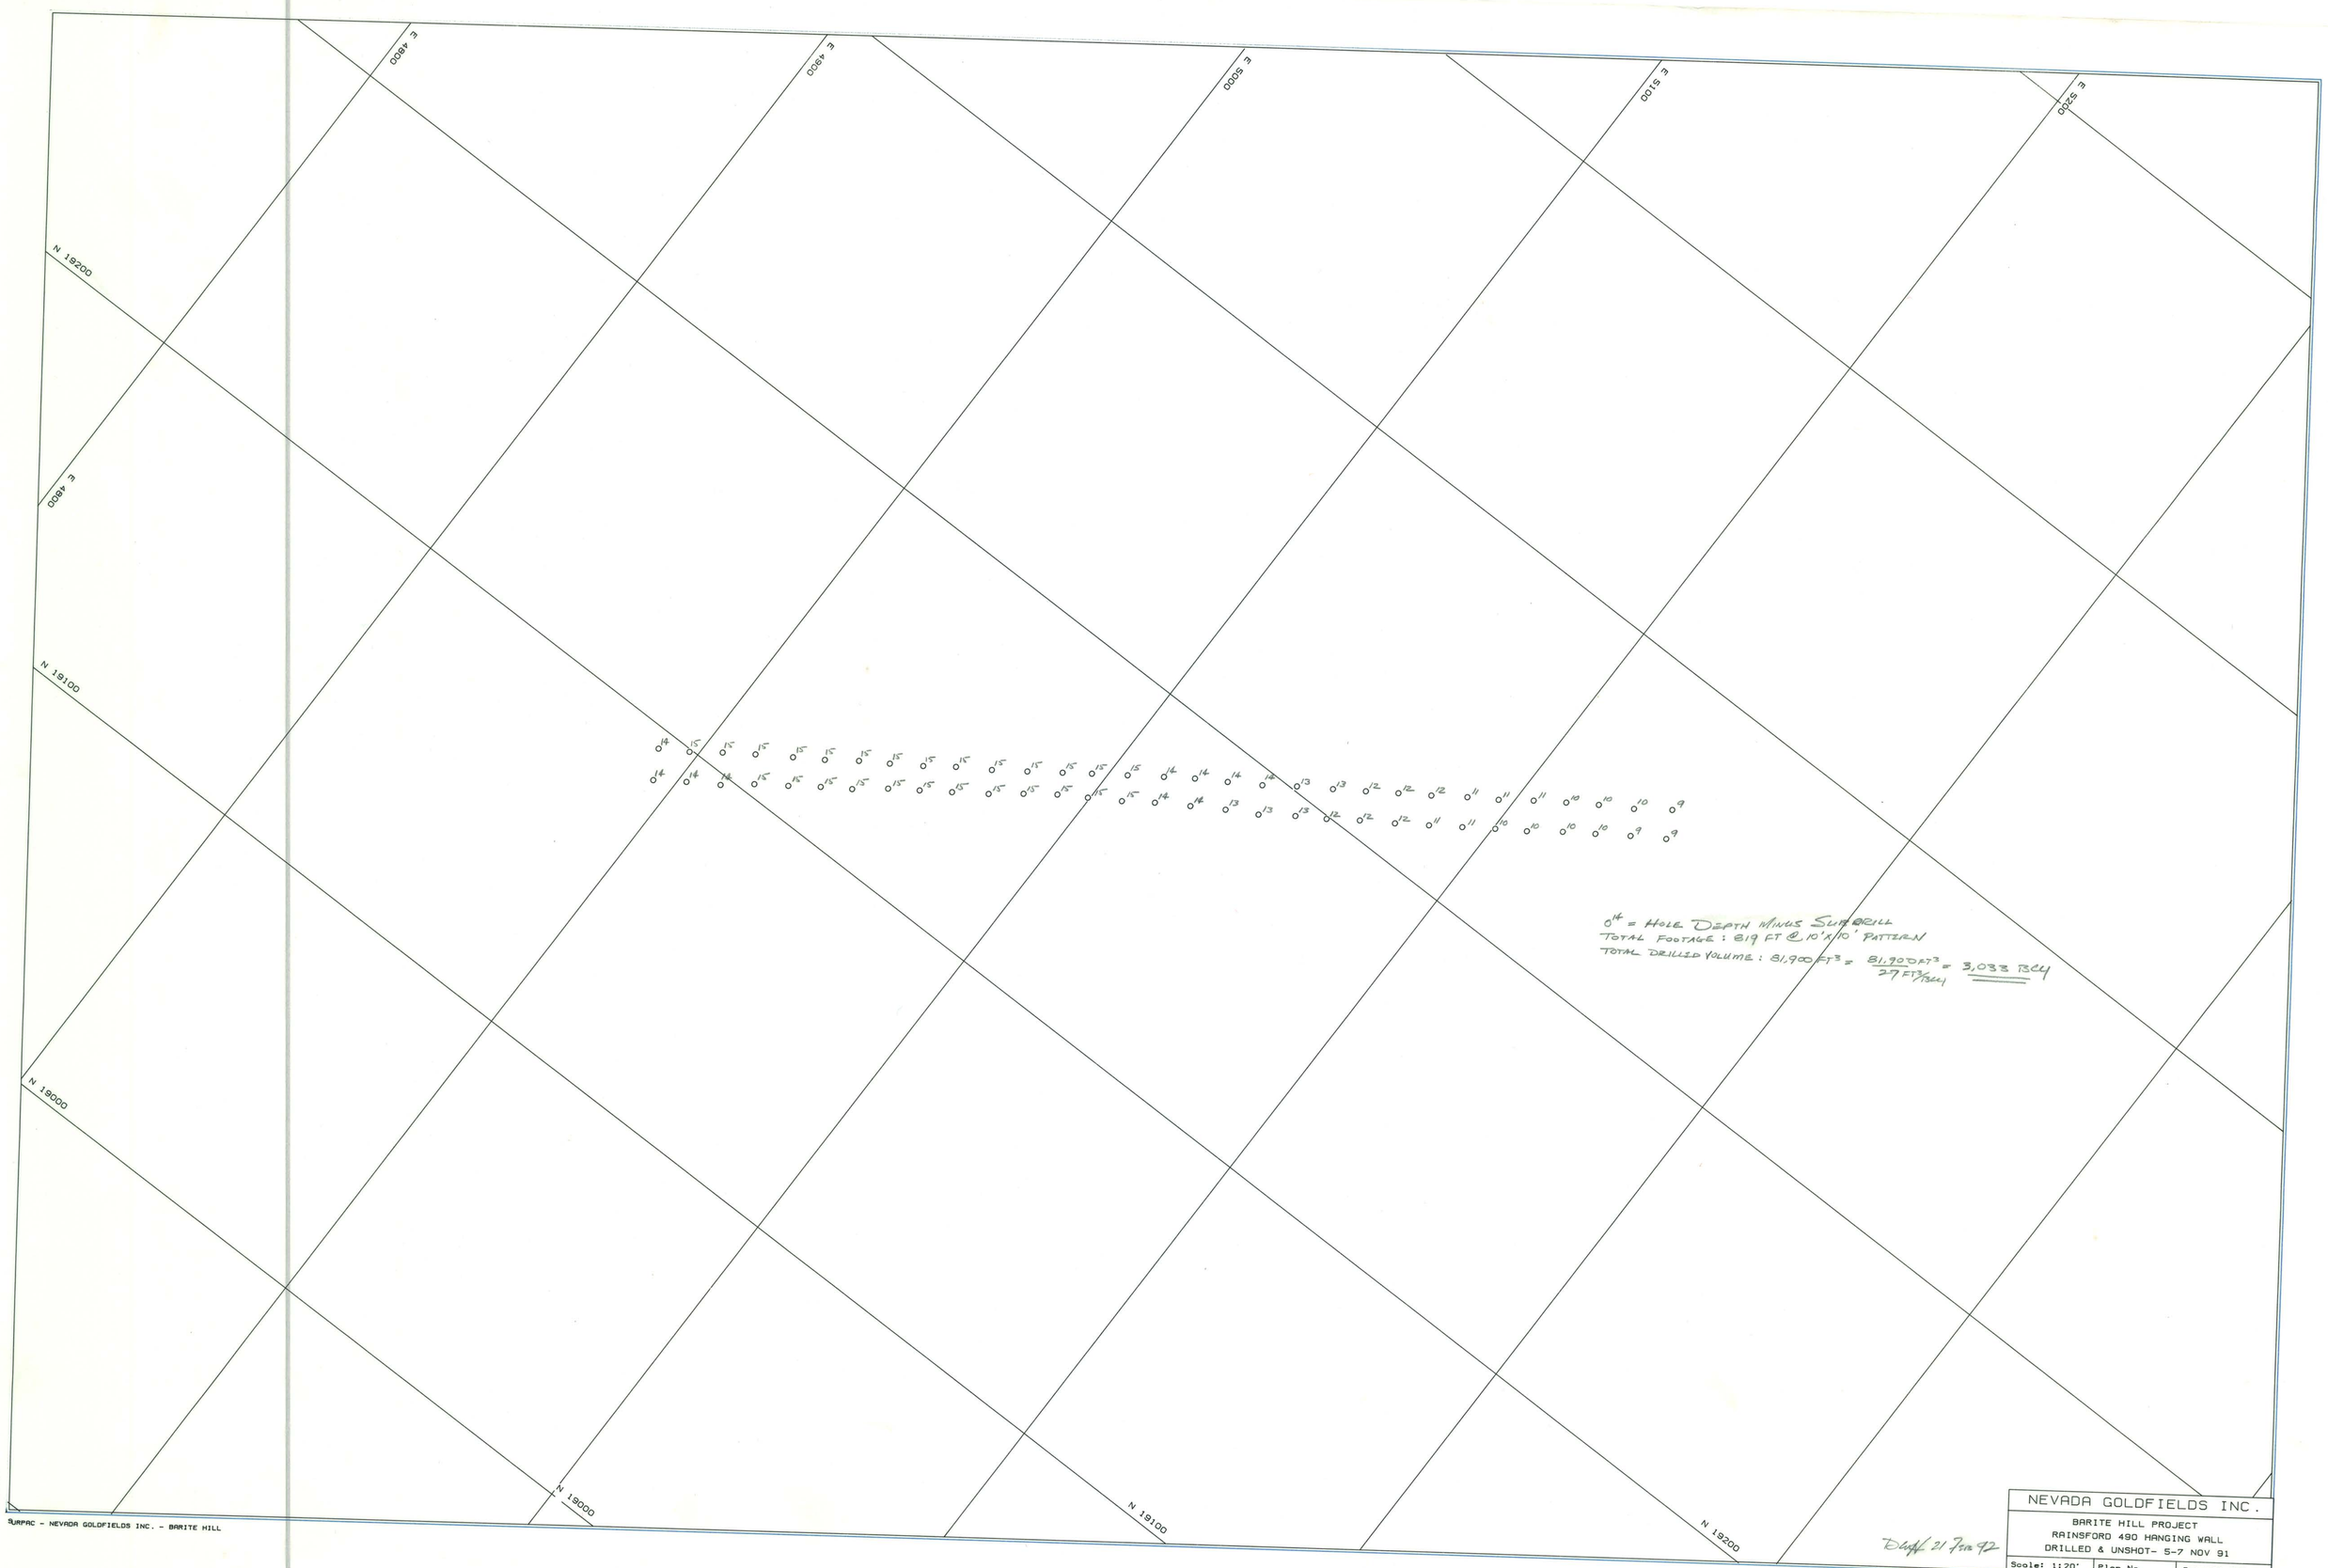
E 4800
E 4900
E 5000
E 5100
E 5200
N 19200
N 19100
N 19000
0 14 = HOLE DEPTH MINUS SUBDRILL
TOTAL FOOTAGE : 819 FT @ 10'x10' PATTERN
TOTAL DRILLED VOLUME : 81,900 FT³ = 81,900 FT³ / 27 FT³/BCY = 3,033 BCY
SURPAC - NEVADA GOLDFIELDS INC. - BARITE HILL
NEVADA GOLDFIELDS INC.
BARITE HILL PROJECT
RAINSFORD 490 HANGING WALL
DRILLED & UNSHOT- 5-7 NOV 91
Scale: 1:20'
Plan No.
Date:21-FEB-92