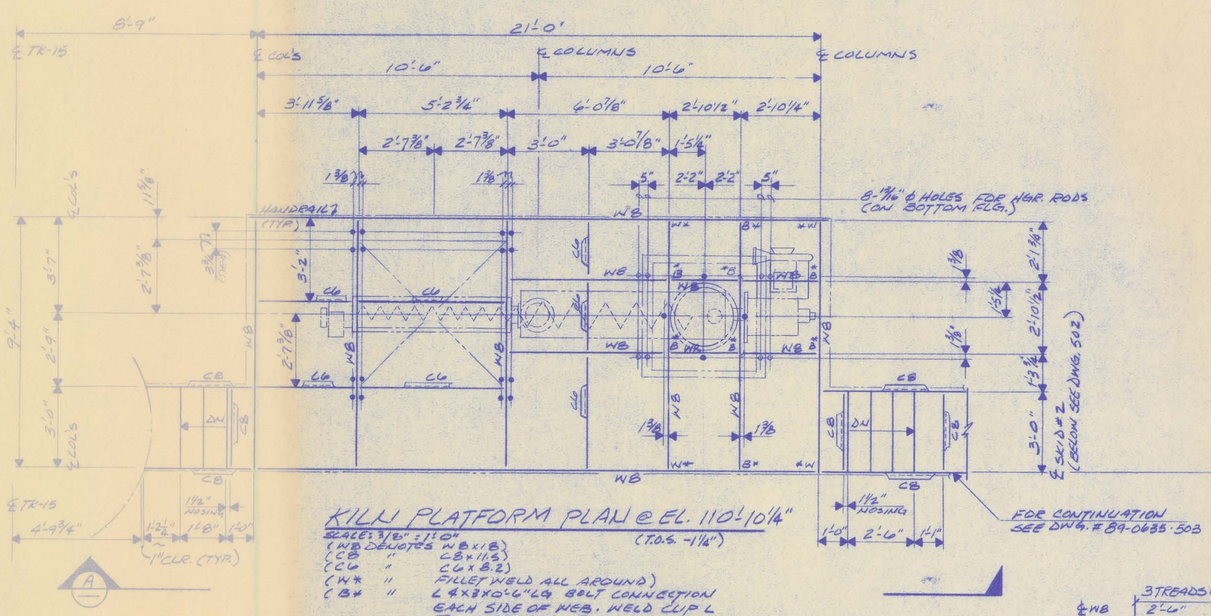

KILN PLATFORM PLAN @ EL. 110'-10 1/4"

(T.O.S. -1 1/4")

SCALE: 3/8" = 1'-0"
(WB DENOTES WB x 18)
(CB " CB x 11.5)
(CG " CG x 8.2)
(W* " FILLET WELD ALL AROUND)
(B* " L 4x3x0'-6" LG BOLT CONNECTION EACH SIDE OF WEB. WELD CLIP L TO WEB AND INSTALL 2-3/4" ϕ BOLTS EACH L EACH SIDE. DETAIL #3 DWG. # 89-0635-503 SIMILAR).

NOTE: ALL HOLES TO BE 13/16" ϕ

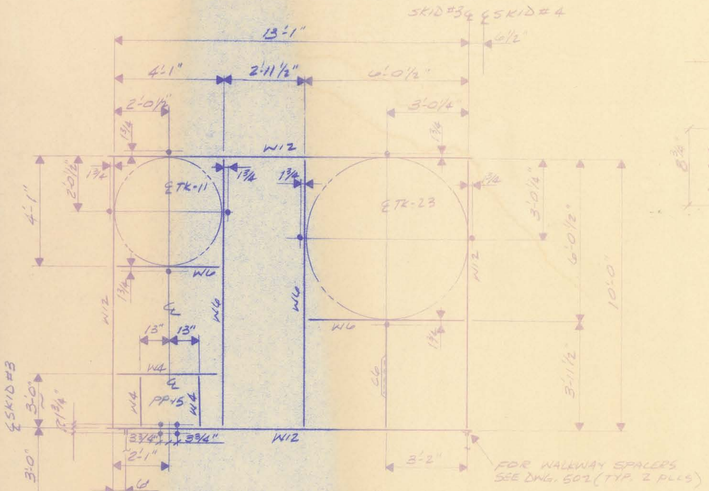

PLAN SKID #3

SCALE: 3/8" = 1'-0"
(W12 DENOTES W12 x 26)
(W6 " W6 x 20)
(CG " CG x 8.2)
(W4 " W4 x 13)
NOTE: ALL HOLES TO BE 13/16 ϕ

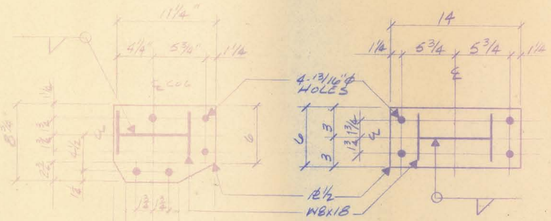

DETAIL 2

SCALE: 1 1/2" = 1'-0"
(TYP. 5 PLCS.)
SEE BASE & ORIENTATION PLAN THIS DWG.

DETAIL 1

SCALE: 1 1/2" = 1'-0"
SEE BASE & ORIENTATION PLAN THIS DWG.

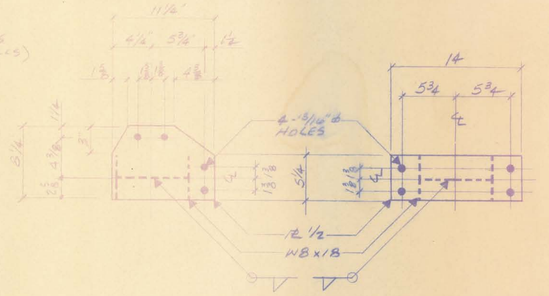

DETAIL (2 REQ'D) 3

SCALE: 1 1/2" = 1'-0"
SEE TOP & ORIENTATION PLAN THIS DWG.

DETAIL (2 REQ'D) 4

SCALE: 1 1/2" = 1'-0"
1-NS
1-FS
SEE TOP & ORIENTATION THIS DWG.

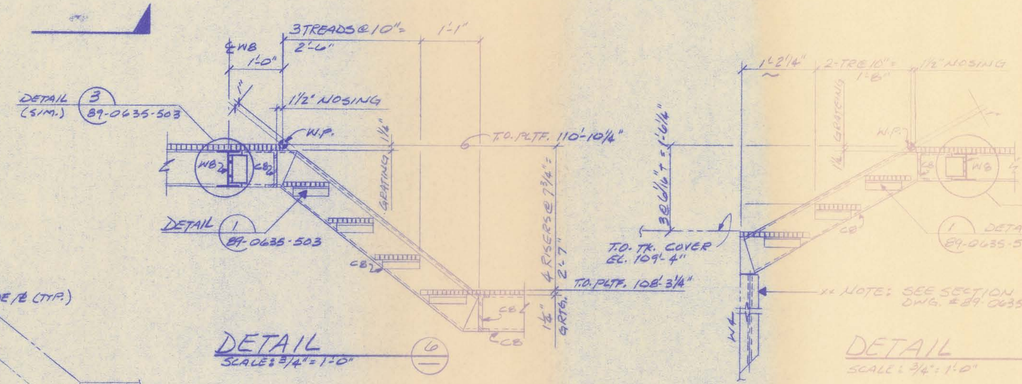

DETAIL 6

SCALE: 3/4" = 1'-0"

DETAIL 7

SCALE: 3/4" = 1'-0"

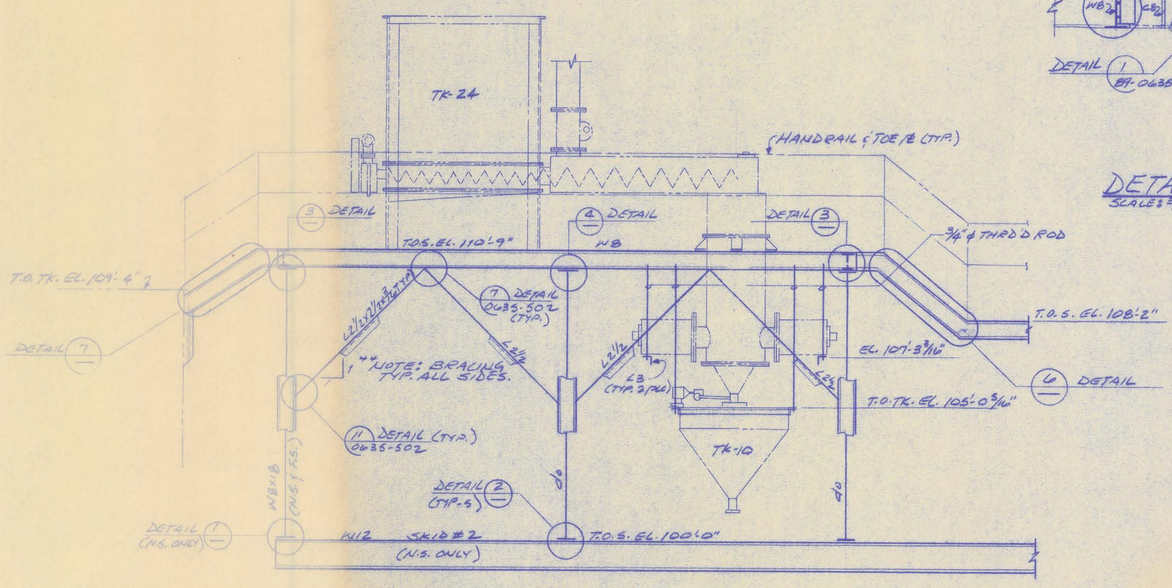

SECTION A

SCALE: 3/16" = 1'-0"

TOP & ORIENTATION PLAN

N.T.S.

BASE & ORIENTATION PLAN

N.T.S.

ISSUED FOR CONSTRUCTION
DATE 8-15-89
SIGNED D S

	BY	DATE
DESIGN	SSI	
DRAWN	N. BERGEN	8-3-89
CHKD	M. ROJAS	8-15-89
APPVD	D S	8-15
APPVD		
APPVD		
DATE PRINTED		

SEP 1 1989

GWALIA U.S.A. LIMITED
BARITE HILL PROJECT
SKID #3 PLAN, KILN
PLATFORM PLAN, SECT'S & DET'S

SSI SCOTIA INC. Salt Lake City, Utah

SCALE AS NOTED
DRAWING NUMBER 89-0635-505
REV. A
ACCT. NO.

REFERENCES DWG. NO.	TITLE

REFERENCES DWG. NO.	TITLE

REVISIONS NO	DATE	BY	CHK	DESCRIPTION

REVISIONS NO	DATE	BY	CHK	DESCRIPTION

REVISIONS NO	DATE	BY	CHK	DESCRIPTION
A	8-3-89	MAN		APPROVAL DRAWING
A	8-15	DS		ISSUED FOR CONST.