NOZZLE SCHEDULE

SYM.	SERVICE	SIZE	PRESS	FACE	BORE	MAT'L	COMMENTS
A	E.W. SUMP INLET	2"ϕ	150#	F.F.	40	C.S	S.O. FLG.
B	DRAIN	3"ϕ					
C	PREG. SOL'N INLET	2"ϕ					
D	VENT	4"ϕ					
F	SPARE	2"ϕ					
G	E.W. SOL'N INLET	2"ϕ					
H	PREG. SOL'N OUTLET	2"ϕ					
I	O'FLOW	3"ϕ					

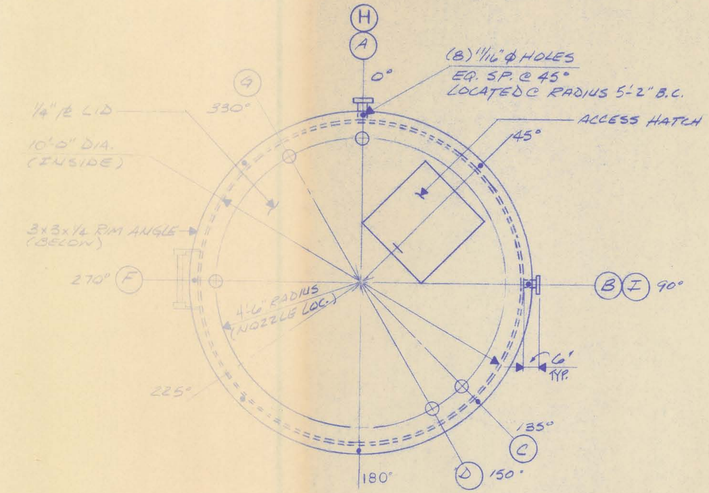

PLAN
N.T.S.

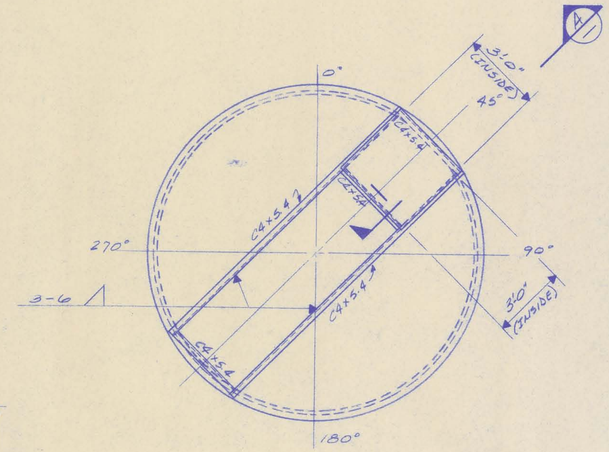

ACCESS HATCH PLAN
N.T.S.

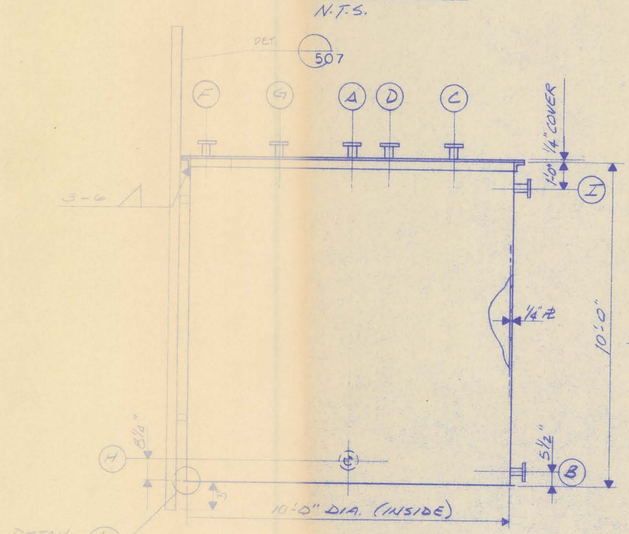

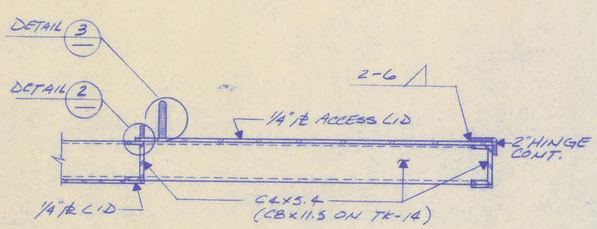

SECTION
SCALE: 1 1/2" = 1'-0"

PREGNANT SOLUTION TK-15
N.T.S.

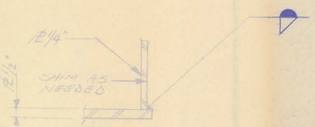

DETAIL 1 (8 REQ'D)
SCALE: 3" = 1'-0"

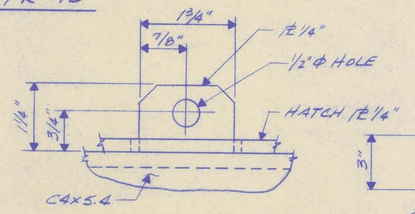

DETAIL 2
SCALE: 3" = 1'-0"

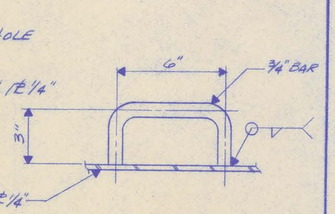

DETAIL 3
SCALE: 3" = 1'-0"

NOZZLE SCHEDULE

SYM.	SERVICE	SIZE	PRESS	FACE	BORE	MAT'L	COMMENTS
A	VENT	4"ϕ	150#	F.F.	40	C.S.	S.O. FLG
B	STRIP SOL'N OUTLET	2"ϕ					
C	STRIP DRAIN INLET	2"ϕ					
D	DRAIN	3"ϕ					
E	WATER INLET	2"ϕ					
F	SPARE	2"ϕ					
H	E.W. SOL'N INLET	2"ϕ					
I	OVERFLOW	3"ϕ					

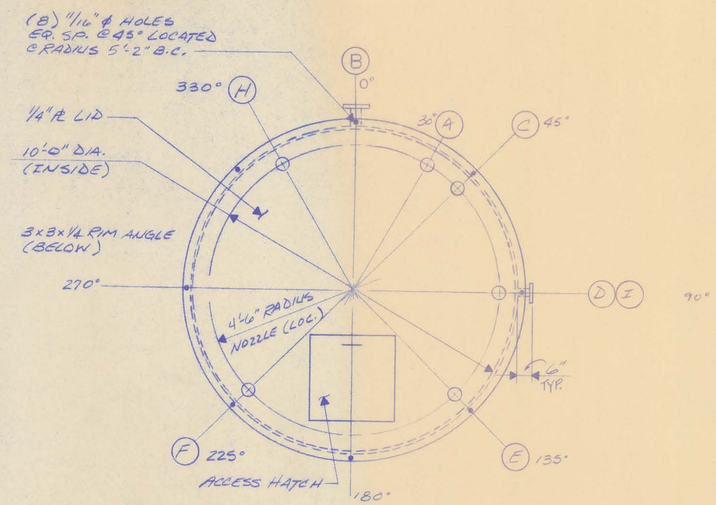

PLAN
N.T.S.

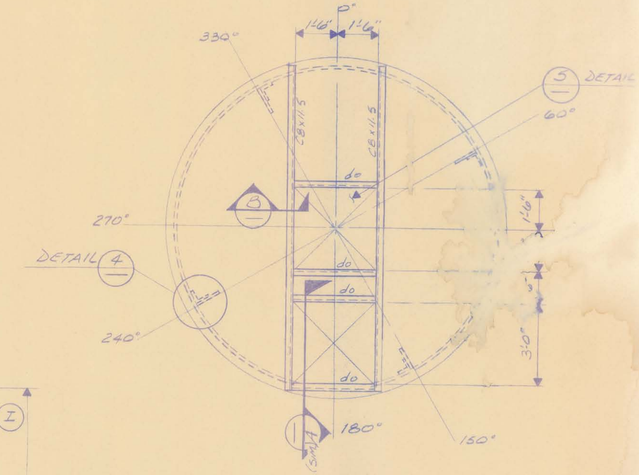

ACCESS HATCH, MIXER & BAFFLE PLAN
N.T.S.

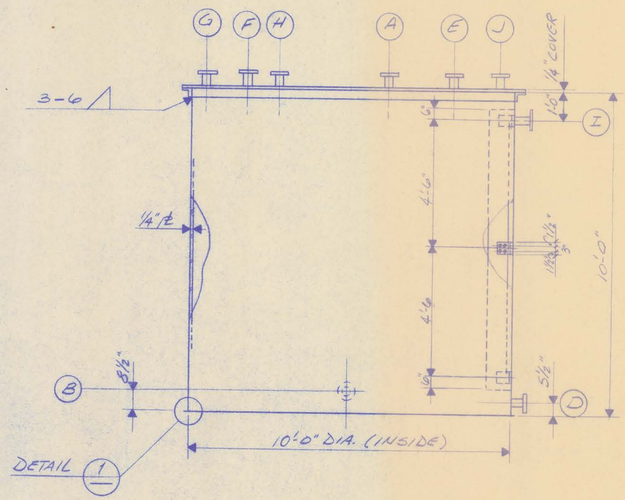

STRIP SOLUTION TK-14
N.T.S.

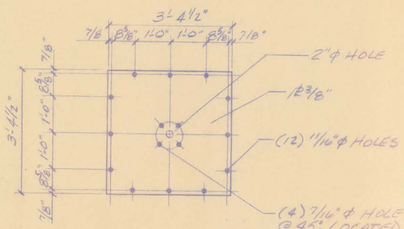

DETAIL 5
N.T.S.

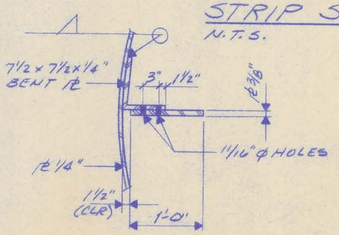

DETAIL 4 (TYP. 4 PLCS.)
SCALE: 1" = 1'-0"

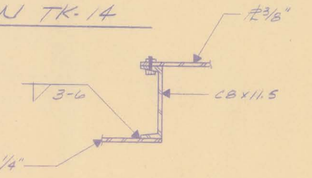

SECTION
SCALE: 1 1/2" = 1'-0"

ISSUED FOR CONSTRUCTION
DATE 8-11-89
SIGNED R.S.

	BY	DATE
DESIGN	SSI	
DRAWN	N. NIELSEN	5-1-89
CHKD		8/4
APPVD		8/4/89
APPVD		
APPVD		
DATE PRINTED		

SEP 1 1989

GWALIA USA LIMITED
BARITE HILL PROJECT
PREGNANT SOLUTION TANK TK-15
STRIP SOLUTION TANK TK-14

SSI SCOTIA INC. Salt Lake City, Utah

SCALE AS NOTED
DRAWING NUMBER 89-0635-40 R1

REFERENCES	DWG. NO.	TITLE

REFERENCES	DWG. NO.	TITLE

REVISIONS NO	DATE	BY	CHK	DESCRIPTION

REVISIONS NO	DATE	BY	CHK	DESCRIPTION

REVISIONS NO	DATE	BY	CHK	DESCRIPTION
A	5-1-89	MN		APPROVAL DRAWING
B	8/11			ISSUED FOR CONST.