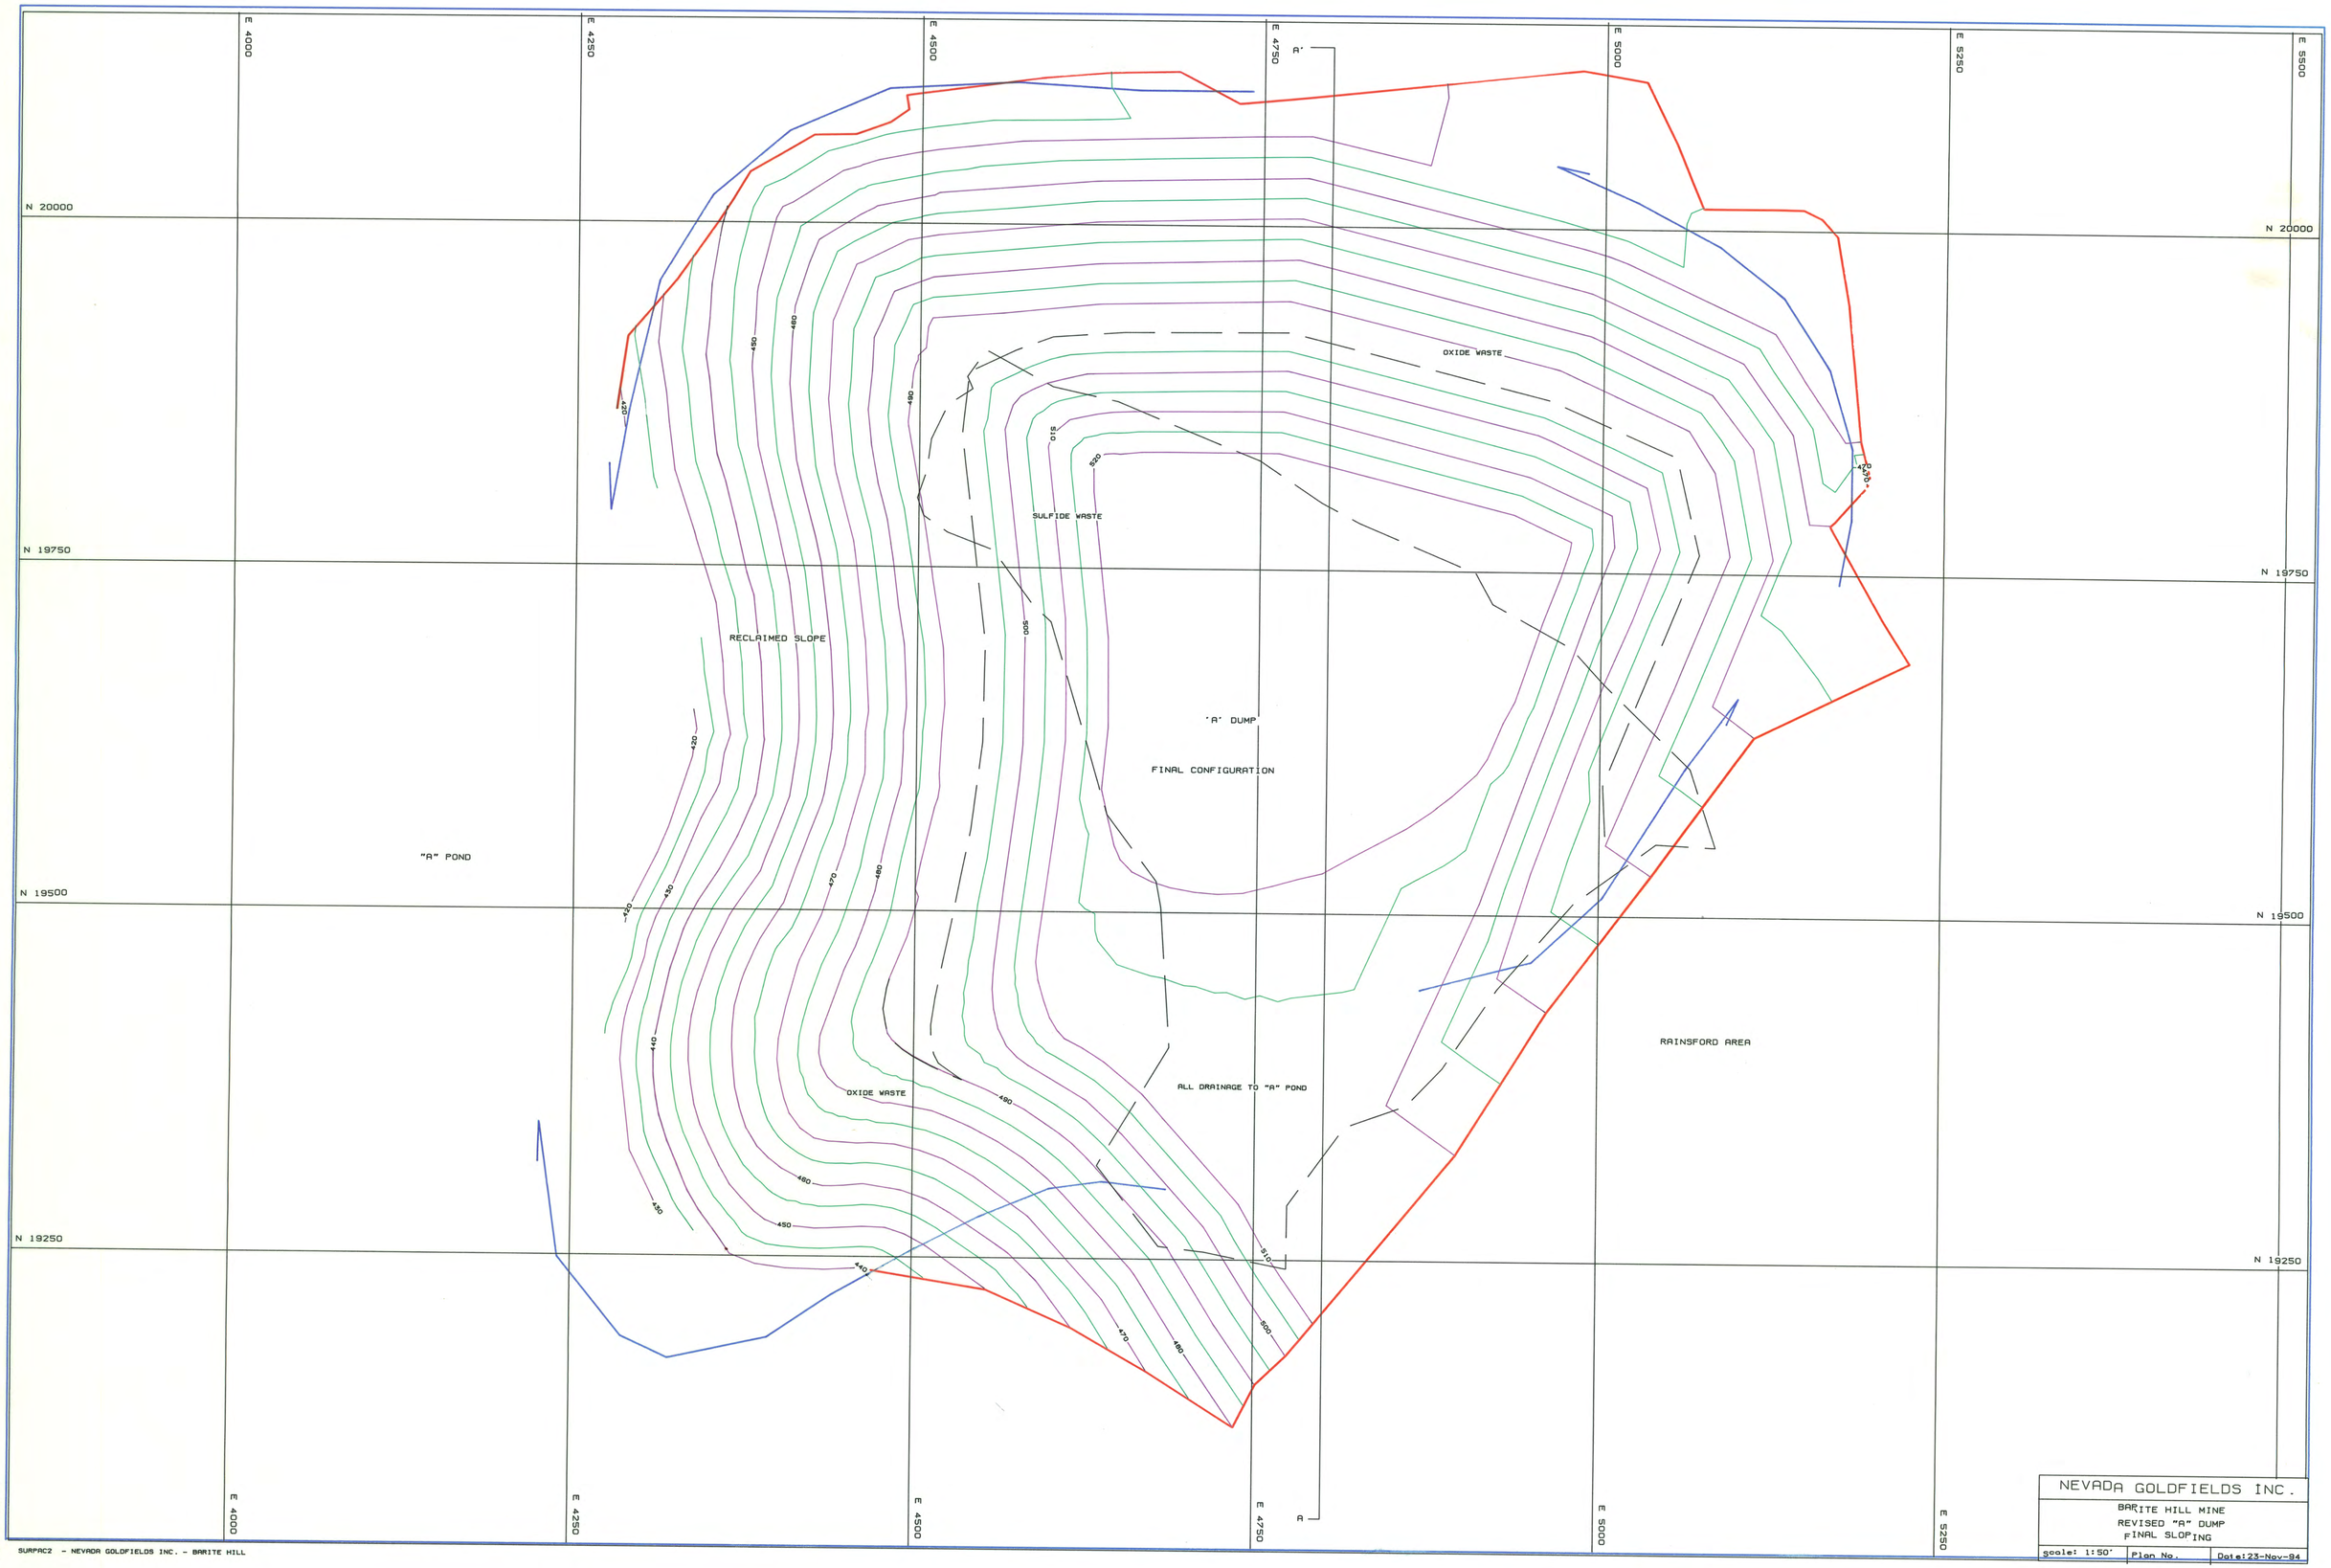

E 4000
E 4250
E 4500
E 4750
E 5000
E 5250
E 5500
N 20000
N 19750
N 19500
N 19250
A'
A
OXIDE WASTE
SULFIDE WASTE
RECLAIMED SLOPE
'A' DUMP
FINAL CONFIGURATION
"A" POND
RAINSFORD AREA
ALL DRAINAGE TO "A" POND
OXIDE WASTE
420
430
440
450
460
470
480
490
500
510
520
NEVADA GOLDFIELDS INC.
BARITE HILL MINE
REVISED "A" DUMP
FINAL SLOPING
Scale: 1:50'
Plan No.
Date:23-Nov-94
SURPAC2 - NEVADA GOLDFIELDS INC. - BARITE HILL
dumpplan.pf