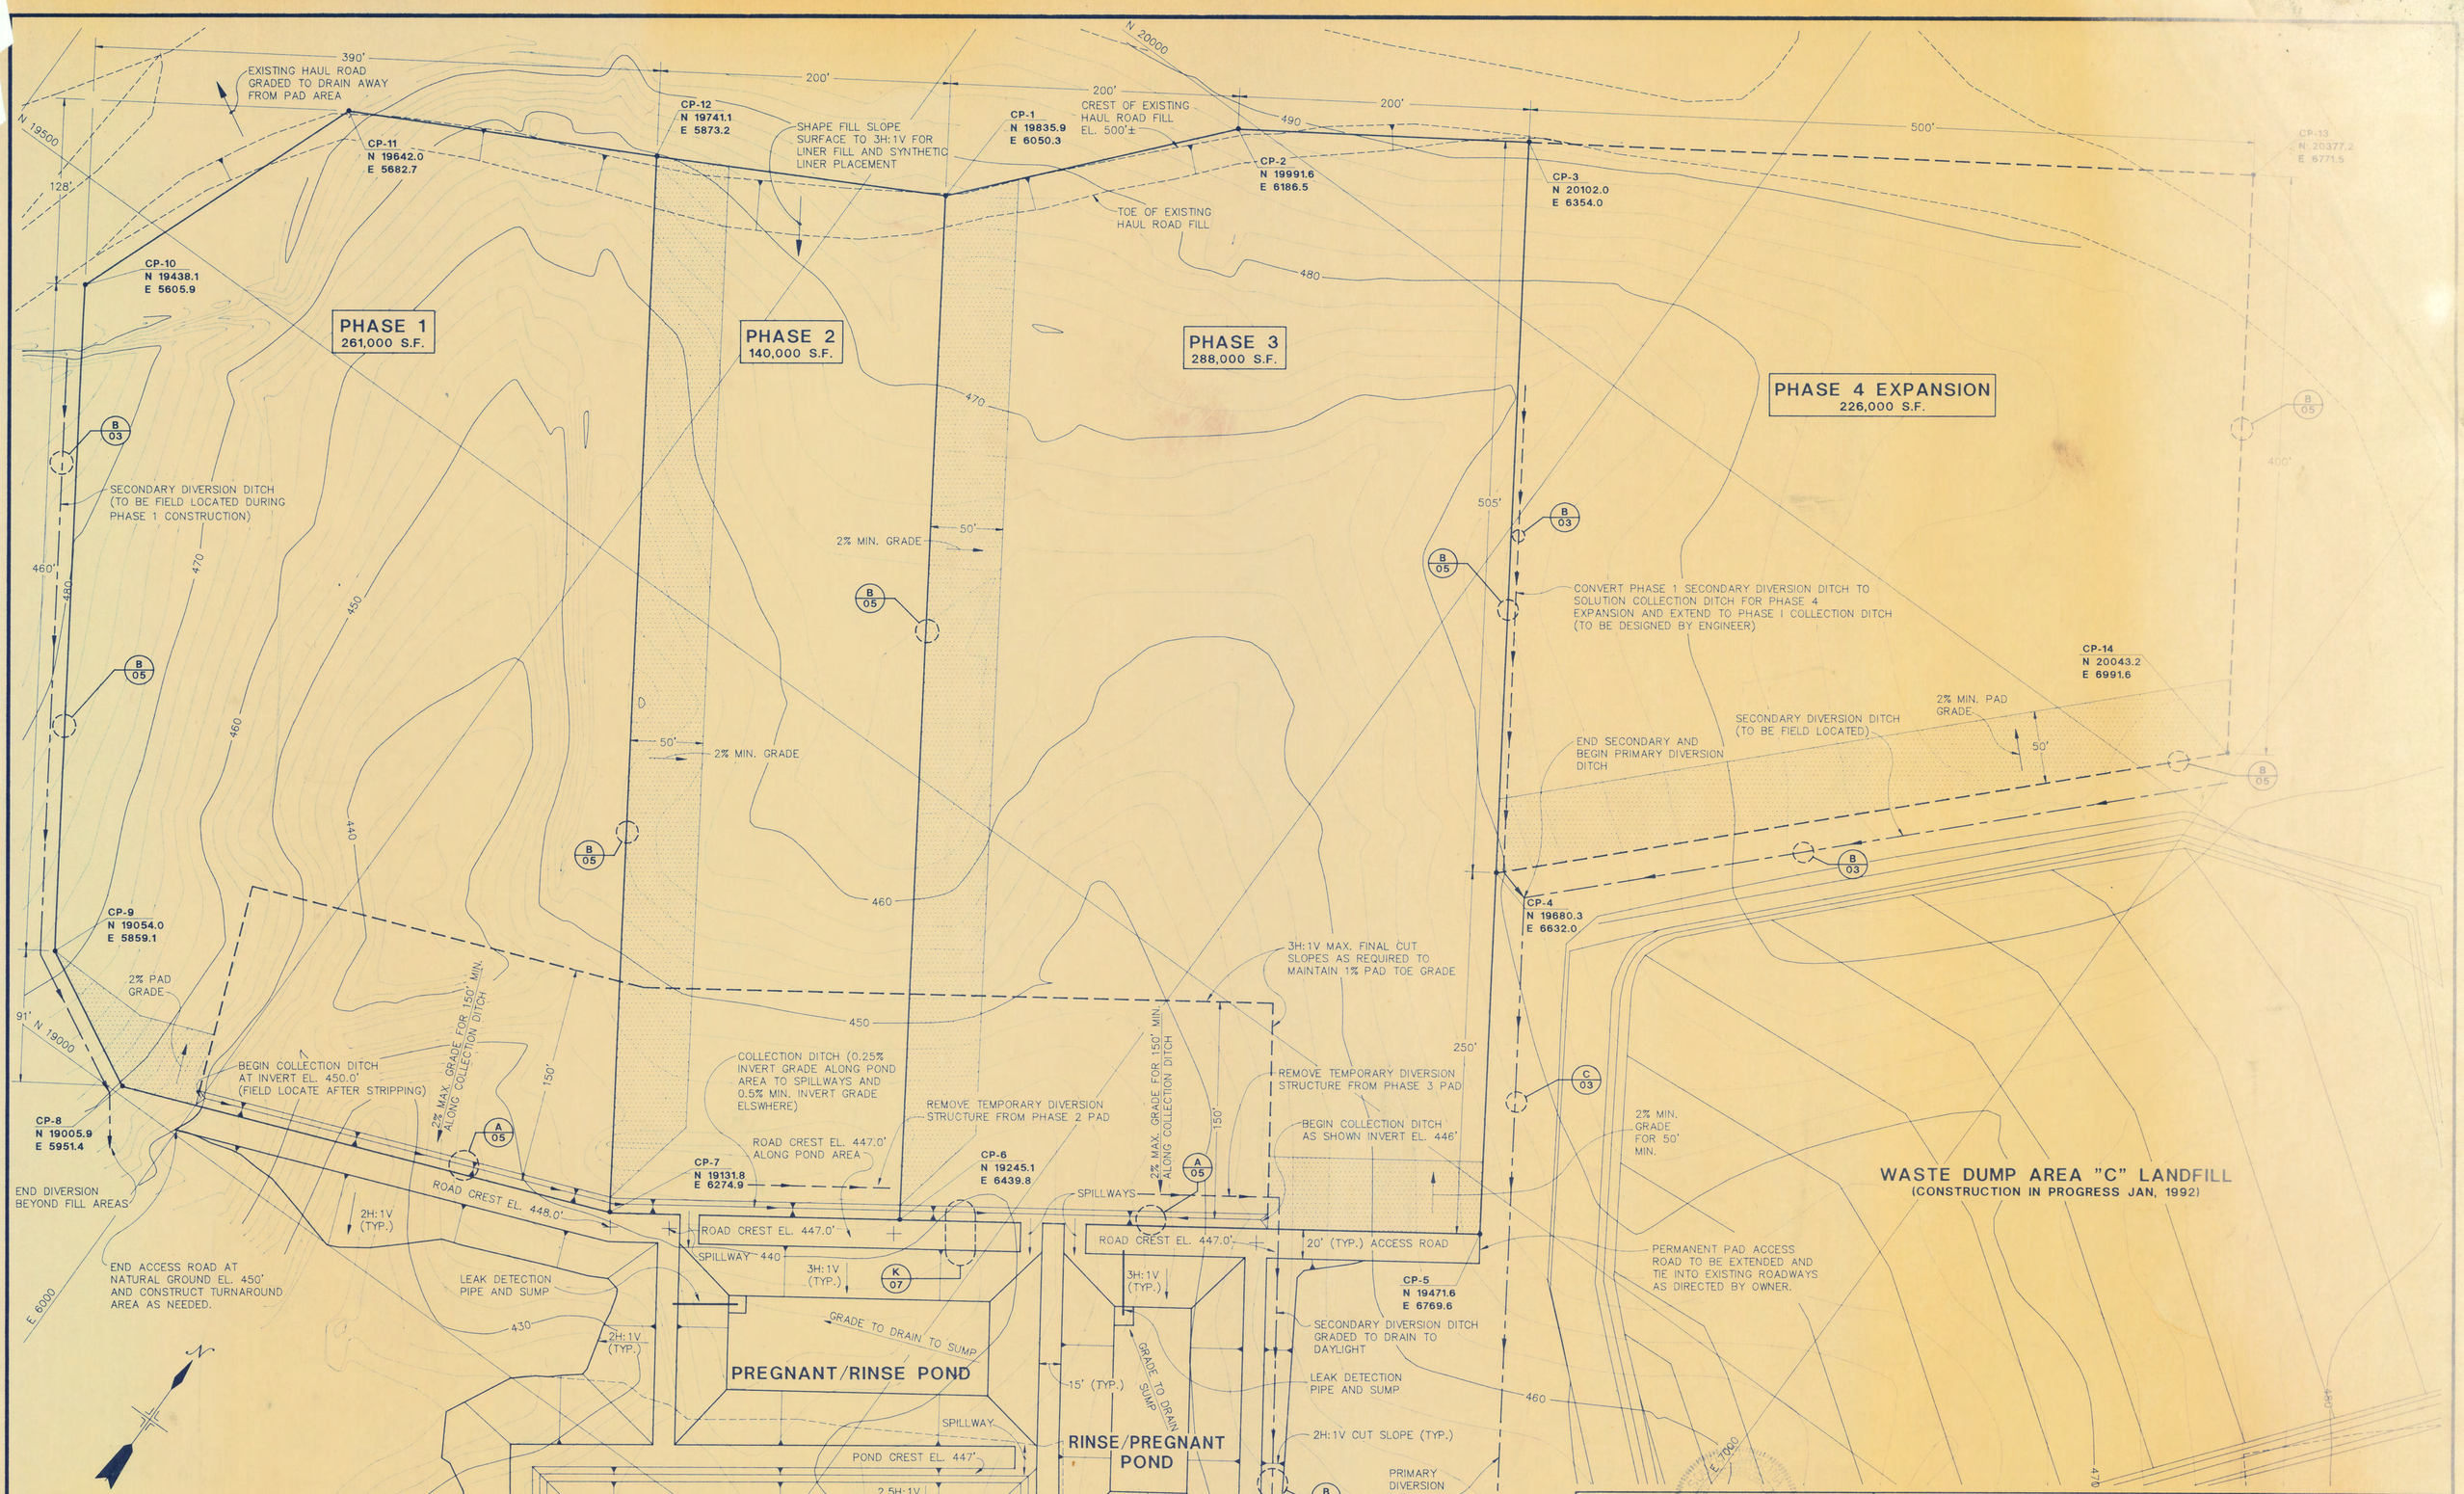

NO.	DESCRIPTION	BY	CH.	APPROVED	DATE
A	ISSUED FOR PERMITTING				

REVISIONS

NO.	DESCRIPTION	BY	CH.	APPROVED	DATE

REFERENCES

03110-06	COLLECTION PONDS-PLAN, SECTIONS & DETAILS	DESIGNED		
03110-04A	PAD SITE GRADING	DRAWN	M.G.B.	12/91
03110-03	PERMANENT LEACH FACILITIES SITE LAYOUT	CHECKED	A.J.B.	12/91
		APPROVED		
		APPROVED		
		APPROVED		

No. 14437 1-24-92 ENGINEER

DATE TO | A | B | C | 1 | 2 | 3 | 4 | 5 | 6 | 7 | 8 | 9 | 10

FIELD

PREPARED FOR:
NEVADA GOLDFIELDS, INC.
BARITE HILL PROJECT

PREPARED BY:
WESTEC
WELSH ENGINEERING SCIENCE & TECHNOLOGY, INC.
5600 S. QUEBEC STREET, SUITE 319-B
ENGLEWOOD, COLORADO 80111
(303) 290-9113

TITLE
HEAP LEACH PAD AND PONDS - PLAN

SCALE 1" = 50'
DRAWING No. 03110-04
REVISION A