DETAIL 1
POND LEAK DETECTION SUMP

DETAIL 2
SYNTHETIC LINER B (HORIZ. SURFAC

DETAIL 3
SYNTHETIC LINER A (SLOPED SURFAC

DETAIL 4
LINER ANCHOR

CROSS SECTION P - P'

DETAIL 5
SECTION OF POND TO PLANT PIPING

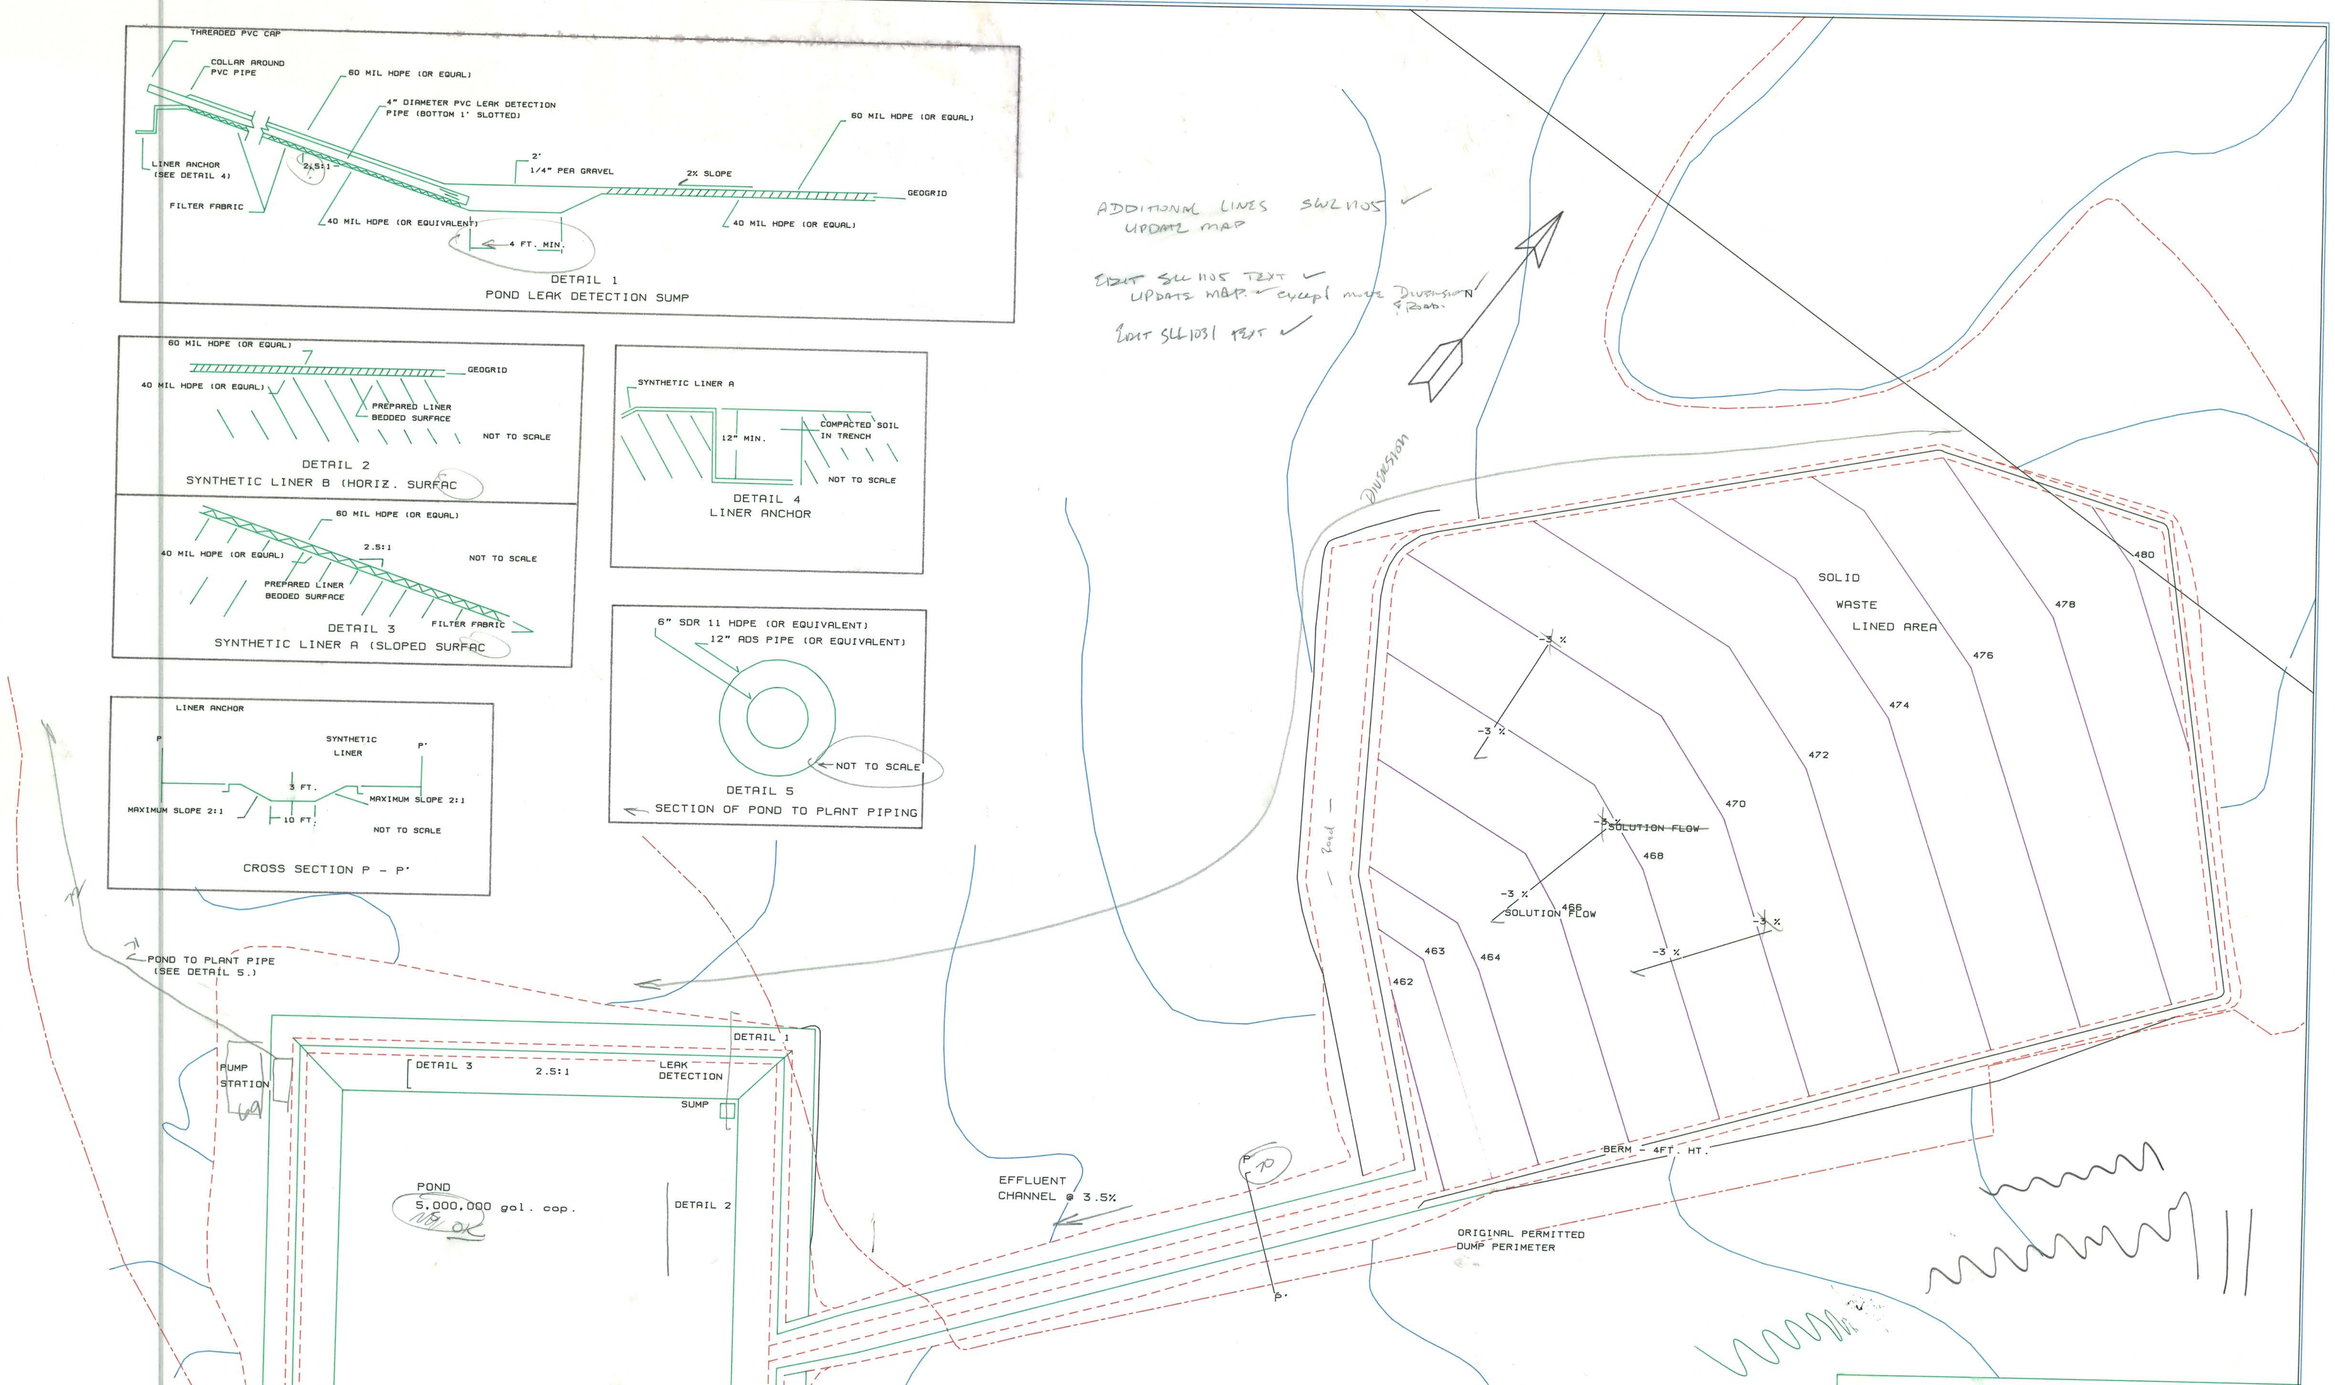

NEVADA GOLDFIELDS INC.

BARITE HILL PROJECT
PROPOSED SOLID WASTE FACILITY

SCALE	1:50'			D
		DRAWN	DWH	
		CHECKED		
DATE	5-NOV-91	APPROVED		

WRSTEC.PF

SURPAC - NEVADA GOLDFIELDS INC. - BARITE HILL